




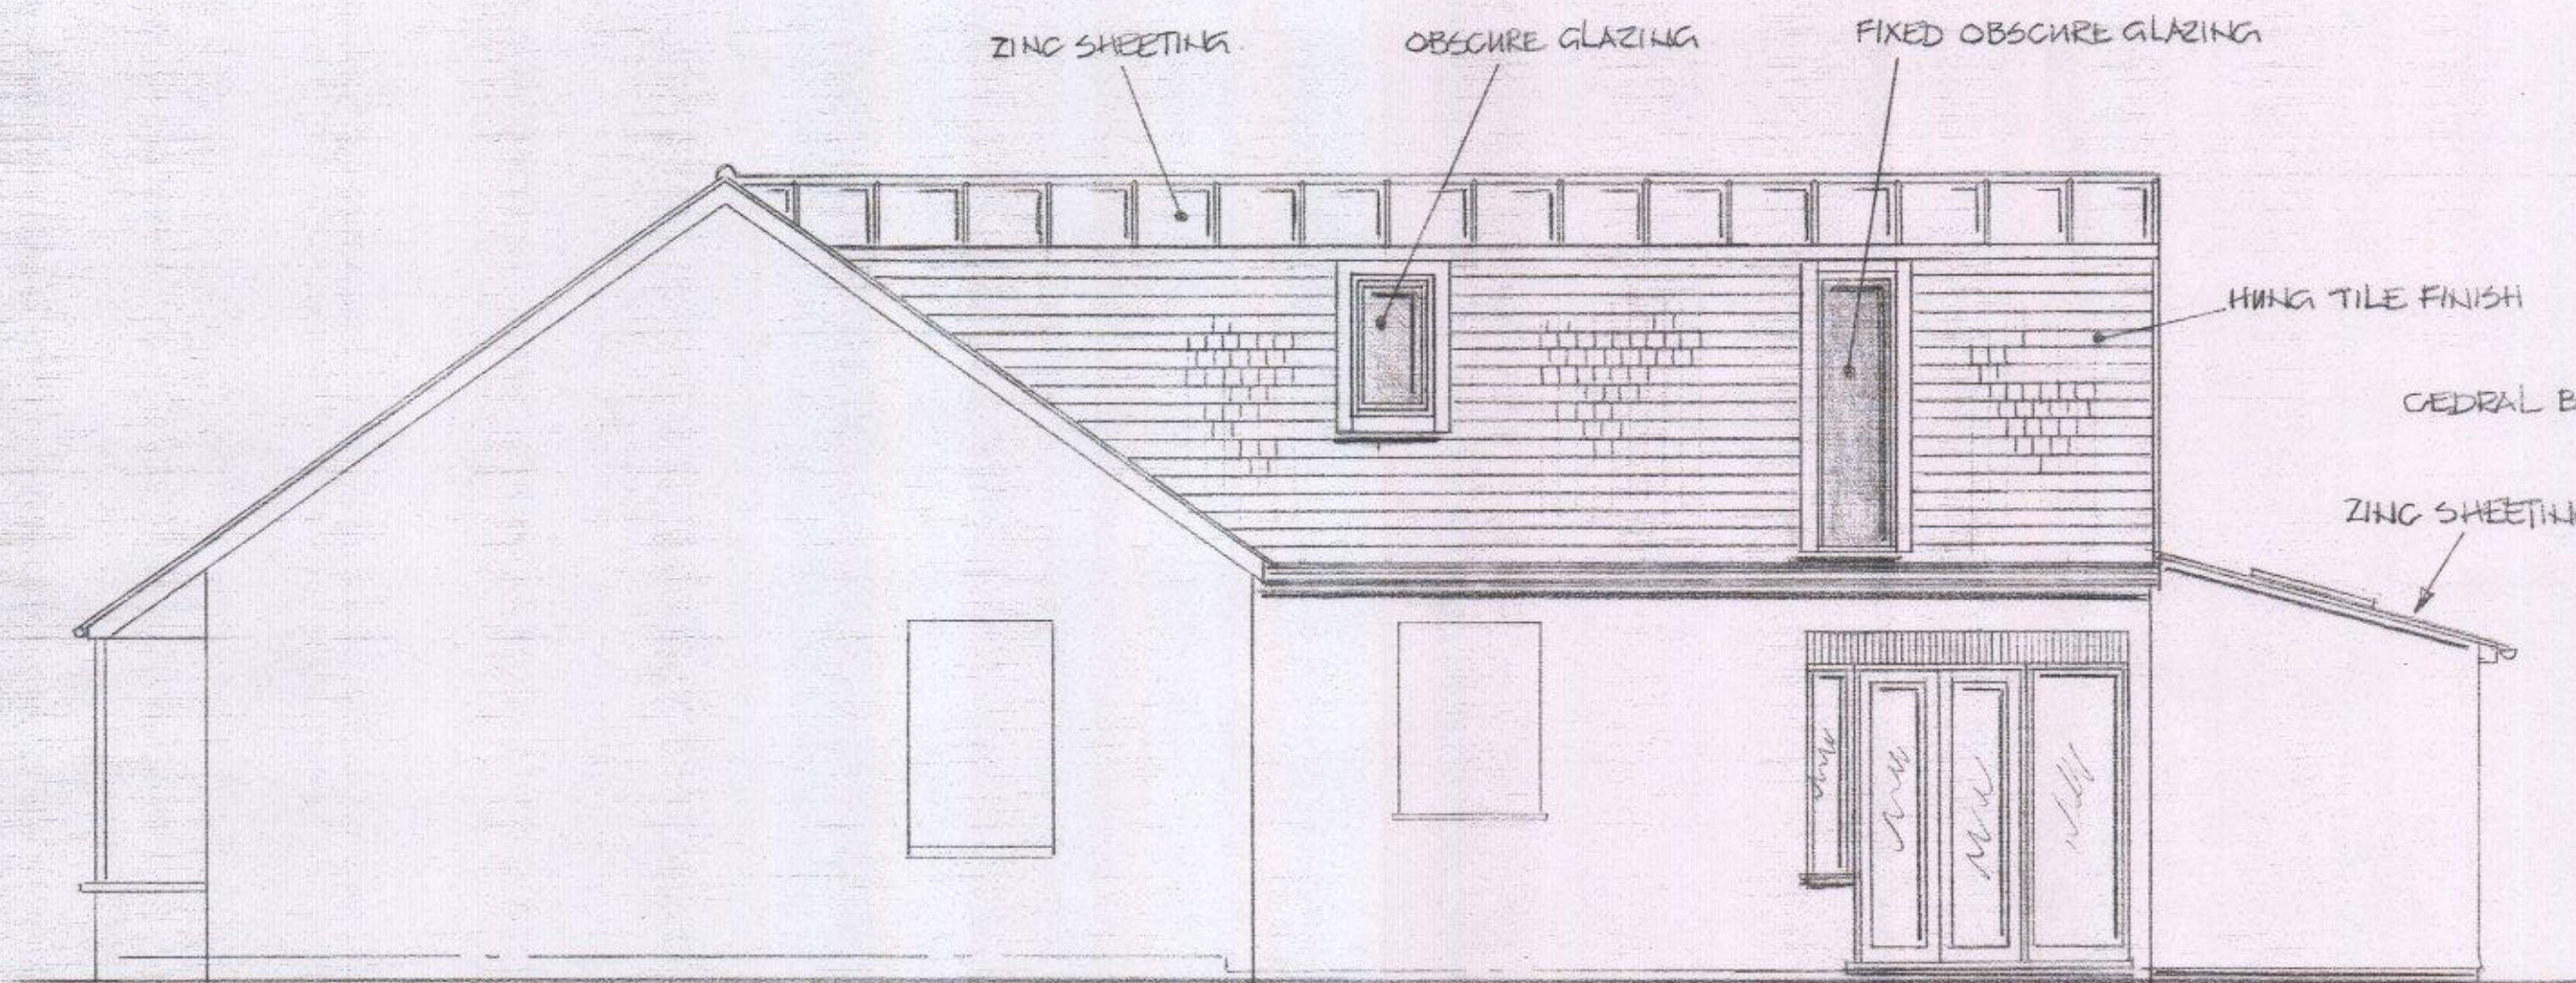

PROPOSED WEST ELEVATION

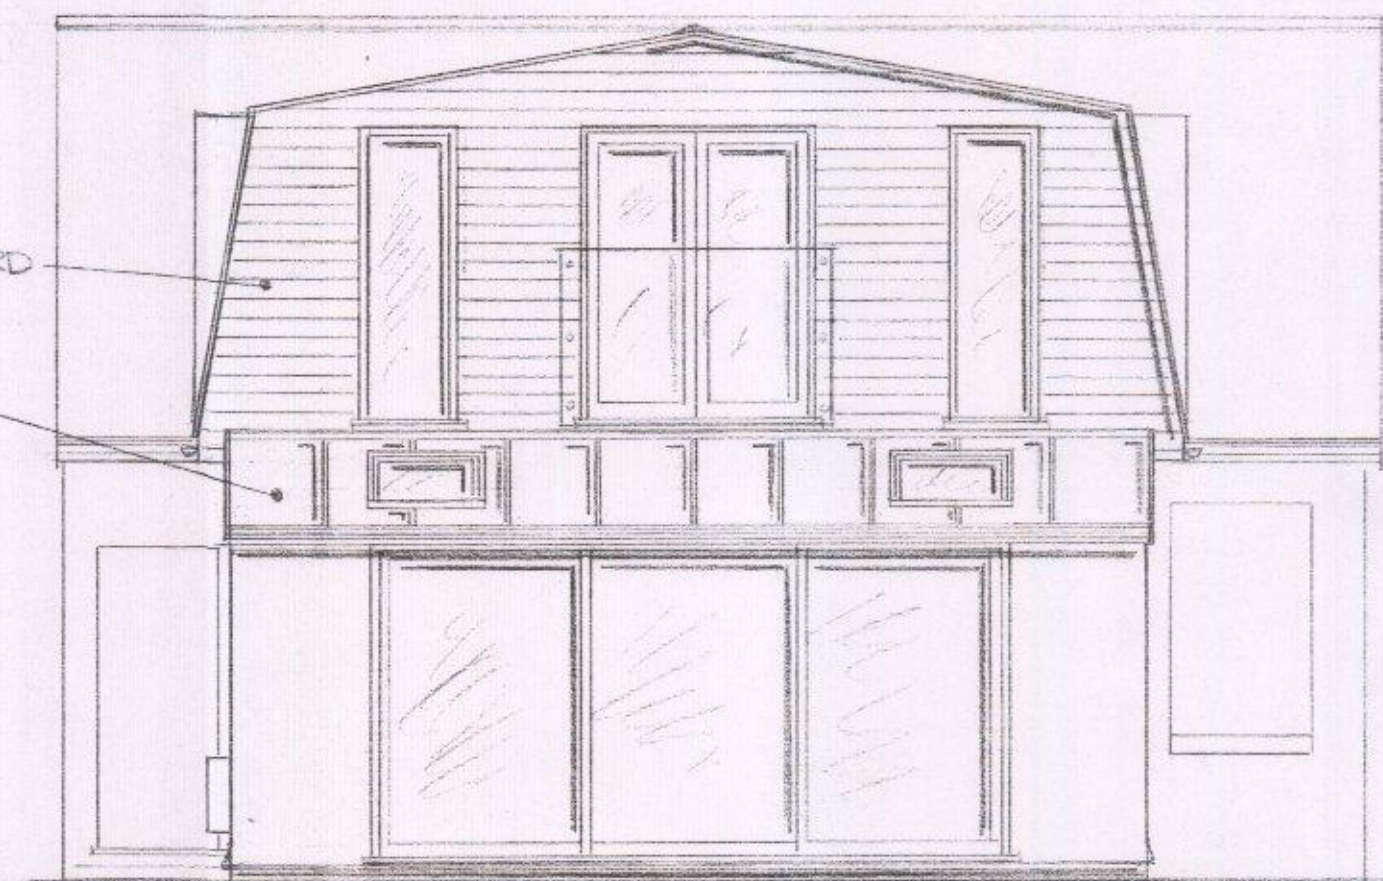

PROPOSED SOUTH ELEVATIONS

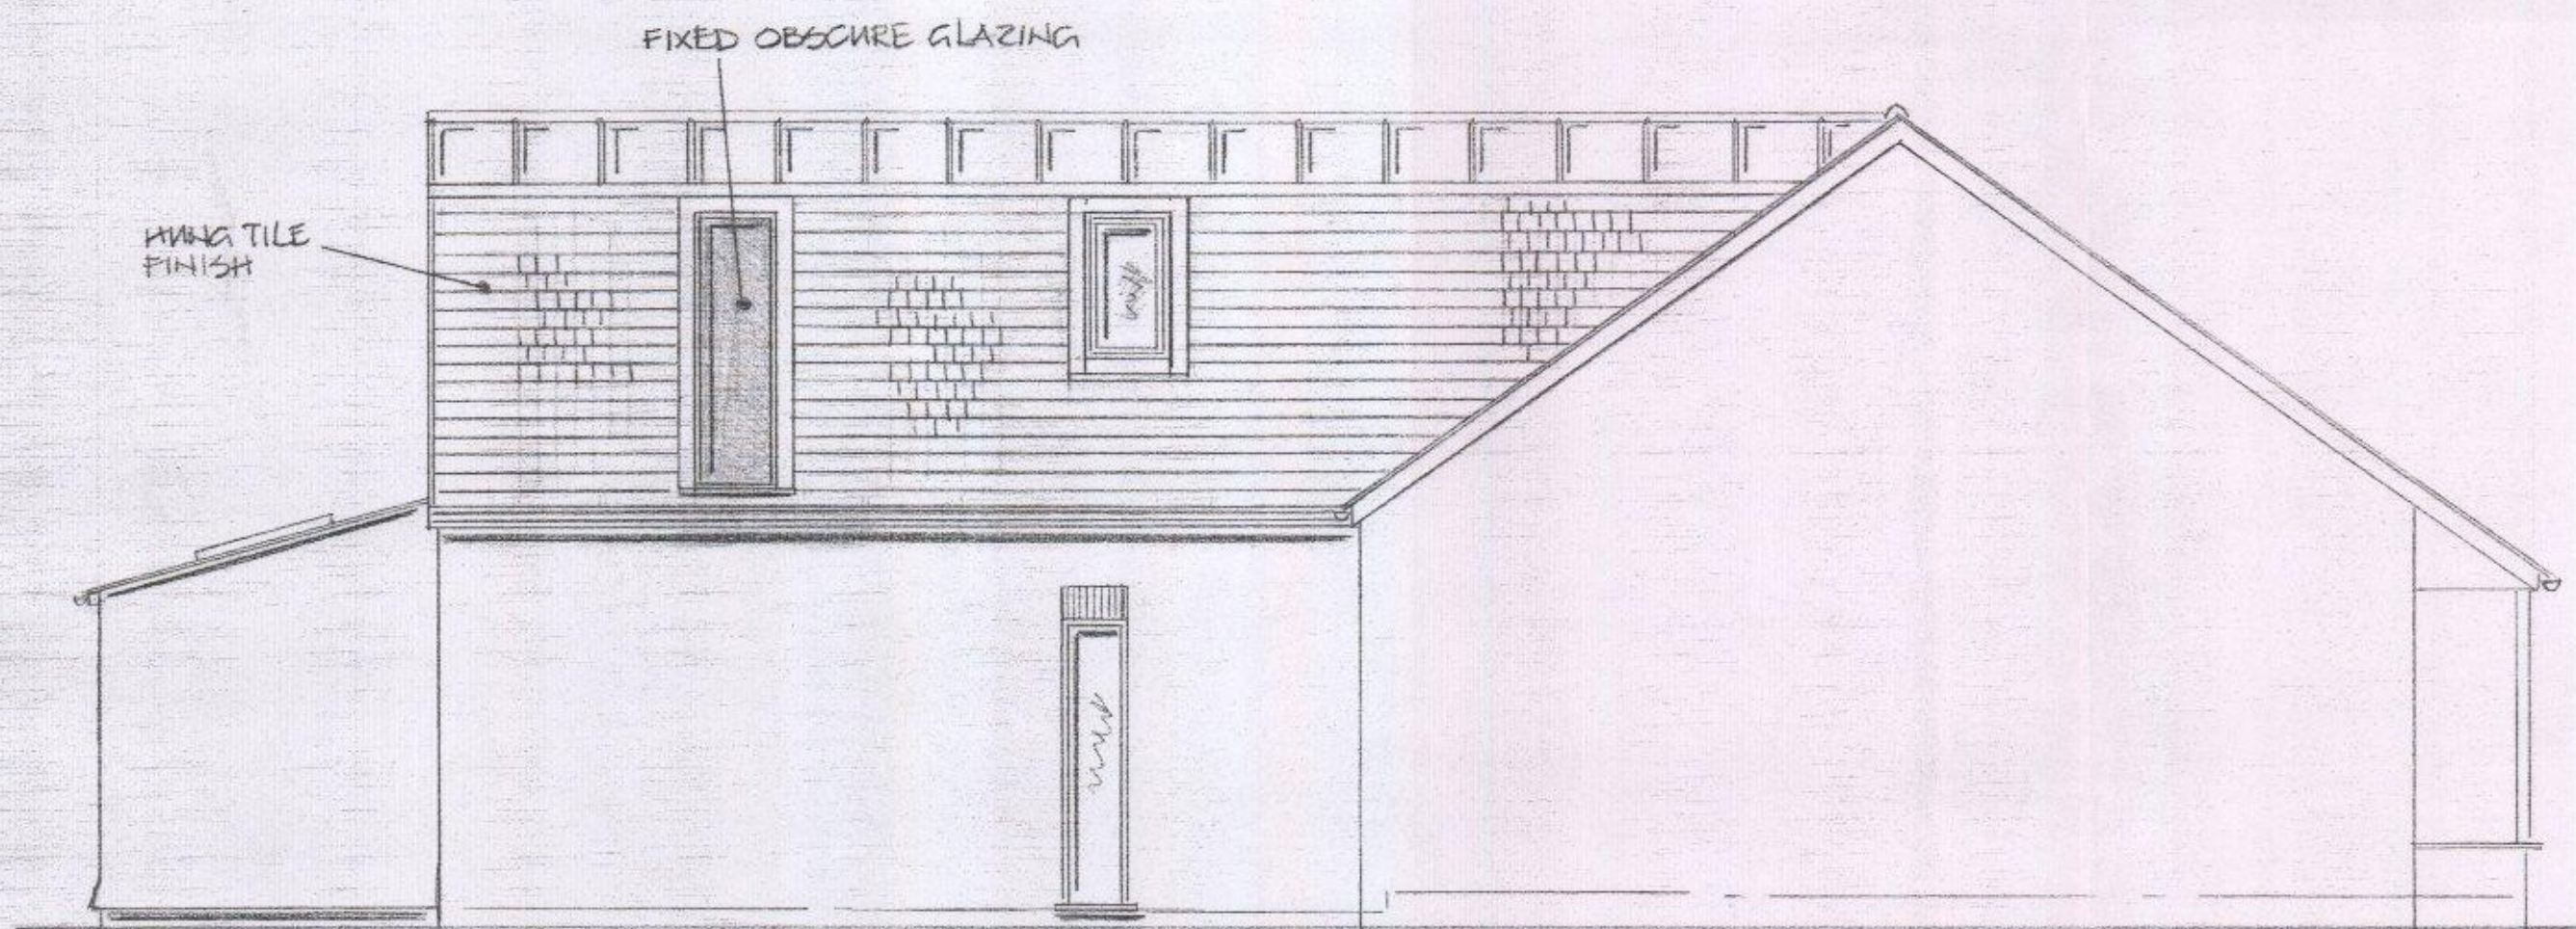

PROPOSED EAST ELEVATION



MAISIE RUDKIN

606 SOUTHLEIGH RD
EMSWORTH
HANTS PO10 7TA

PROPOSED ELEVATIONS

David Niven Design Ltd

Architectural Services and Structural Engineering

David Niven- Director

74 Westbourne Ave

Emsworth

Hampshire

PO10 7QU

01243 330070

davidnivendesign@gmail.com

David Niven Design Ltd

Architectural Services and Structural Engineering

David Niven Design Ltd

Architectural Services and Structural Engineering

David Niven Design Ltd

Architectural Services and Structural Engineering

David Niven Design Ltd

Architectural Services and Structural Engineering



1:50 MAY 16 15/1095/3