



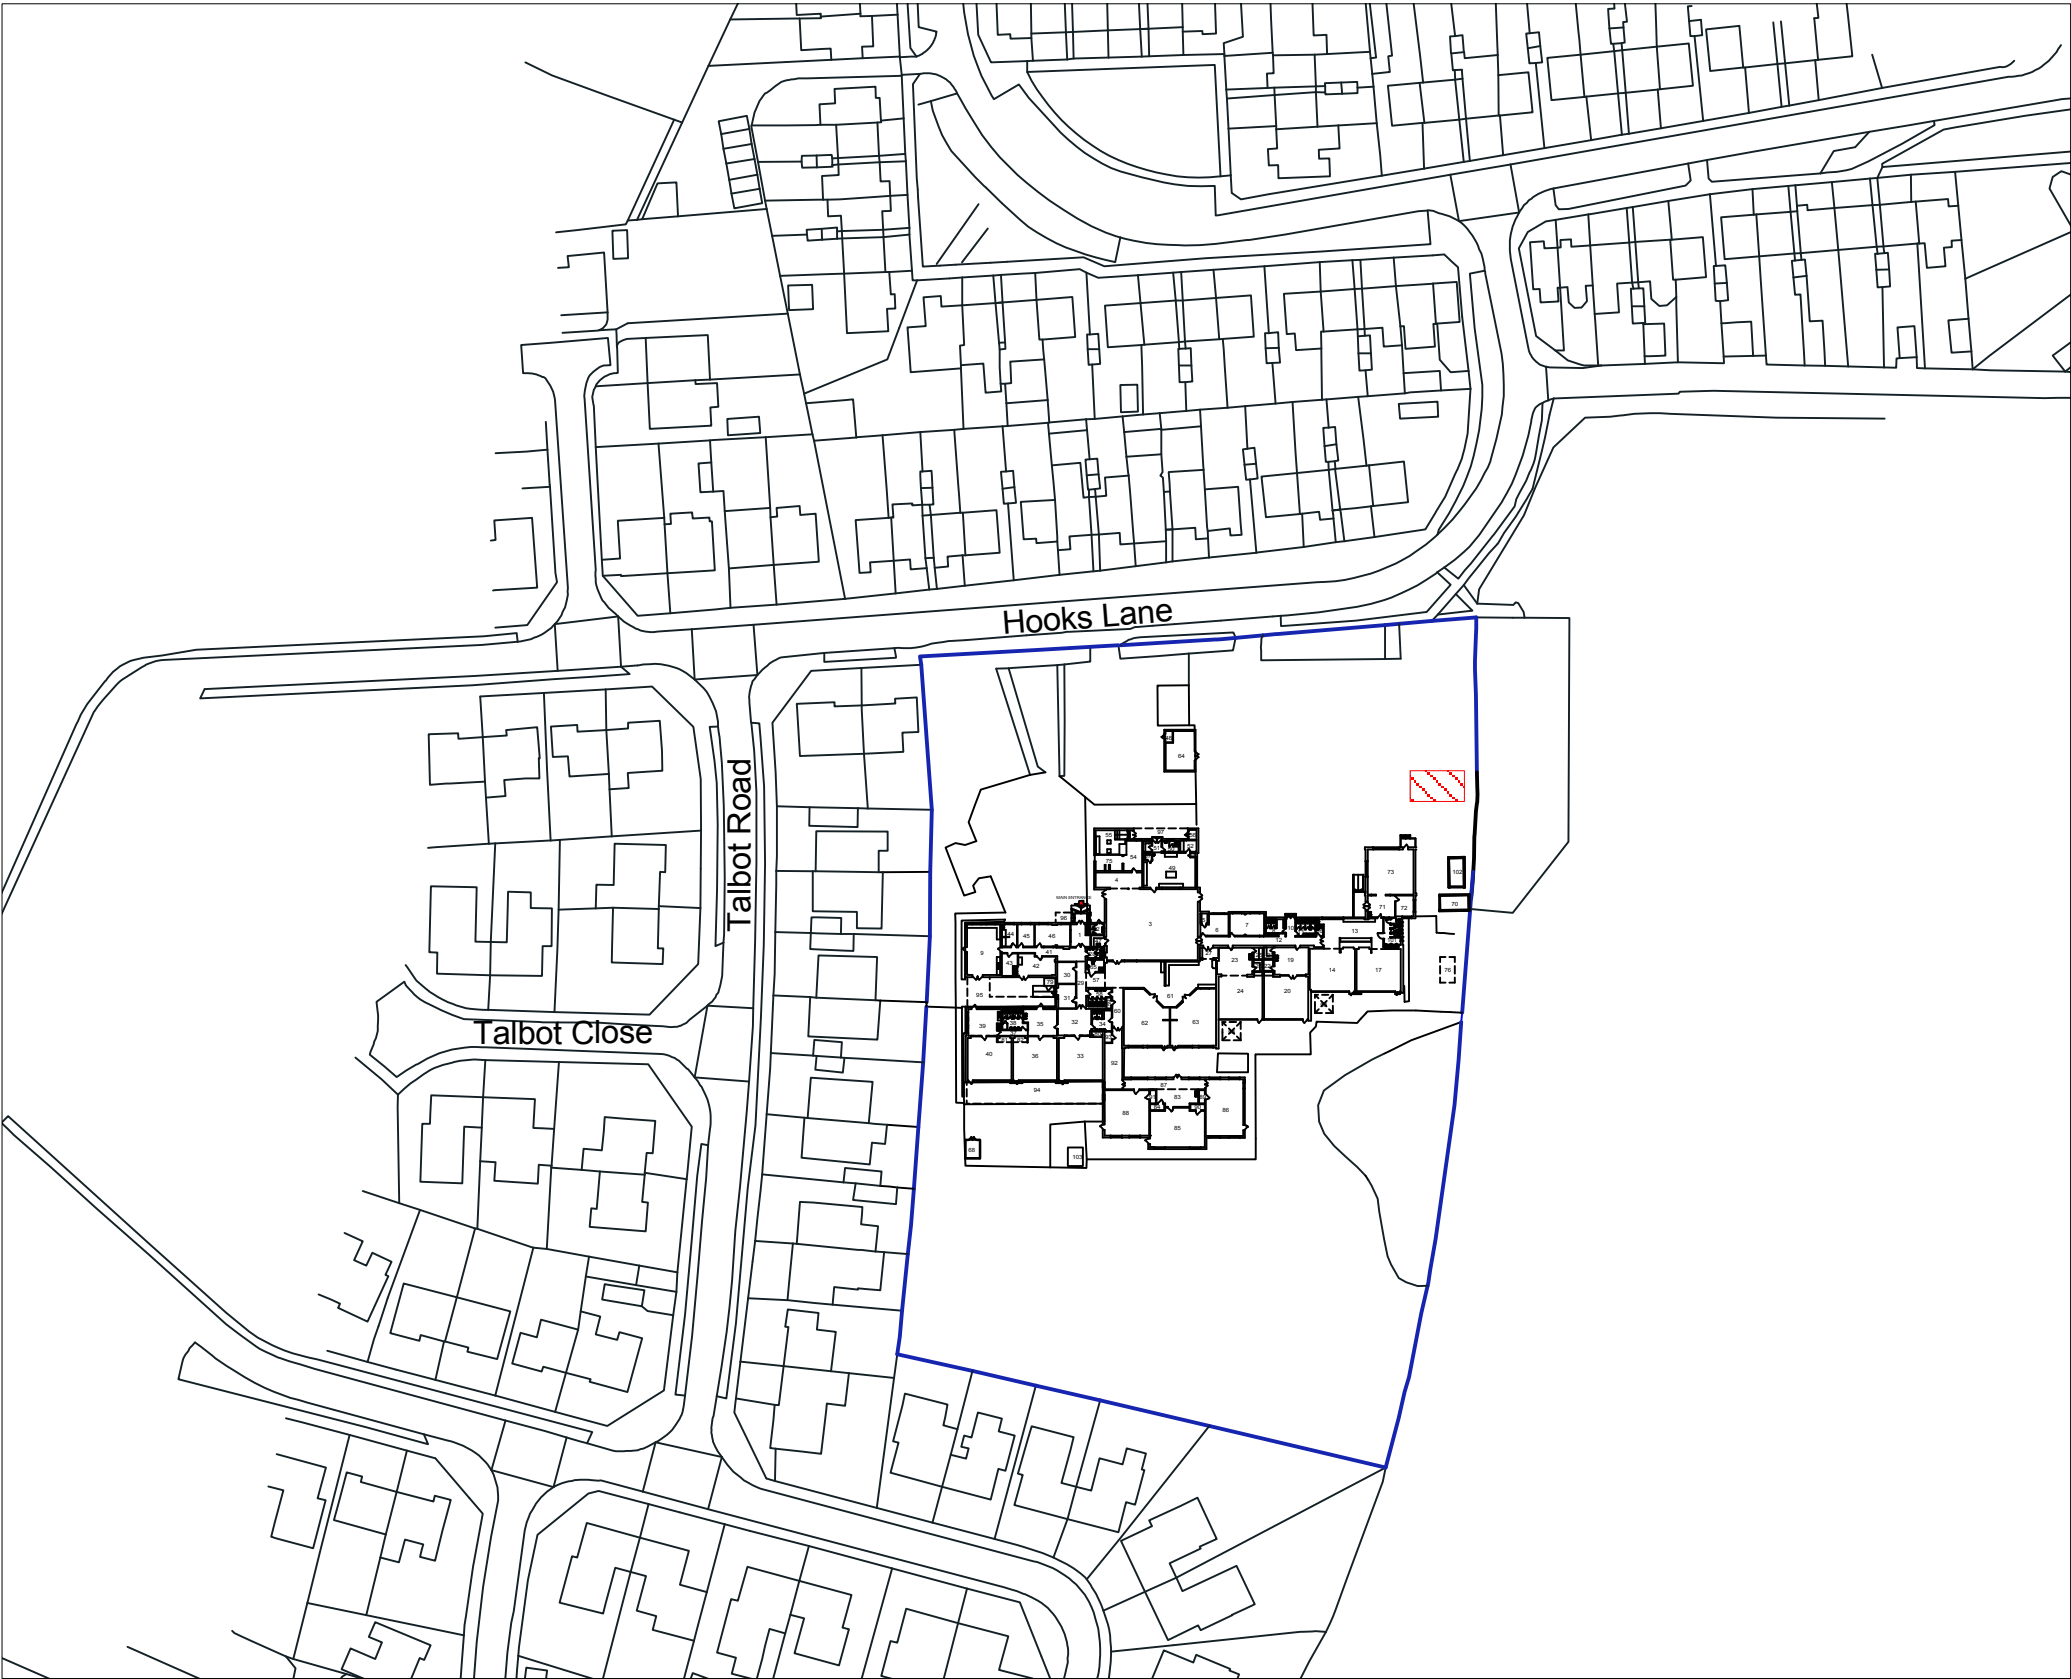

Location of Log Cabin

Site boundary

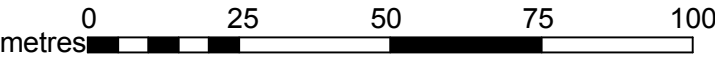

PLANNING



HCC Property Services,
Three Minsters House,
76 High Street, Winchester SO23 8UL.
tel: (01962) 847801

Notes	
1 This drawing is © copyright Hampshire County Council 2012. No unauthorised reproduction permitted. All rights reserved.	3 This map is reproduced from Ordnance Survey material with the permission of Ordnance Survey on behalf of the controller of Her Majesty's Stationery Office © Crown Copyright. Unauthorised reproduction infringes Crown Copyright and may lead to prosecution or civil proceedings. (100019180), (2012)
2 No dimensions are to be scaled from this drawing	

rev	description	date	by

PROJECT			
St Thomas More Catholic (VA) Primary School, Hook Lane Havant, P09 3DR			
SCALE	DATE	DRAWN.	CHKD.
1:1250@ A3	11/04/17	SH	---

SHEET CONTENTS	
Log Cabin Site location Plan As proposed	
DRAWING No. P11723-A-101	REVISION
FILE REF. <i>File name</i>	

