





VIEW 1
View Towards Proposed Infant Block

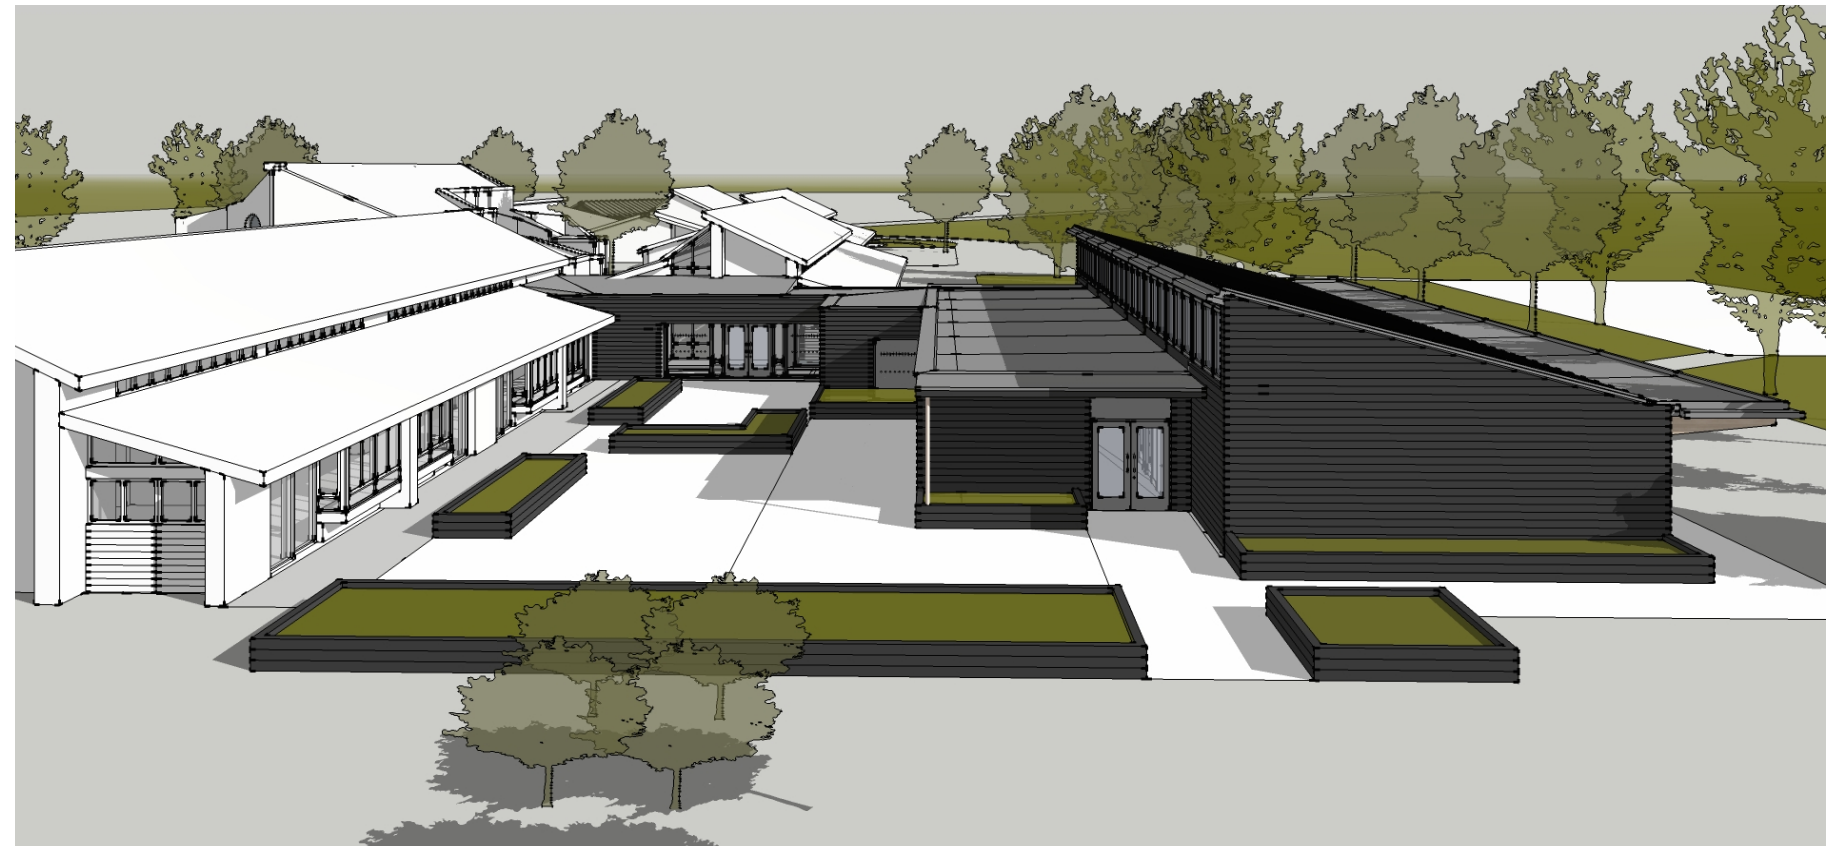

VIEW 2
Aerial View

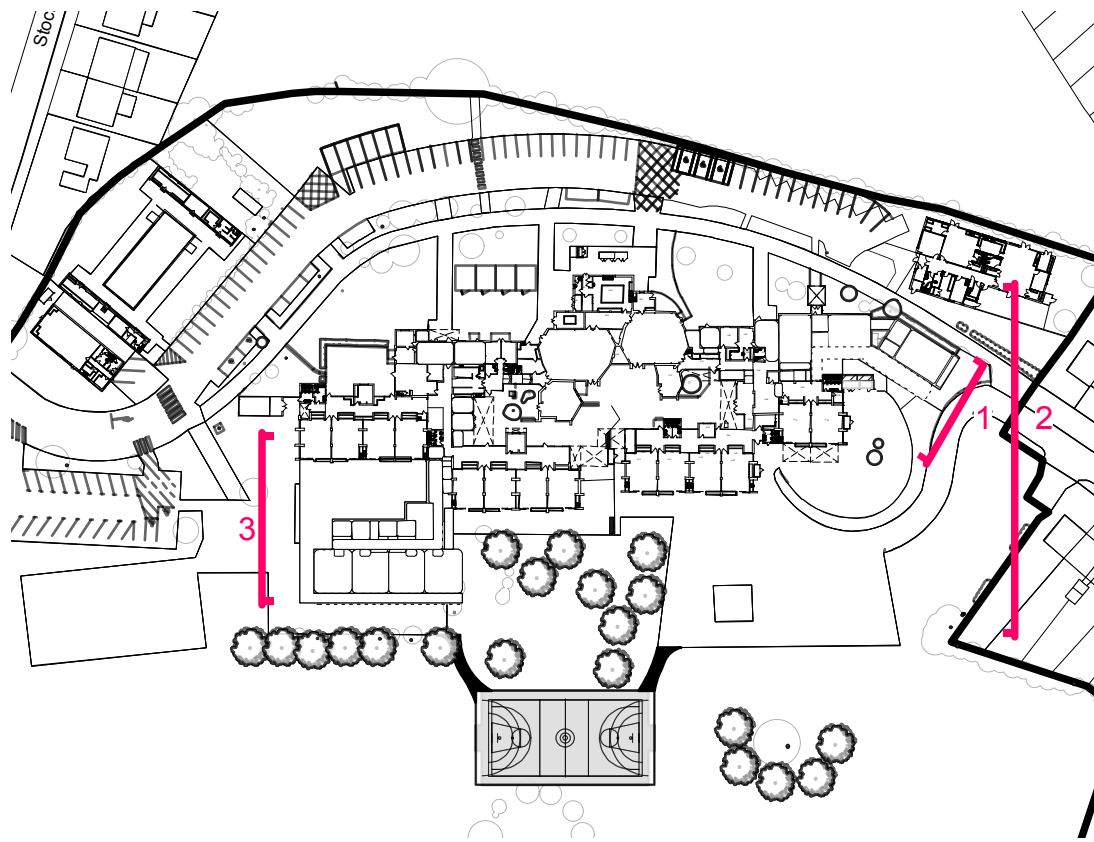

VIEW 3
View Towards Proposed Junior Block

PLANNING



HCC Property Services,
Three Minsters House,
76 High Street, Winchester SO23 8UL.
tel: (01962) 847801

note: Landscape is
indicative only

rev	description	date	by	PROJECT				SHEET CONTENTS		
				Hampshire County Council Trosnant Infant & Junior Schools 1FE Expansion				Proposed Images		
				SCALE NTS@ A1 NTS@ A3	DATE 20/10/16	DRAWN. SN	CHKD. CH	DRAWING No. P10759-A-0050	FILE REF. <i>File name</i>	REVISION

