
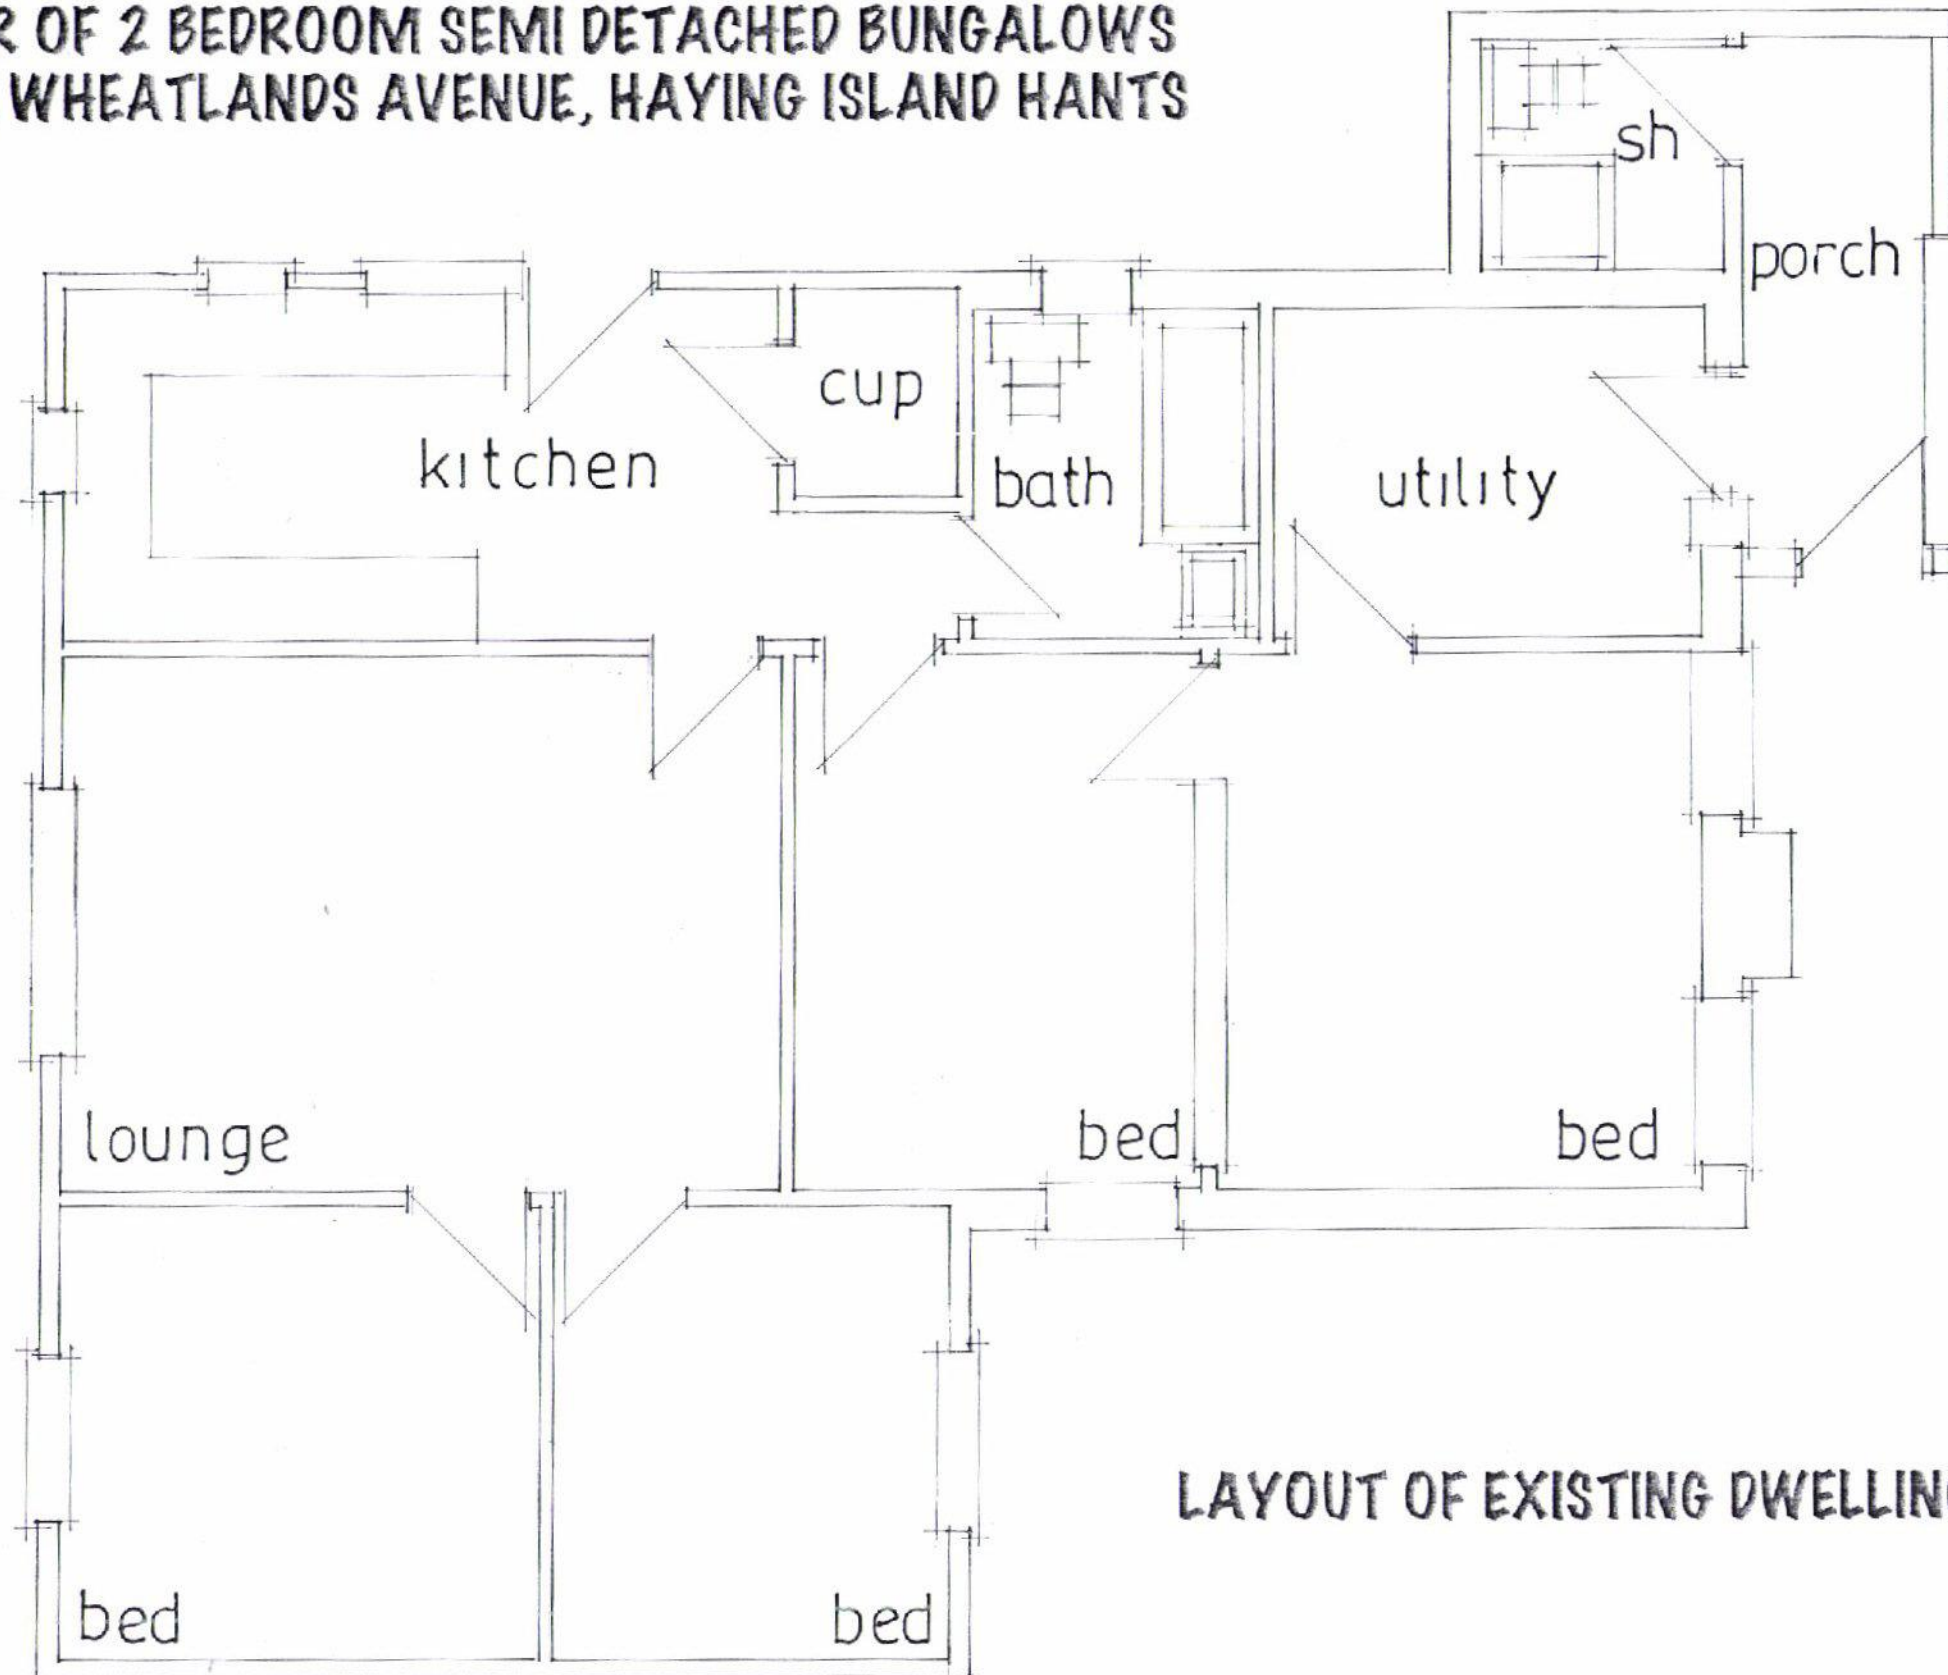


**PAIR OF 2 BEDROOM SEMI DETACHED BUNGALOWS
24, WHEATLANDS AVENUE, HAYING ISLAND HANTS**

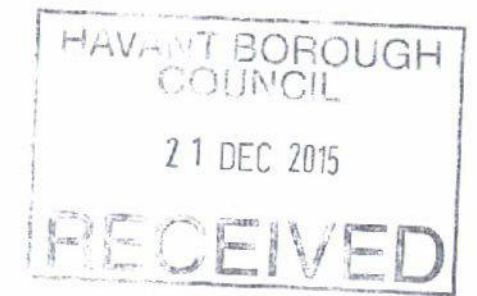

LAYOUT OF EXISTING DWELLING TO BE DEMOLISHED

date dec 15
scale 1:50

PETER J. WALKER MRICS
CHARTERED SURVEYOR
182 SEAFRONT, HAYLING ISLAND, HANTS
PO11 9 AN

TEL: 02392467571