



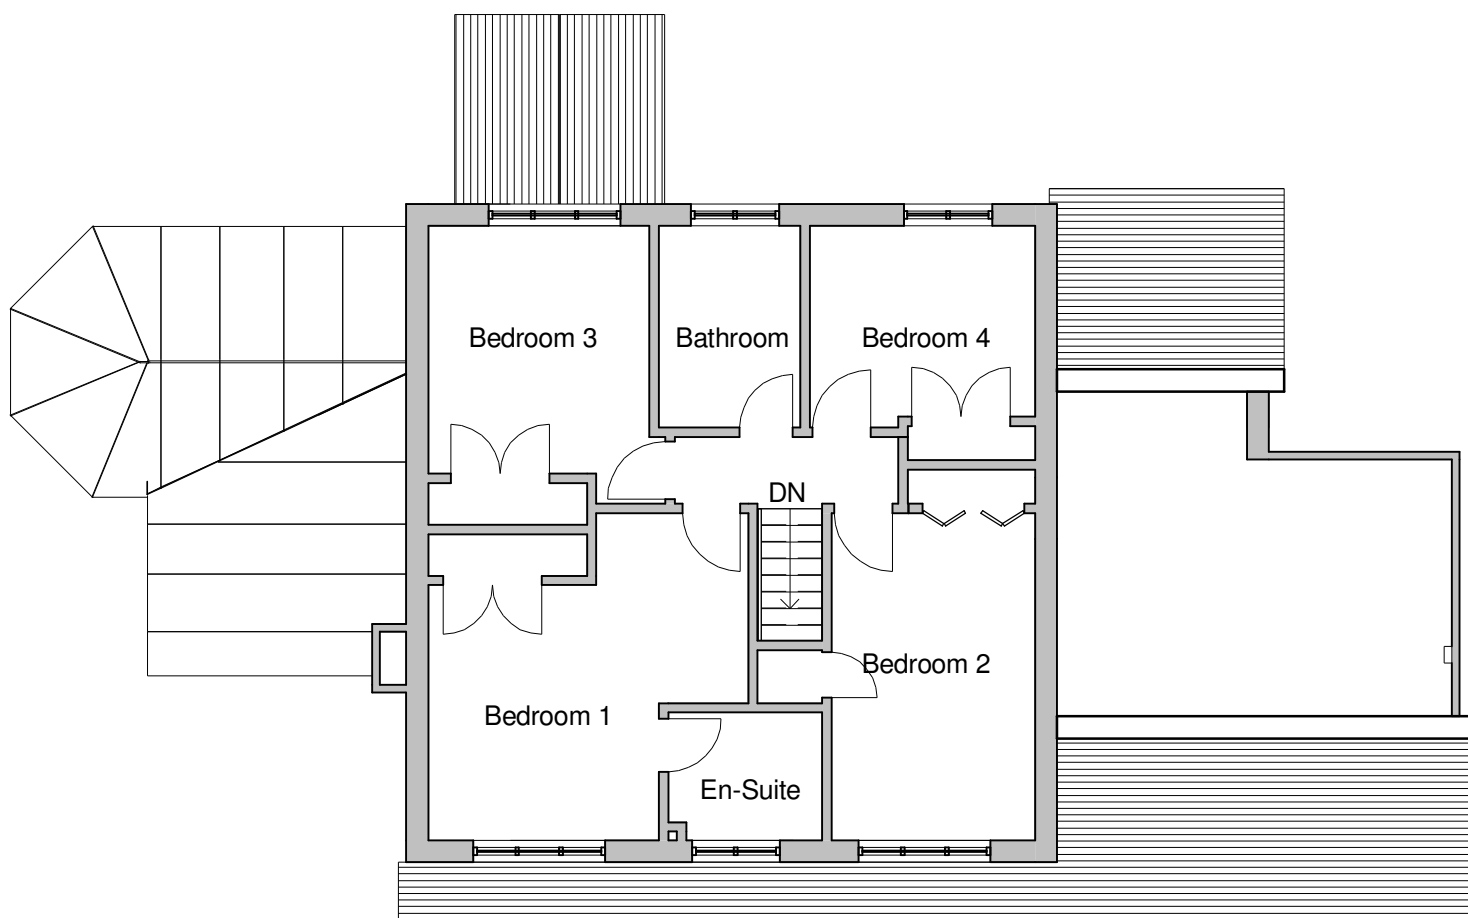


## Existing First Floor

1 : 100

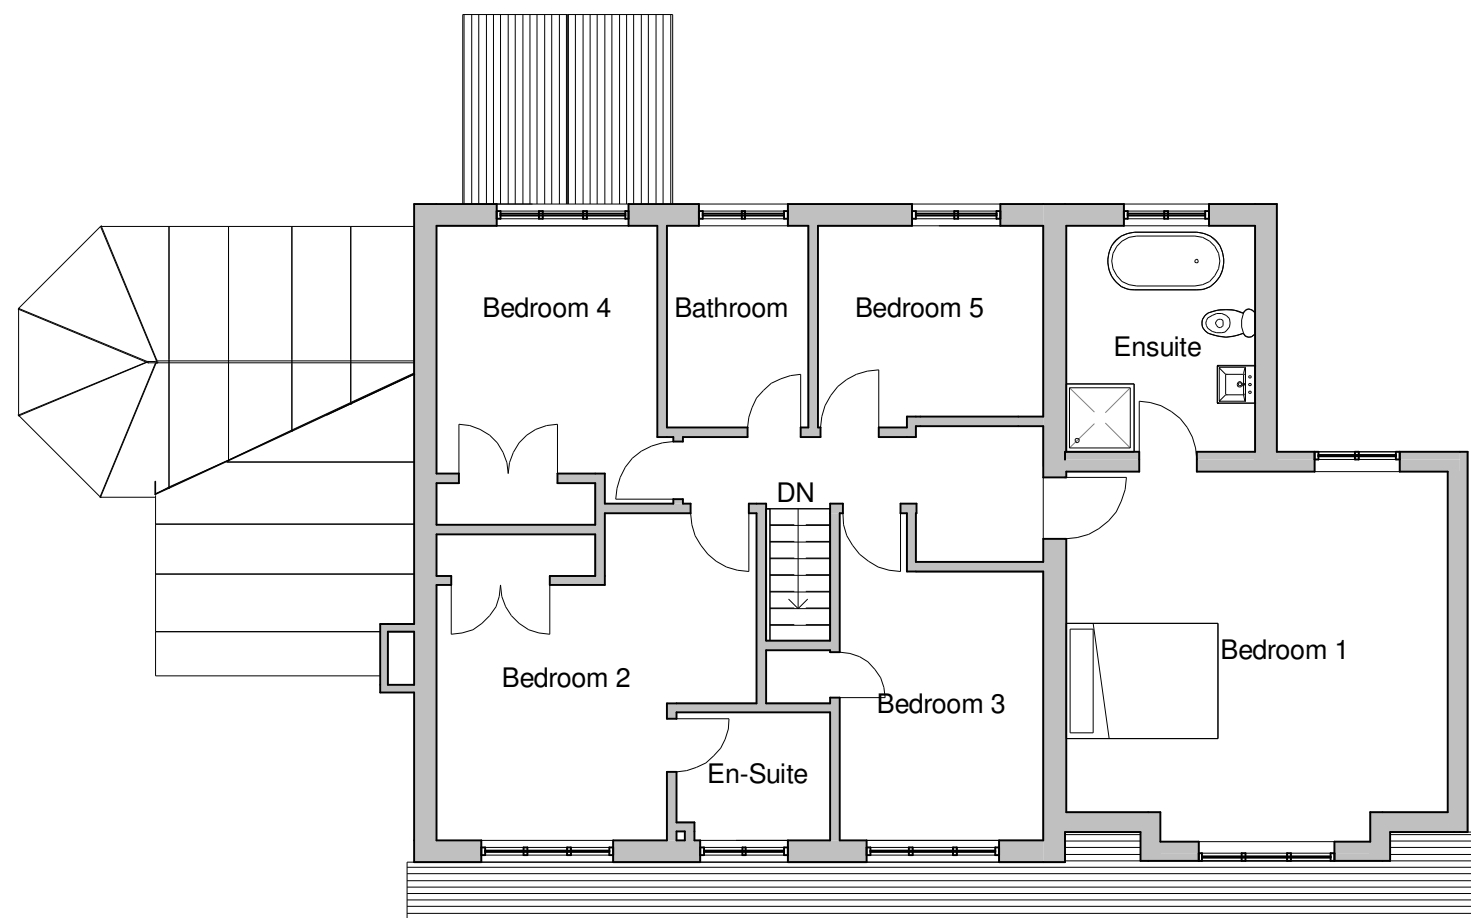

## Proposed First Floor

1 : 100

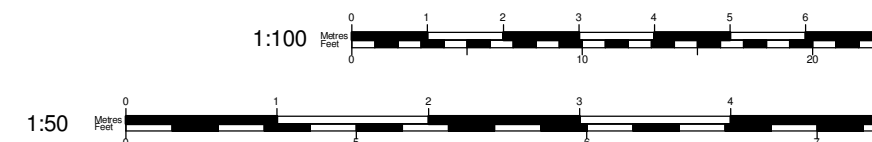

[www.yourhomeplans.co.uk](http://www.yourhomeplans.co.uk)

Tel: 0800 6127 664 Your Home Plans



These drawings are for approval purposes. Materials and products should not be ordered based on scaling from drawings as errors may occur along existing building lines. All measurements and supporting elements are to be checked on site. Refer to Your Home Plans if any differences are found.

J Geeves  
3A Danesbrook Lane  
Waterlooville  
Hampshire  
PO7 8QW

## First Floor

Project number 3ADAN-17  
Date 21st March 2017  
Drawn by JG  
Checked by Checker

A103

Scale 1 : 100