

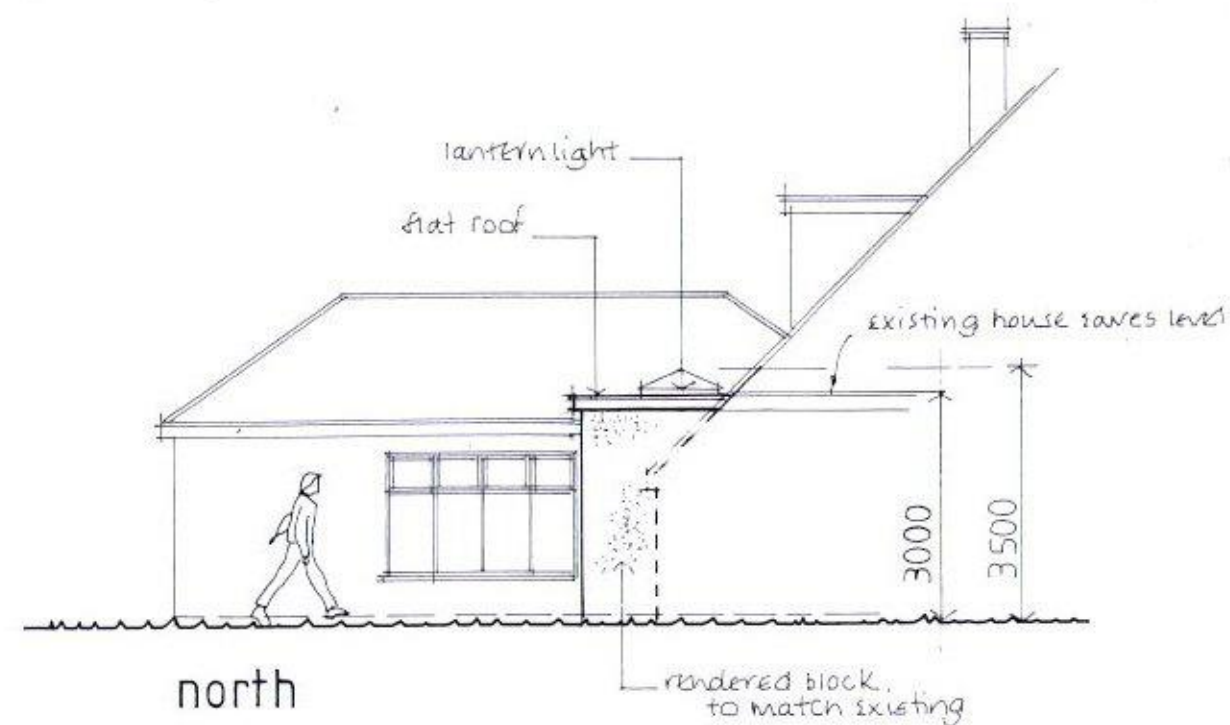


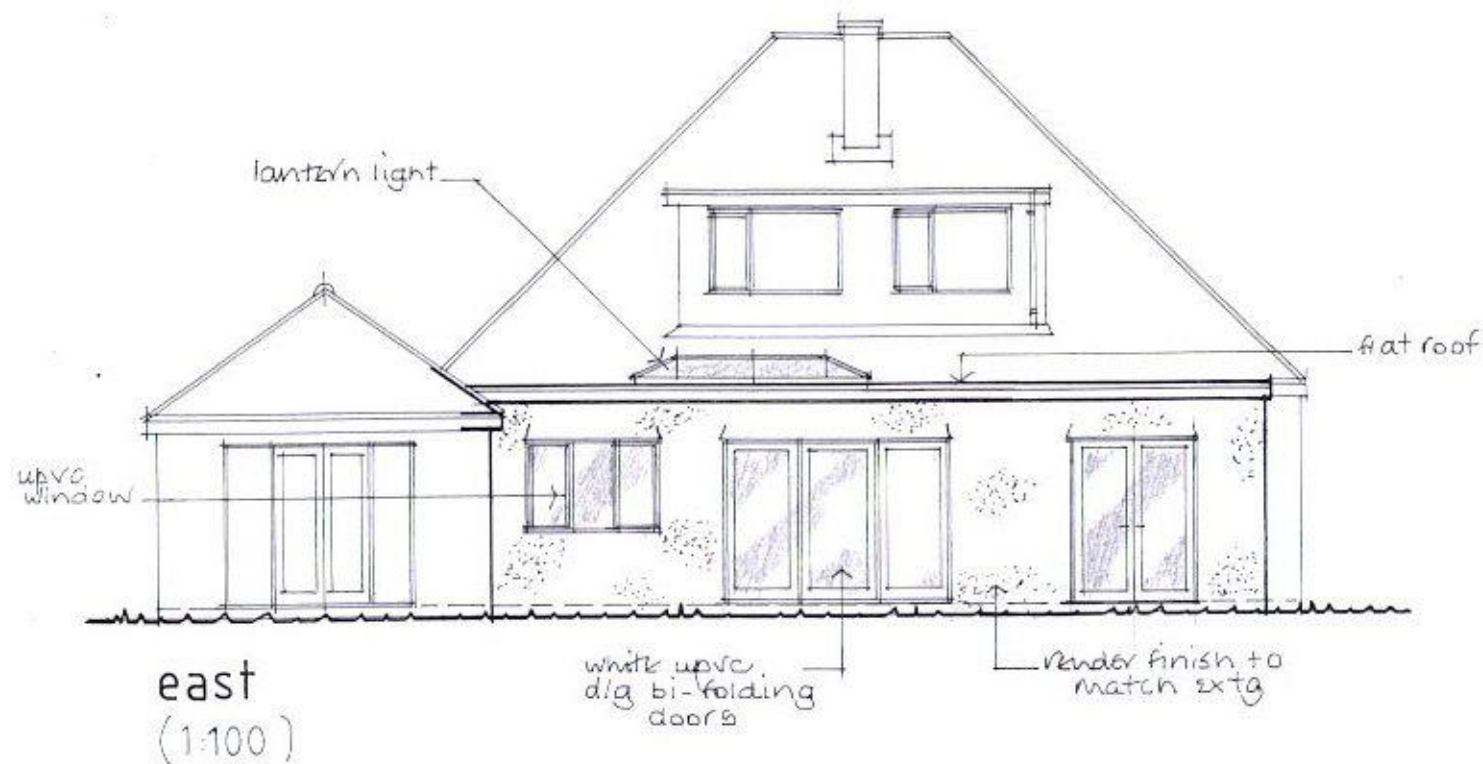

Extension 15.41 sq m, built using matching materials, less than 4 m high (top of lantern) and at least 6 m from the nearest boundary

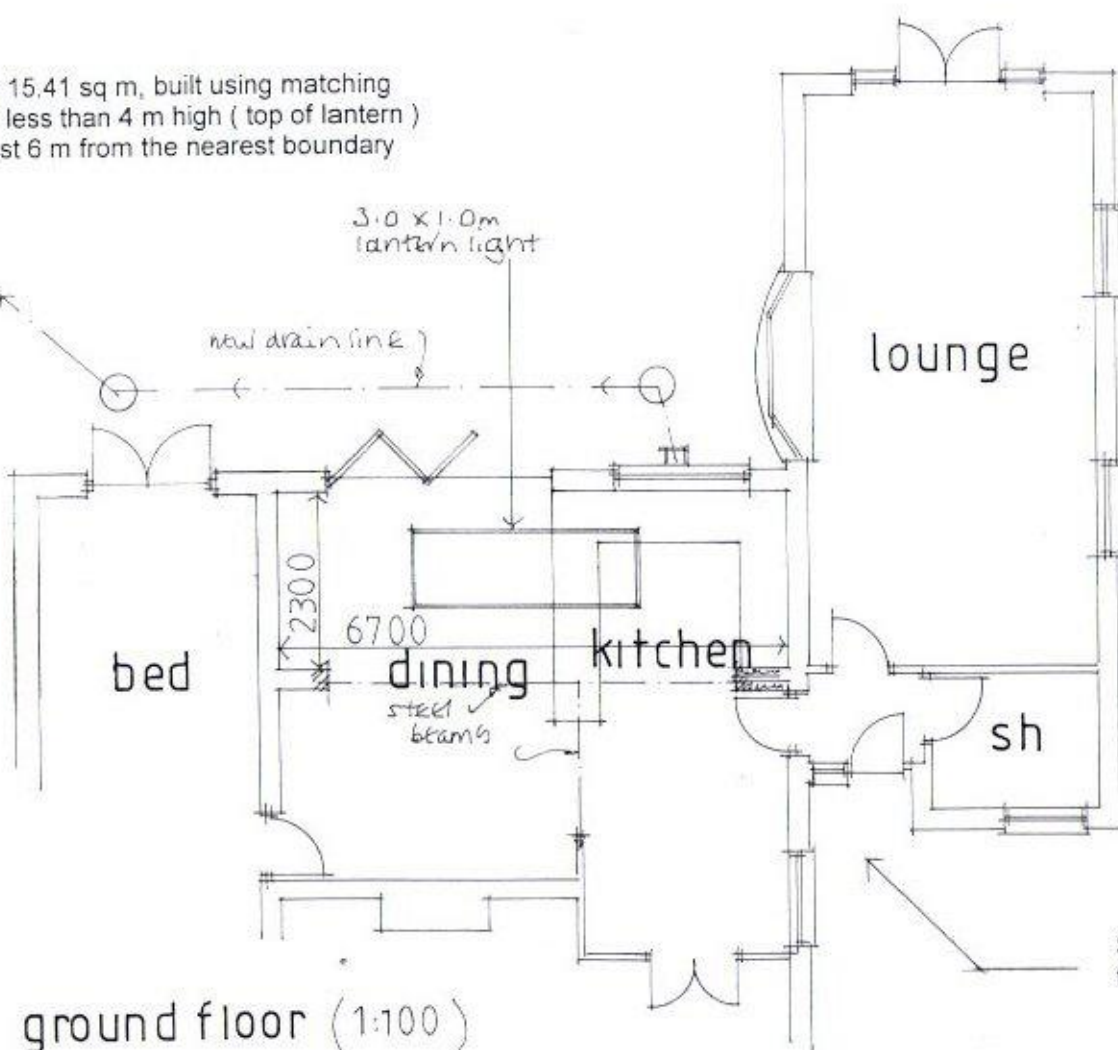

See drawing 3606/17/4 and 5 for Porch details

b	Bedroom extended	05.04.17
a	Further detail added	18.02.17

rear extension
proposed

DAVID PARKIN

C. Build E. MCABE

architectural services



chartered association
of building engineers

4 Wilton Road
Yeovil,
Somerset,
BA21 5XP

Tel & Fax: 01935 473777 Mobile: 07778 640526
E-mail address: david@davidparkin.fsnet.co.uk

Date February 2017

Job No. 3606/17/2b

Name Mr. + Mrs. M. Nol,

Address 6, Chichester Avenue,
Hayling Island, Hants, PO11 9EZ

Telephone No. 07445 666099

Job Title Alter and extend the dwelling