


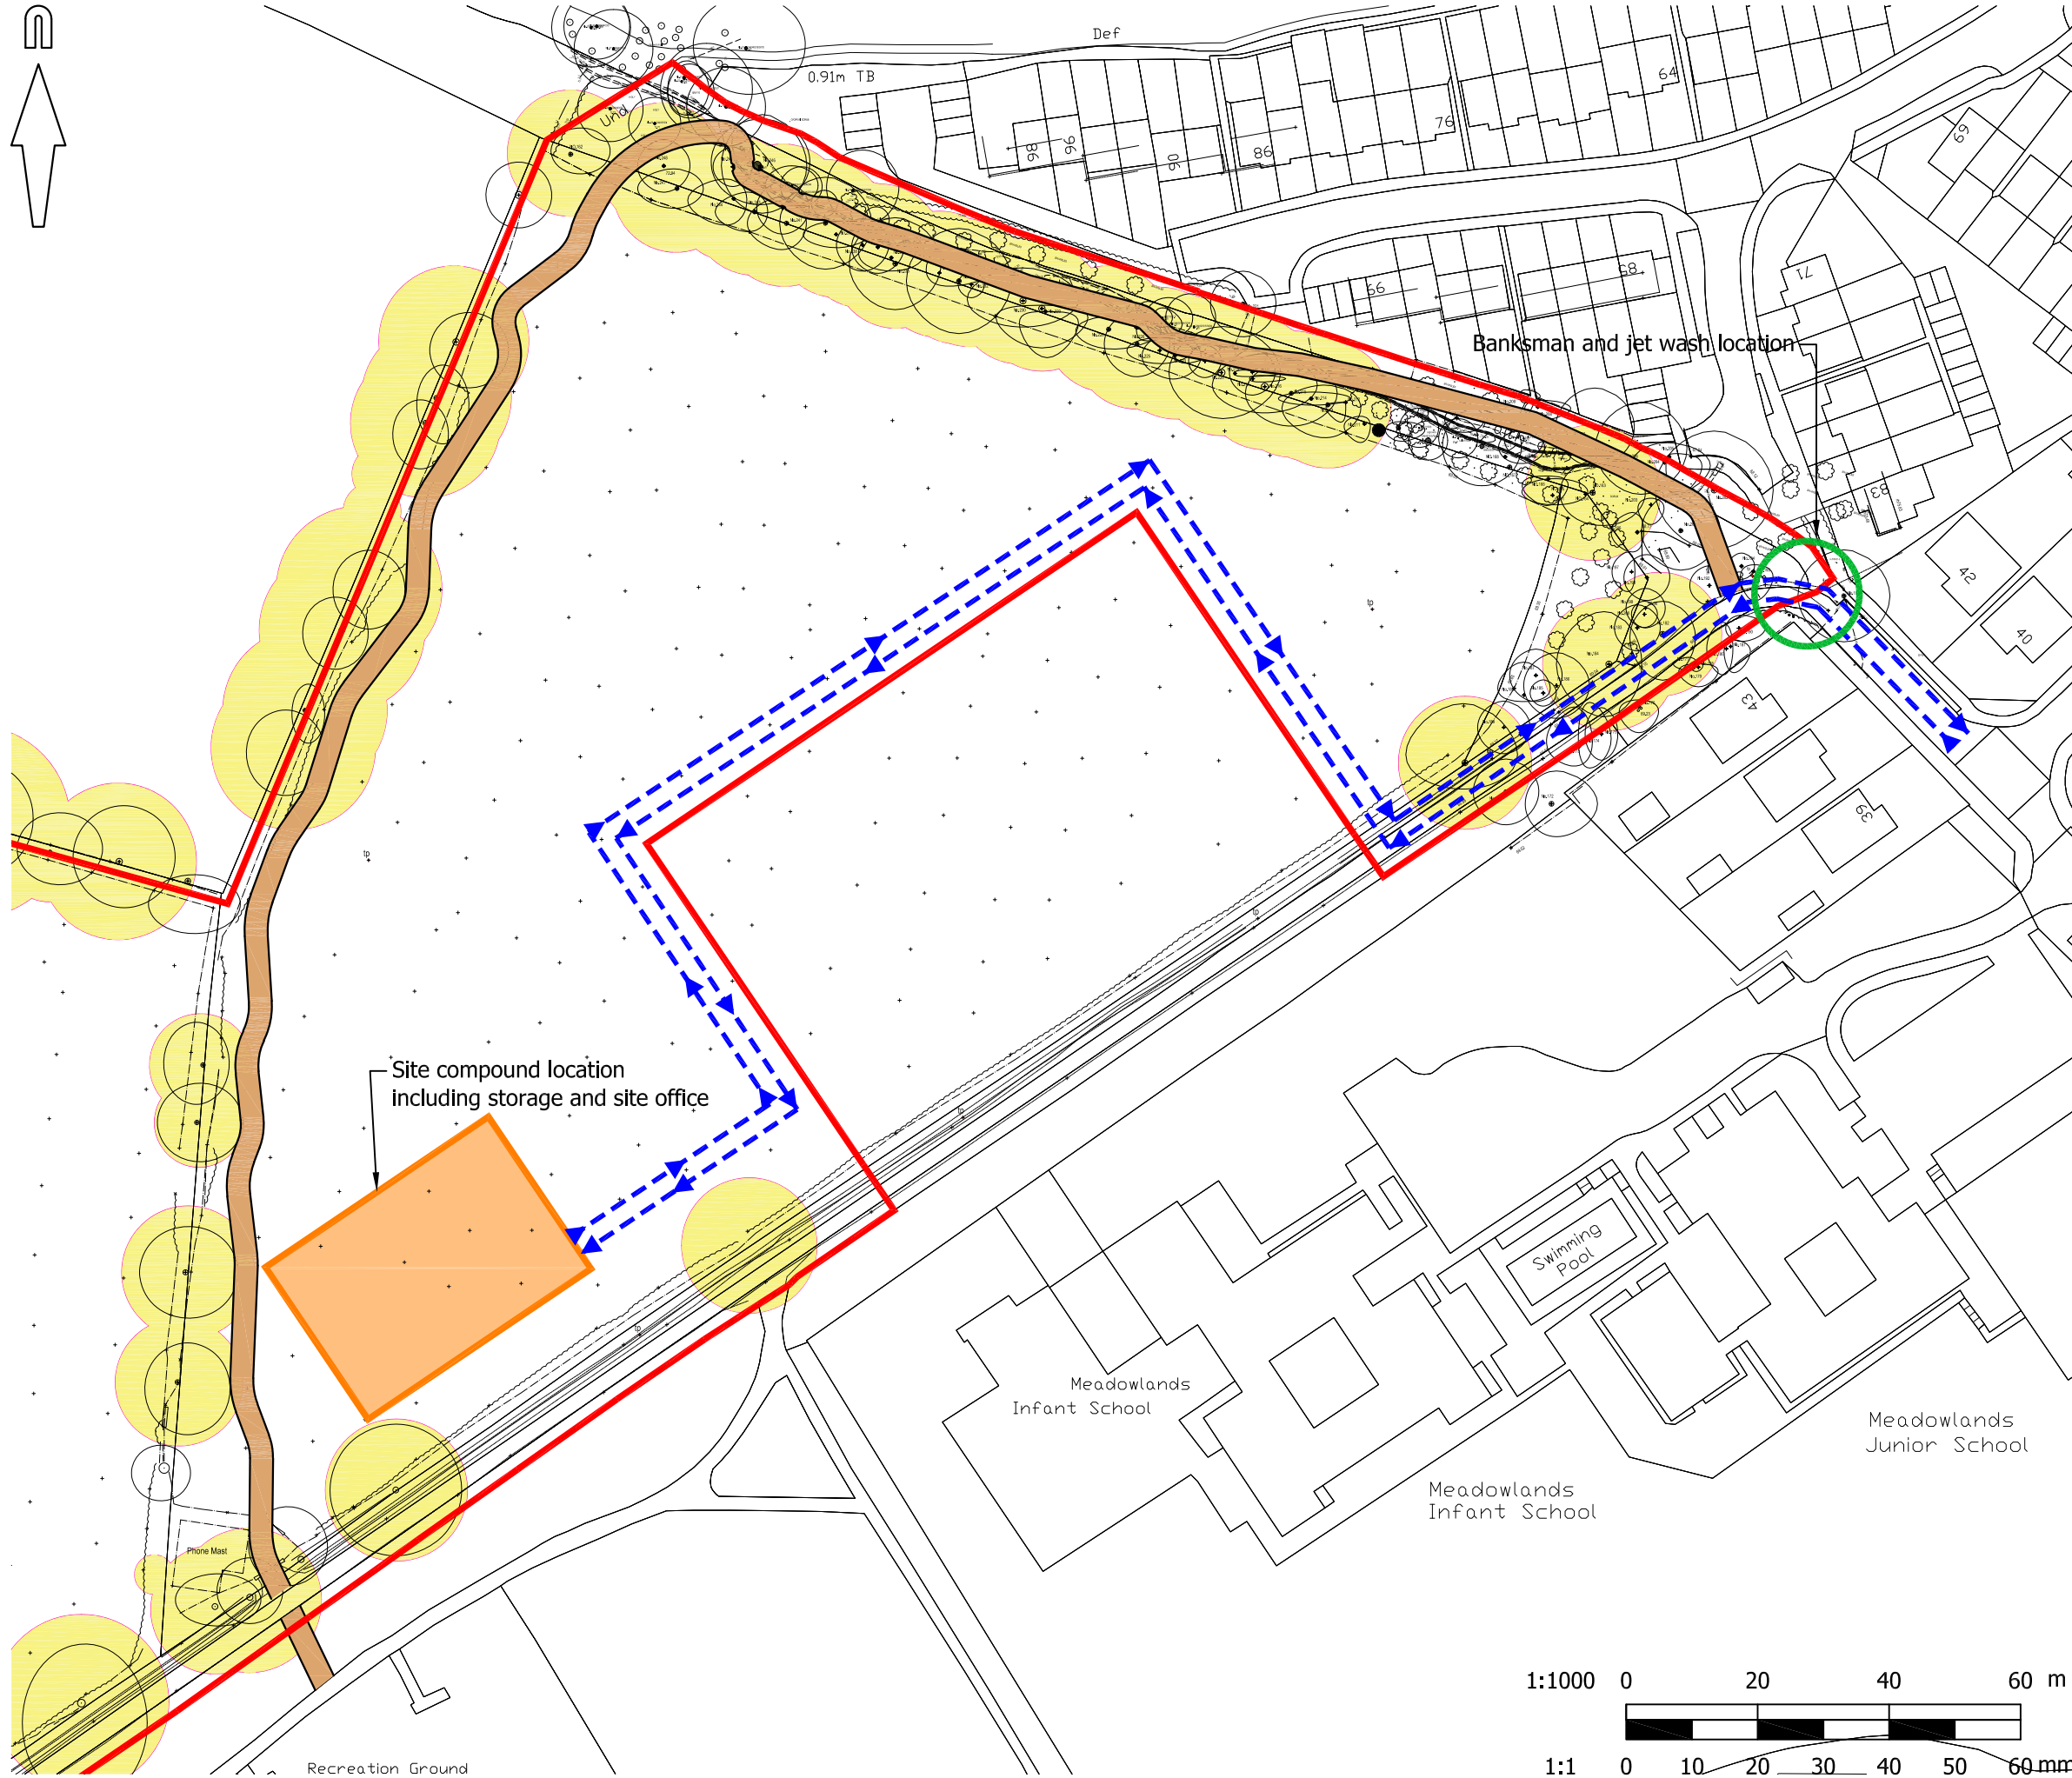

© Mayer Brown Limited Copyright. The drawings, Information and data recorded in this document ("the information") is the property of Mayer Brown. This document and the information are solely for the use of the authorised recipient and this document may not be used, copied or reproduced in whole or part for any purposes other than which it was supplied by Mayer Brown. Mayer Brown makes no representation, undertakes no duty and accepts no responsibilities to any third party who may use or rely upon this document or the information.

A3 ORIGINAL

© Crown copyright, all rights reserved, 2017. Licence number 100002189

Key:

- Development red line boundary
- Proposed bridleway route
- - - Site traffic
- Site compound location
- Banksman and jet wash location
- Root protection zone

PRELIMINARY
NOT FOR CONSTRUCTION

--	--	--	--

rev.	amendment	checked	date
------	-----------	---------	------



Mayer Brown Limited Lion House
Oriental Road Woking Surrey GU22 8AR
Telephone 01483 750 508 Fax 01483 750 437
wokingoffice@mayerbrown.co.uk www.mayerbrown.co.uk

client **grainger plc** Investing in homes since 1912

project
**WOODCROFT FARM
RIGHTS OF WAY**

scale 1:1000 drawn by HJ checked by -

date FEBRUARY 2017 cad file SK_01.dwg

title

CONSTRUCTION TRAFFIC MANAGEMENT

drawing number **GTWCROFT_ROW_SK/01** rev.

