


Edge of ext road
(level approx 2.76) → 1200mm path width
↓ finish to be agreed

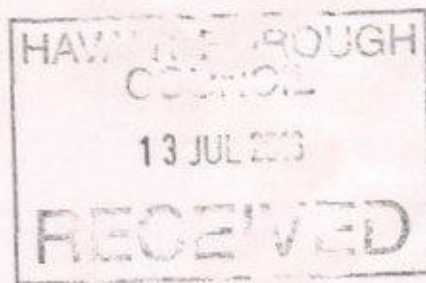


New path level 3.40 OD
Ext bank & vegetation extended
over clay/chalk bank,
finished with geotextile, & topped
with seeded slopes to bank. Details to
be agreed with coastal engineering team.
Ext. ditch to be piped, 300x450 pipe
& tidal flaps re-used.

Ext worn bank 2.7-3.0 OD.

Ext levels 1.96-2.18

TYPICAL CROSS SECTION (N.E.S) supersedes previous cross sections.

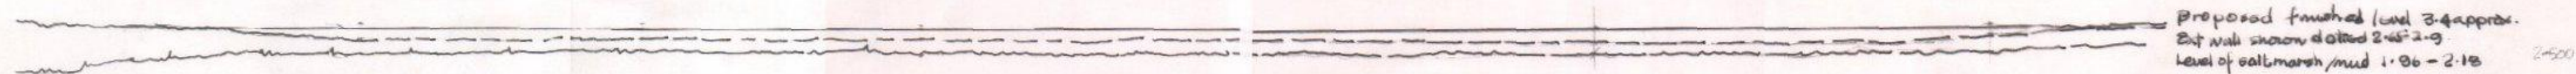

NORTHNEY COASTAL PATH 1:250 approx ELEVATION FROM SHORE

11/7/16