




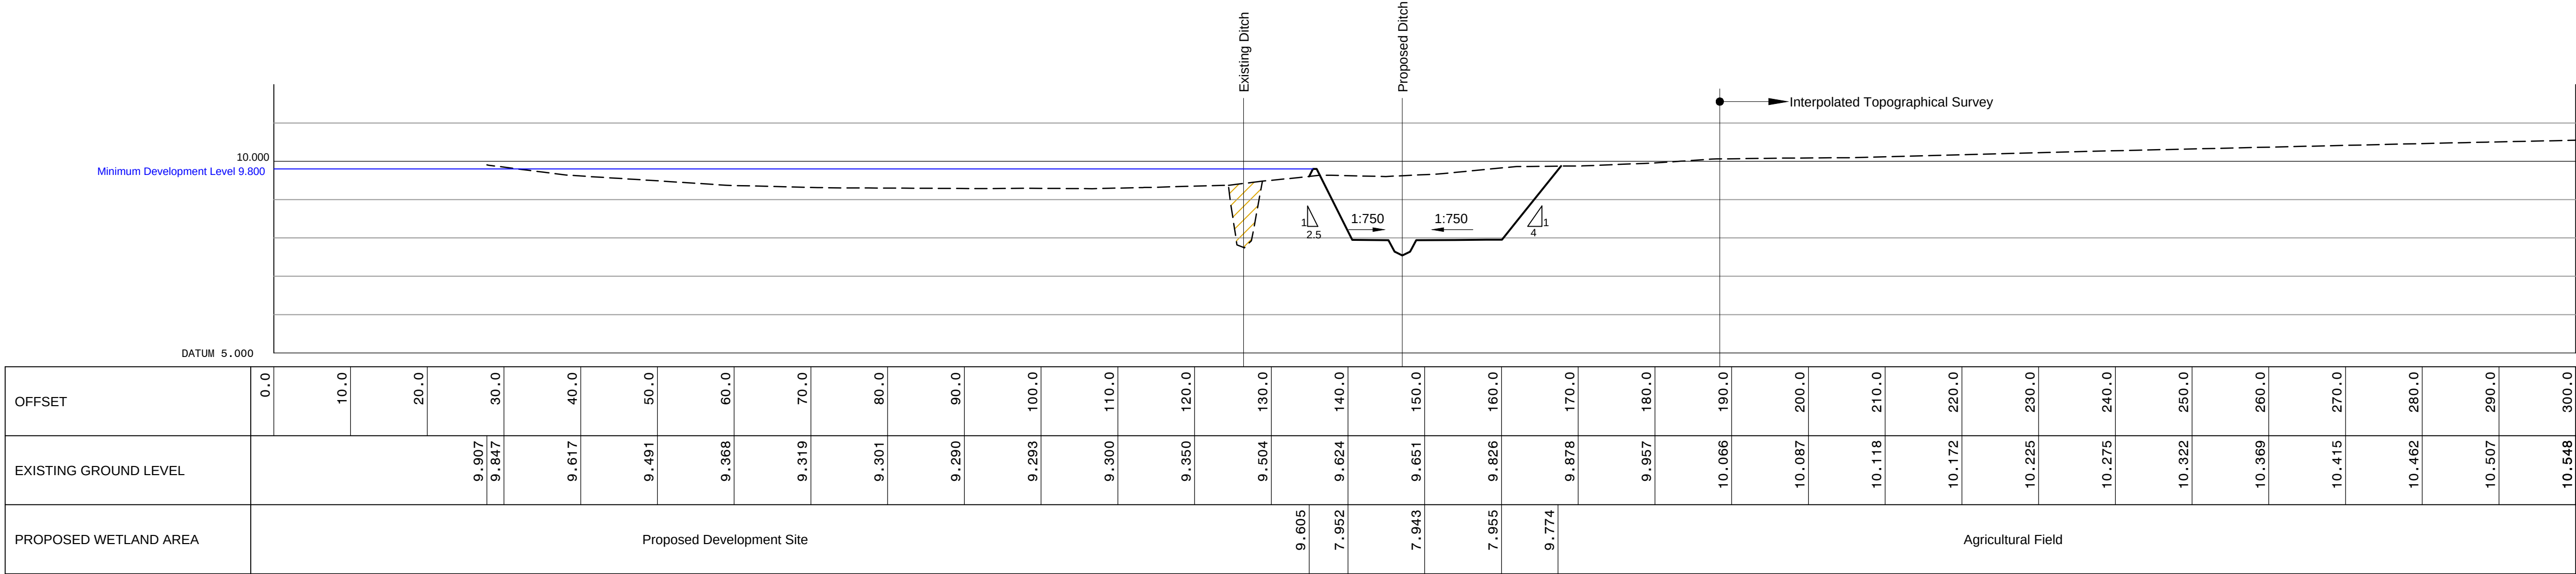

Section 7-7

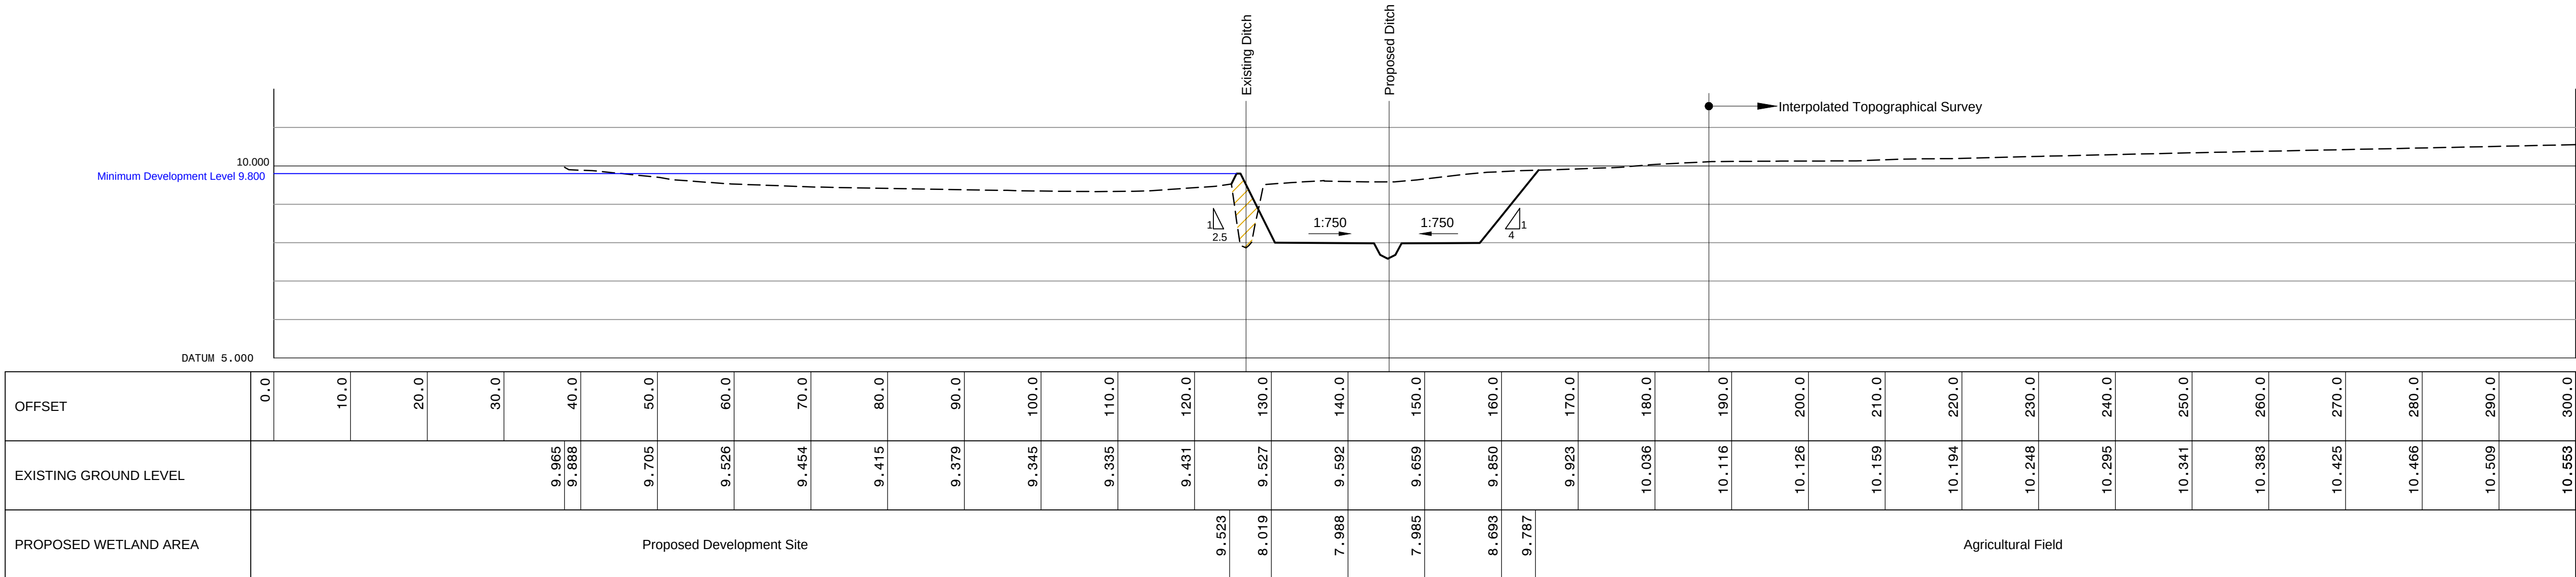

Section 6-6

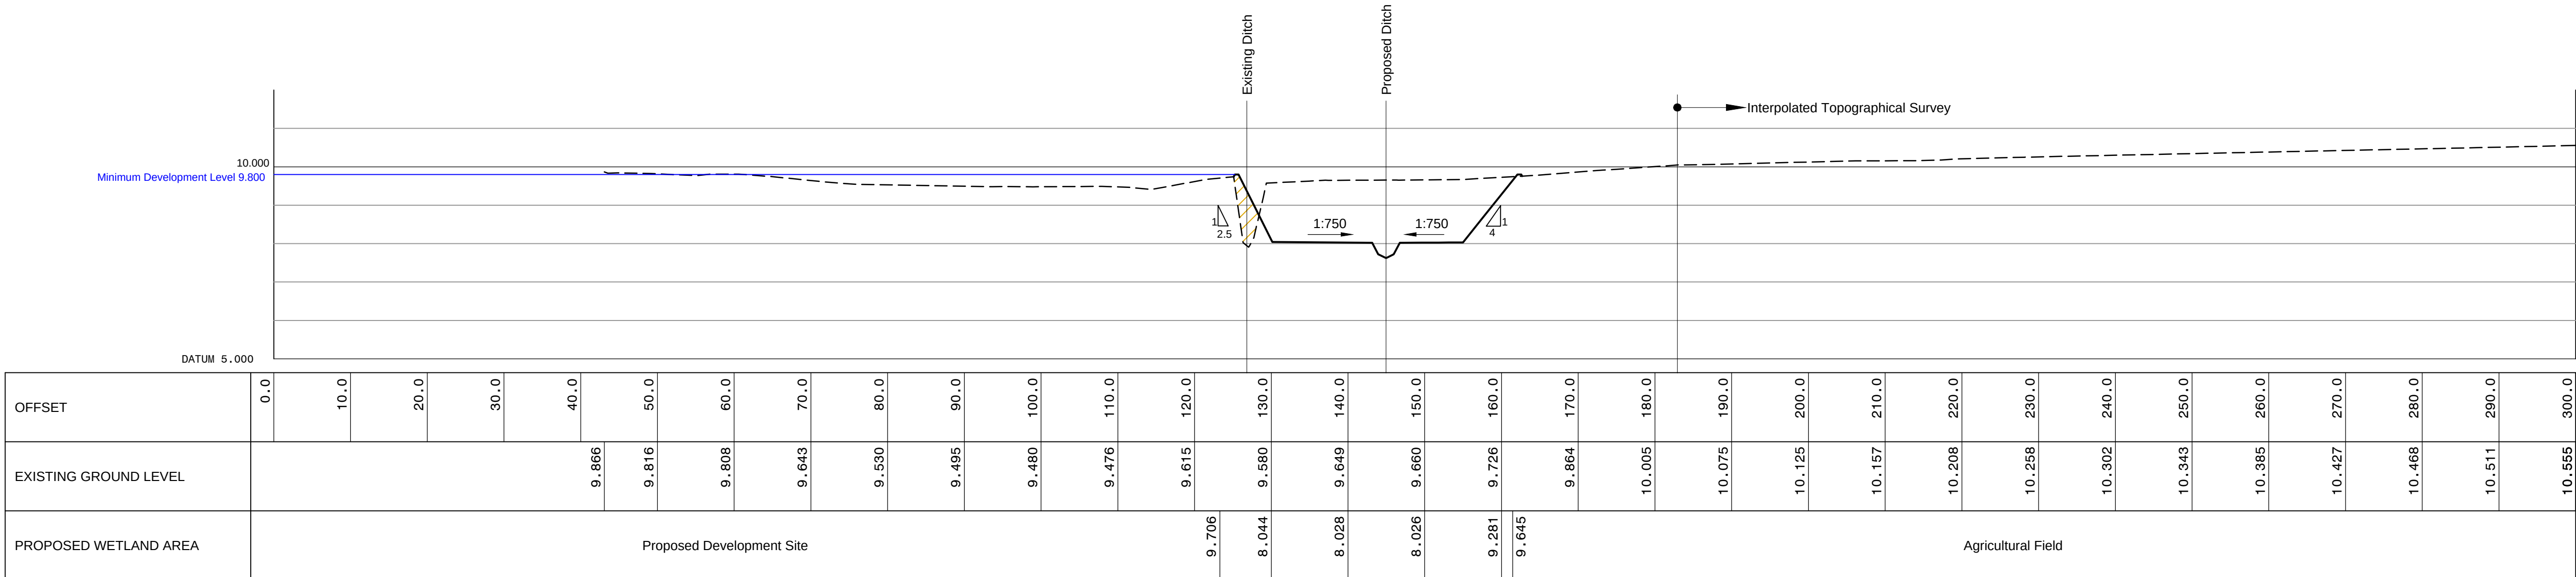

Section 5-5

NOTES

1. For section locations refer to drawing plan below.

Key

- Proposed wetland profile
- Minimum level of development 9.8m
- Existing ground profile
- Existing ditch filled with excavated material