


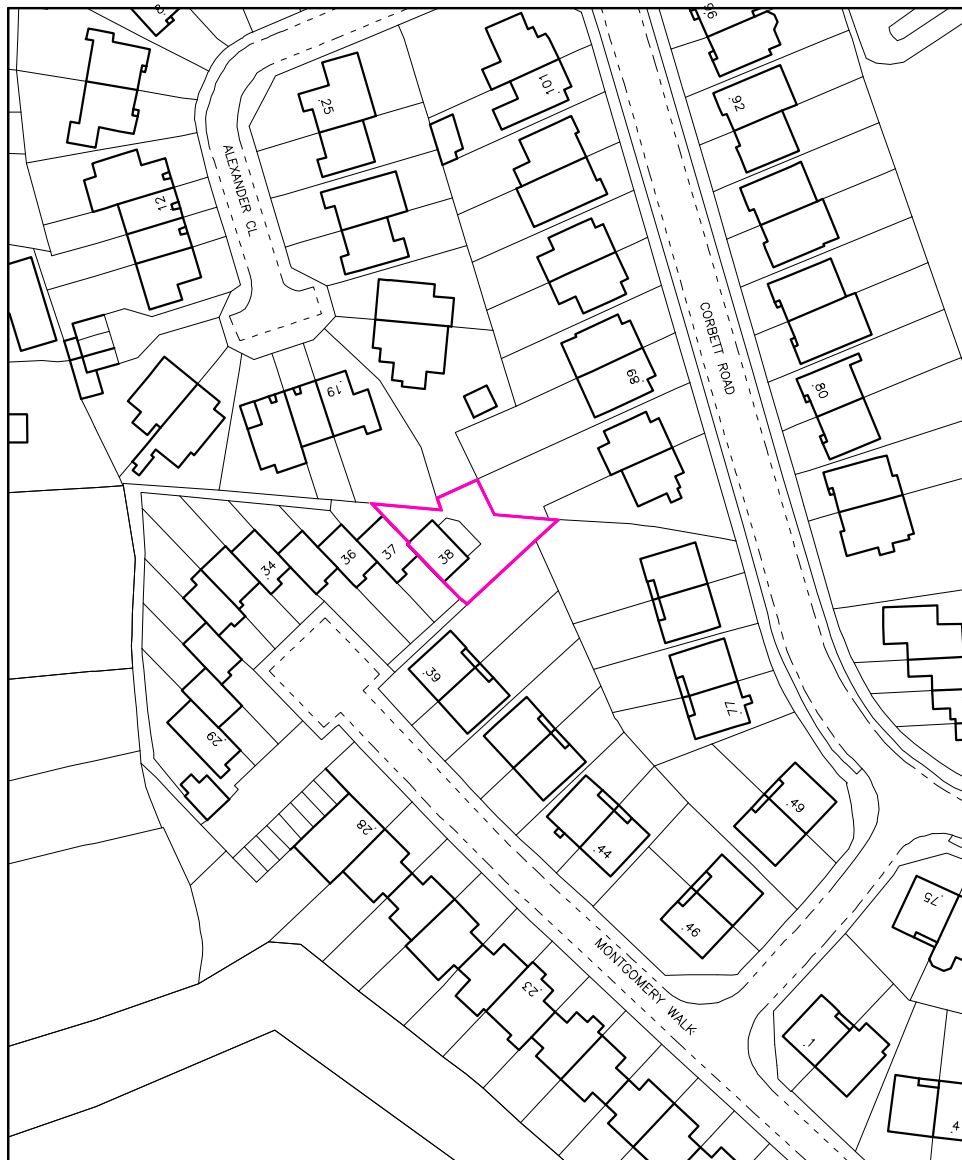

LOCATION PLAN

DWG. NO.: DS101 LP01
 DATE: 25 05 2017
 ADDRESS OF SITE: 38 MONTGOMERY WALK, WATERLOOVILLE, HAMPSHIRE, PO7 5TD
 SCALE: 1:1250 @ A4
 OS LISCENSE NO.: 100041040
 ORDER NUMBER: BW1-732276-14804-240517
 DATE OF DOWNLOAD: 25 05 2017
 OS map Extracted from Blackwell Business Services/(www.blackwellmapping.co.uk) / CROWN COPYRIGHT 2017

0 20 40 60 Metres

