




west
(1:100)



south

See drawing 3606/17/2 and 5
for Extension details

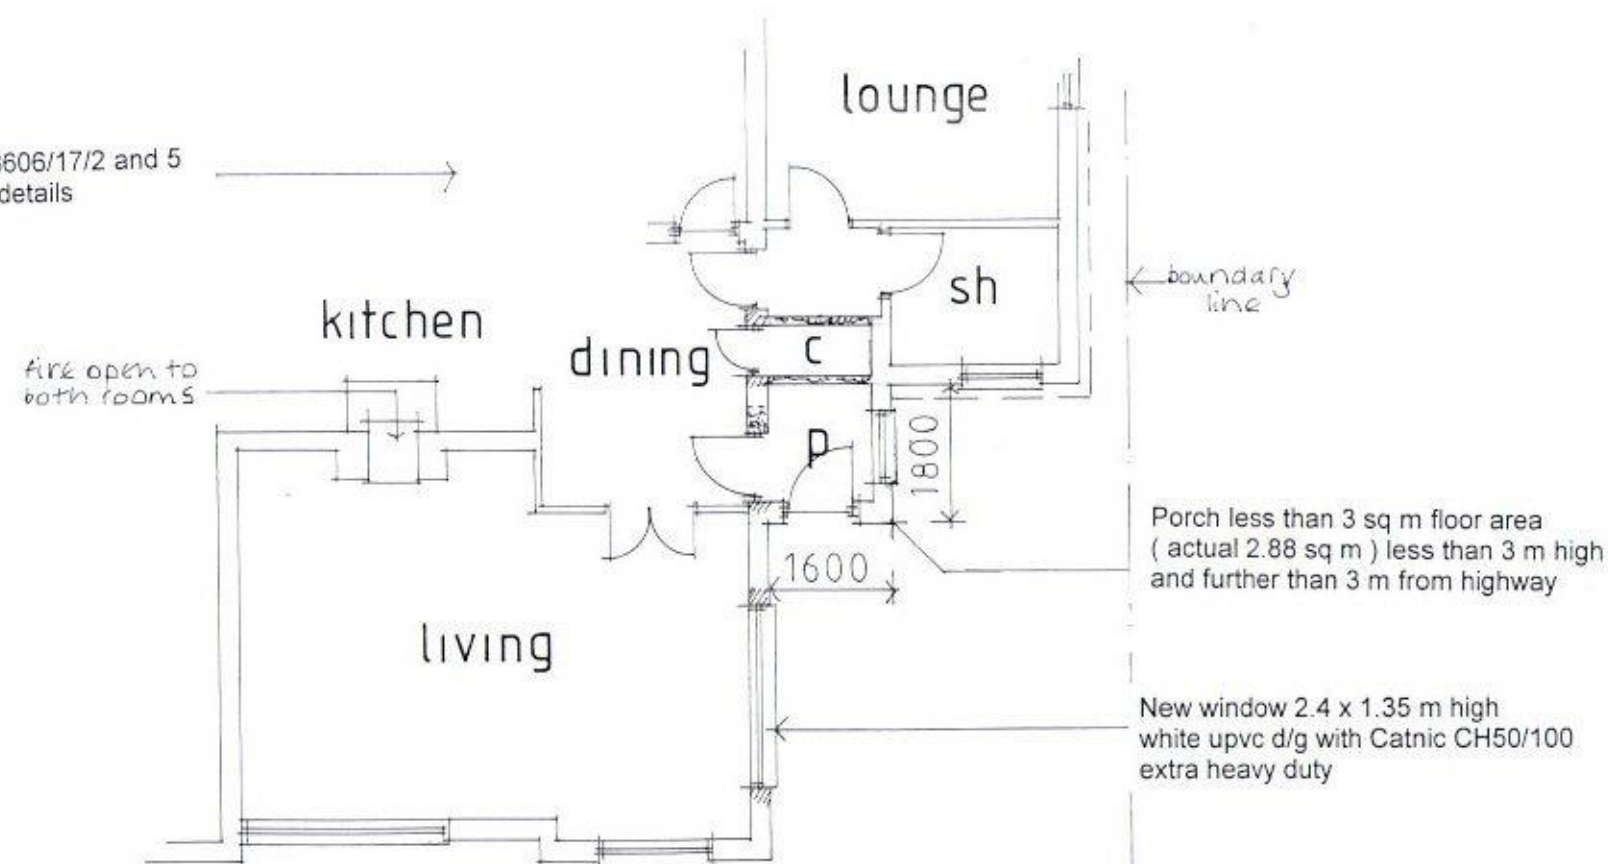

ground floor (1:100)

WILTSHIRE BOROUGH
COUNCIL
20 APR 2017
RECEIVED

a	porch south window added	18-02-17
---	--------------------------	----------

porch + window
proposed

DAVID PARKIN

C. Build E. MCABE

architectural services

cabe
Chartered association
of building engineers

4 Wilton Road
Yeovil,
Somerset,
BA21 5XP

Tel & Fax: 01935 473777 Mobile: 07778 640526
E-mail address: david@davidparkin.fsnet.co.uk

Date February 2017

Job No. 3606/17/4^a

Name Mr. + Mrs. M. Nol,	Address 6, Chichester Avenue, Hayling Island, Hants, PO11 9EZ	Telephone No. 07445 666099
----------------------------	---	-------------------------------

Job Title
Alter and extend the dwelling