




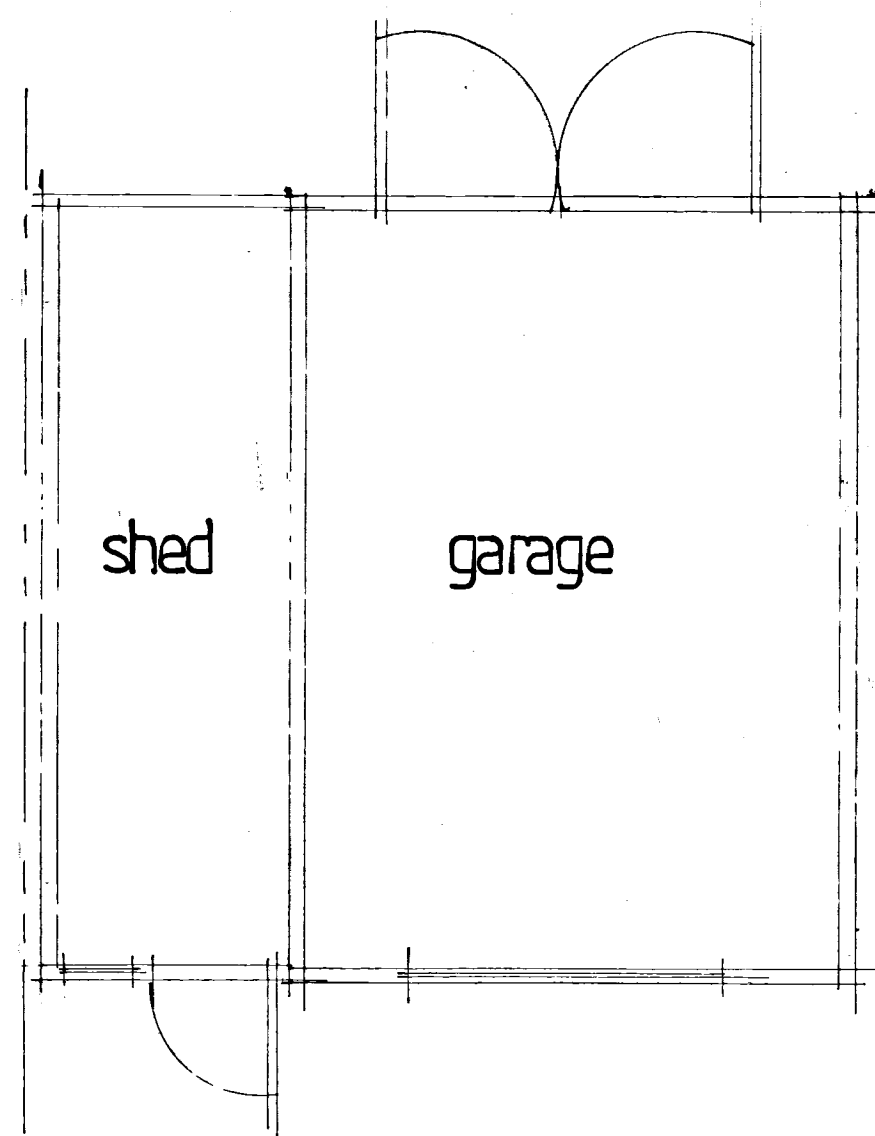


ground floor

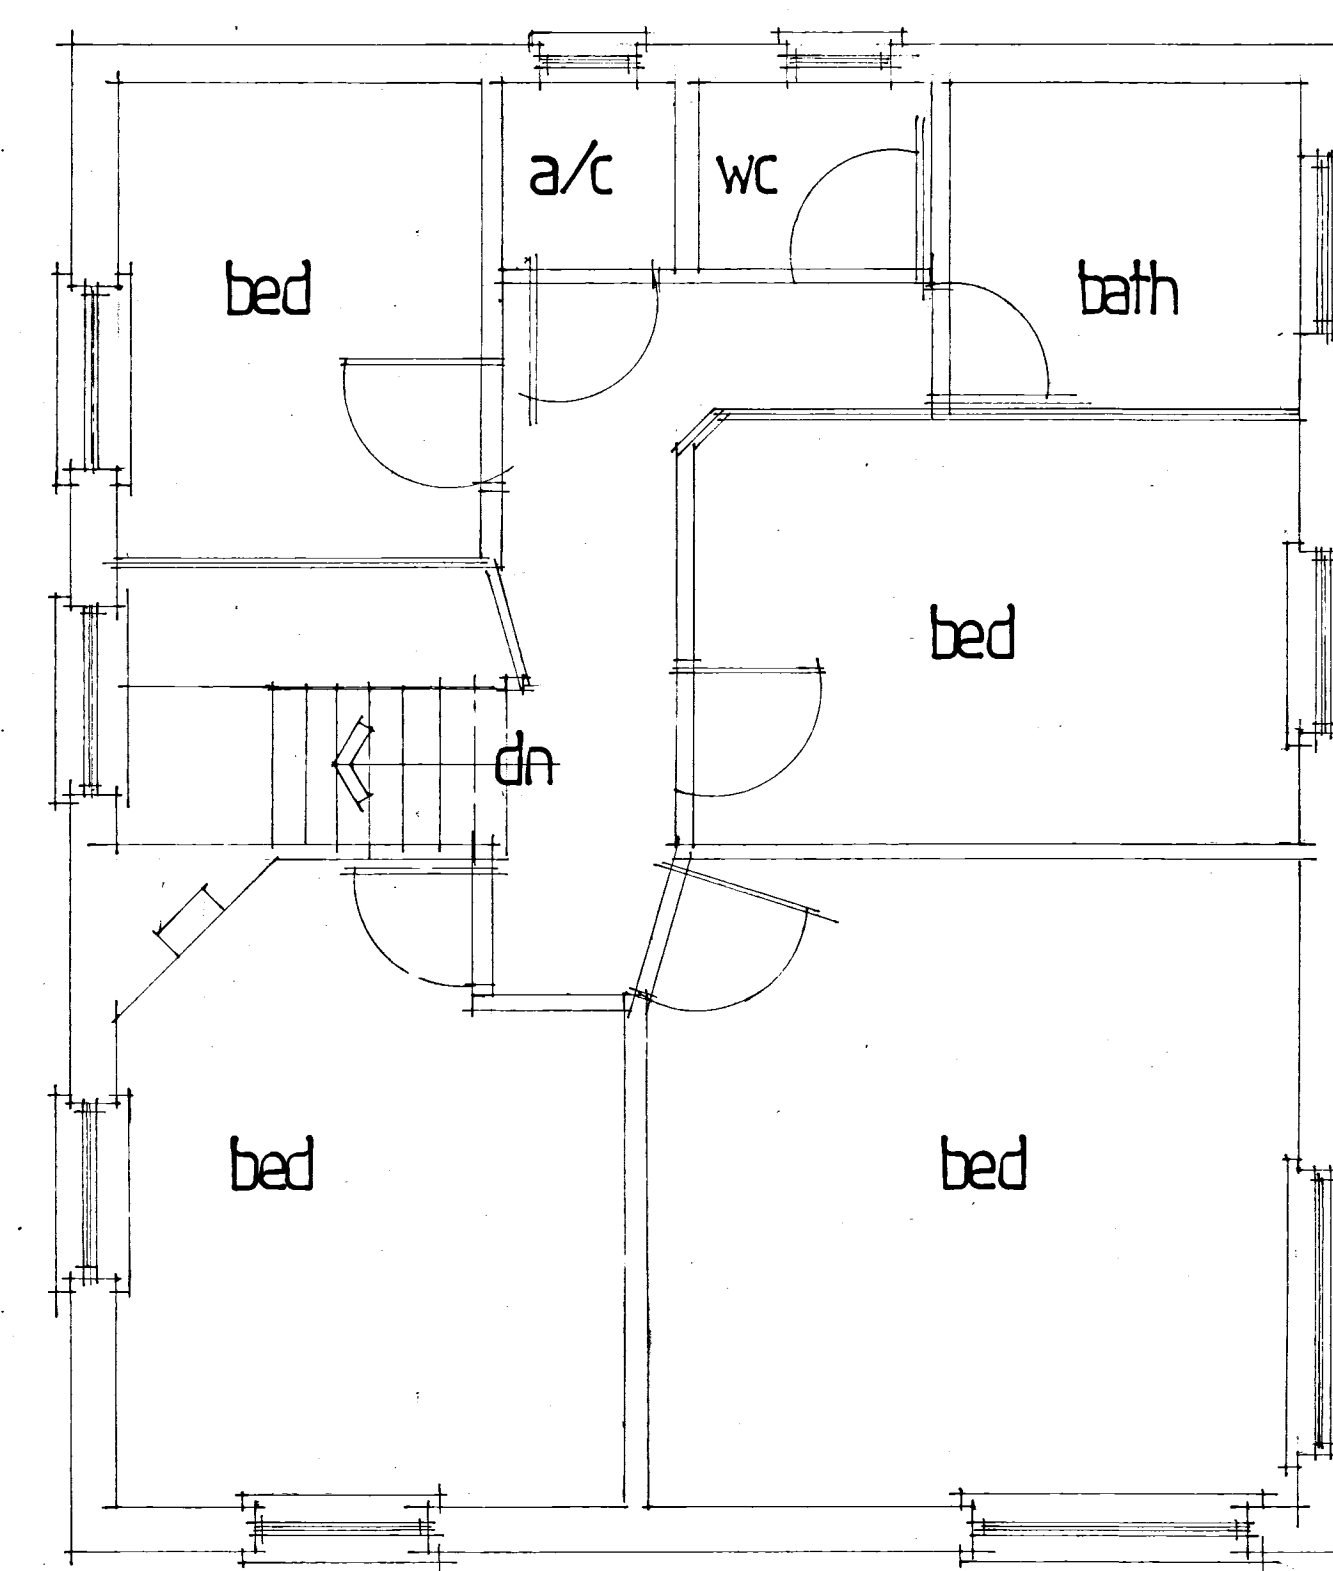


first floor

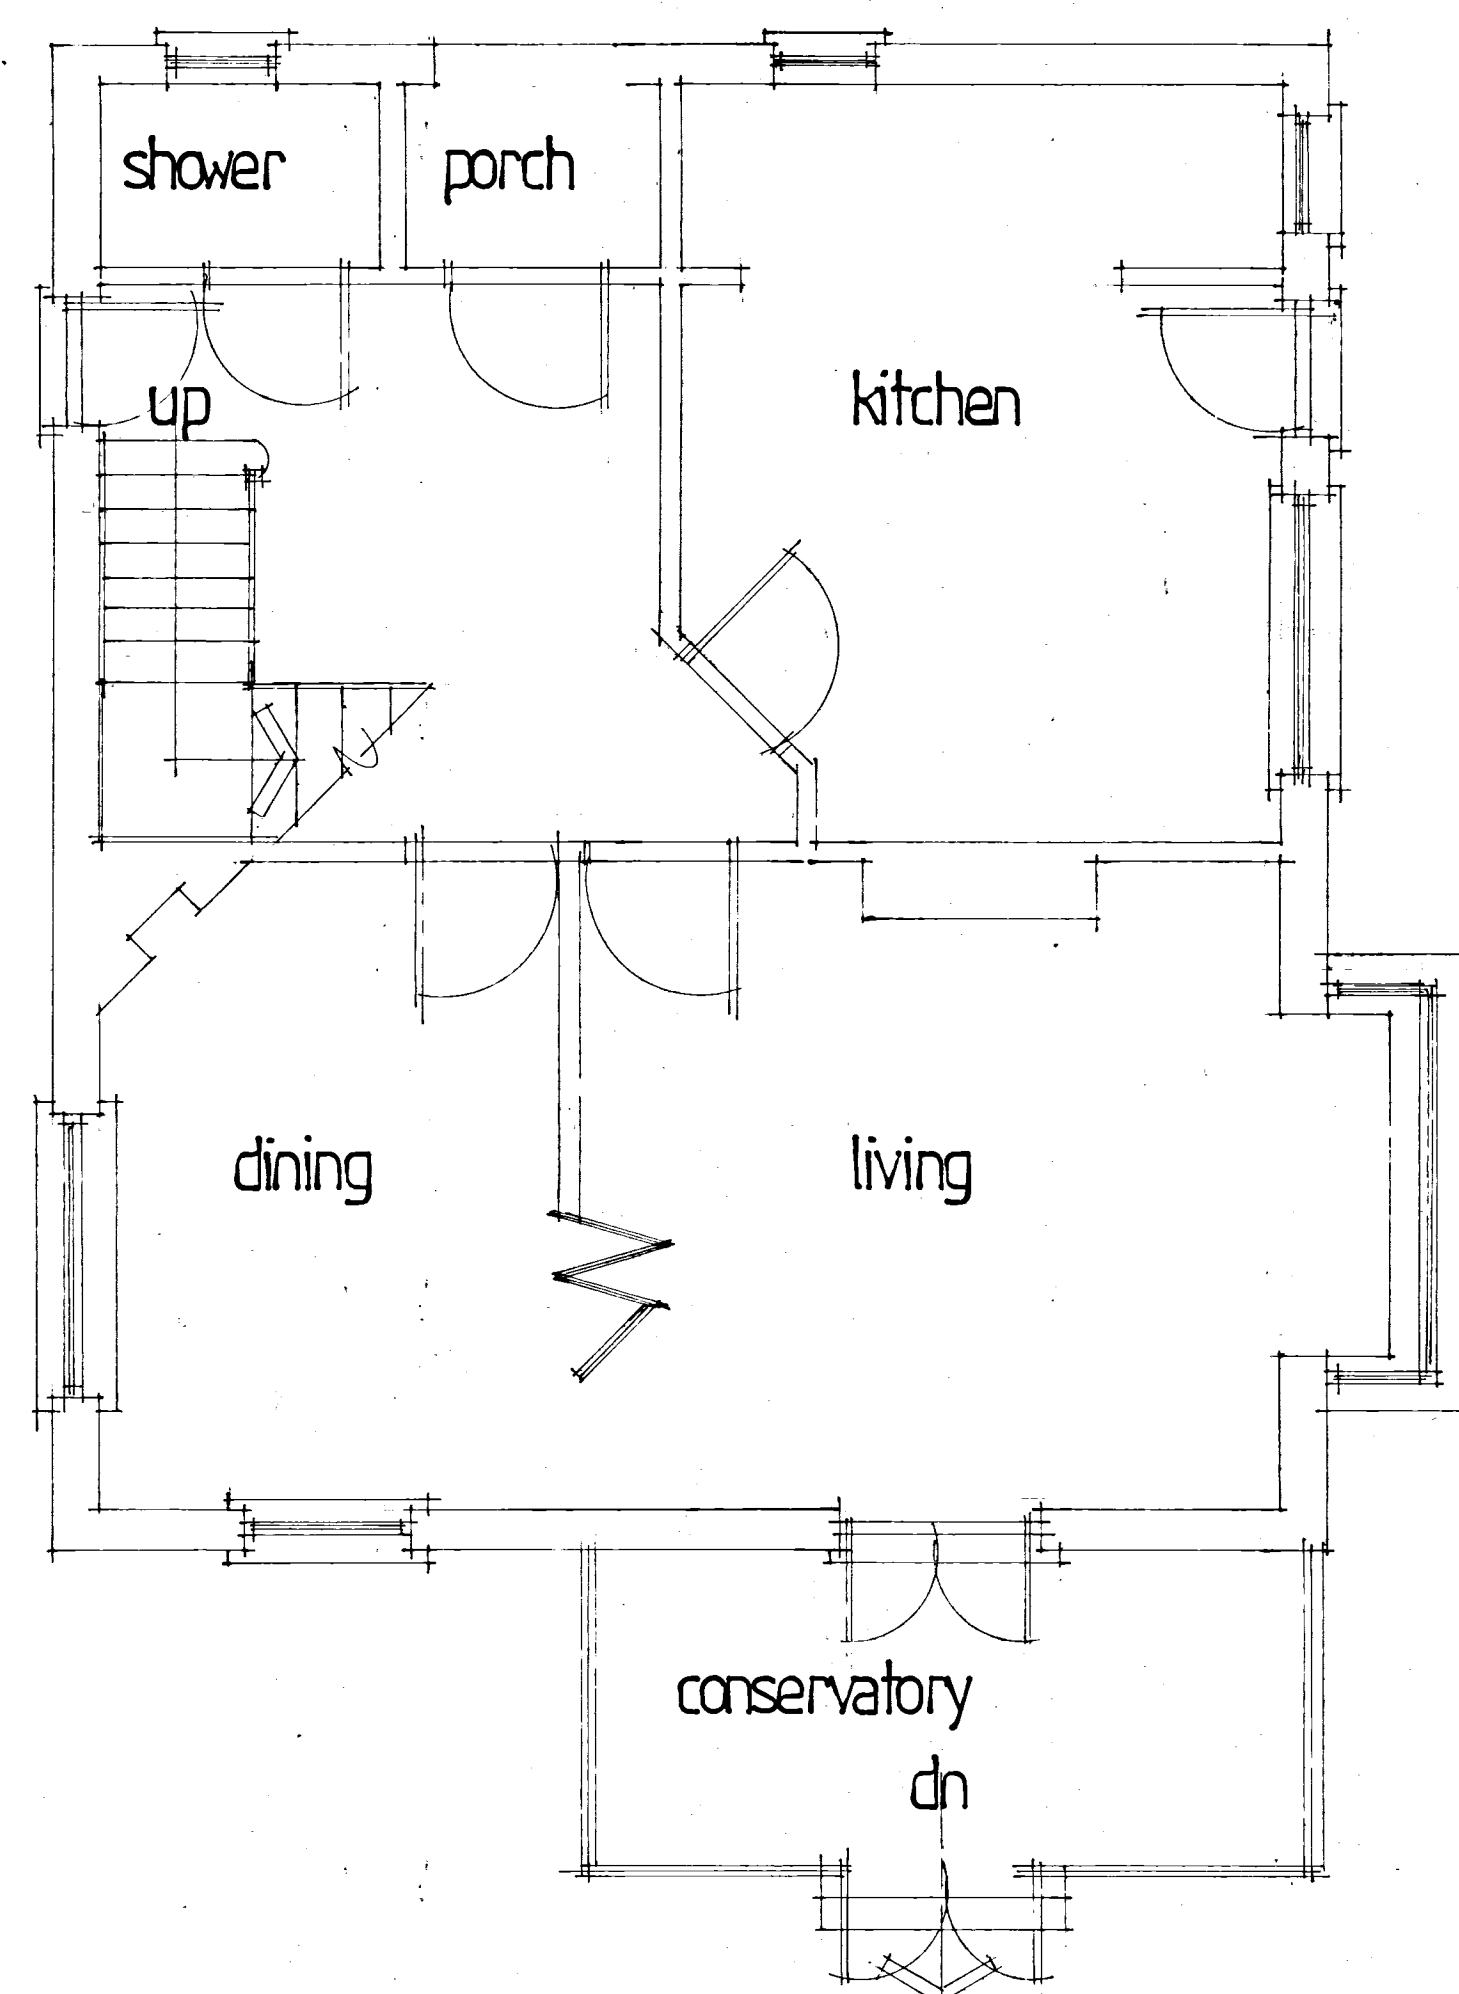


north

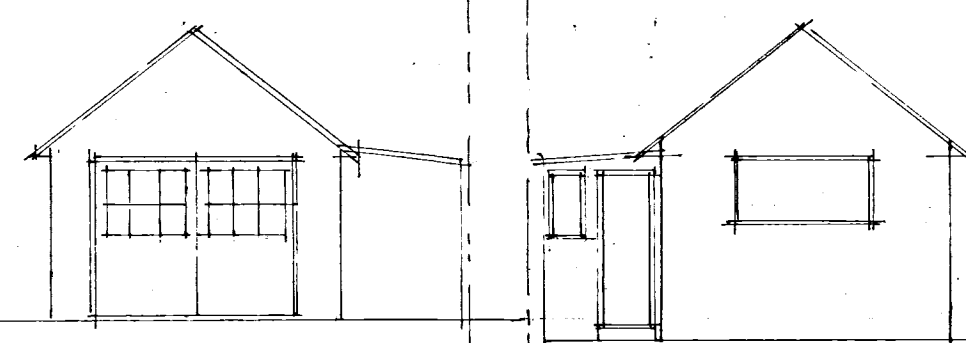

south

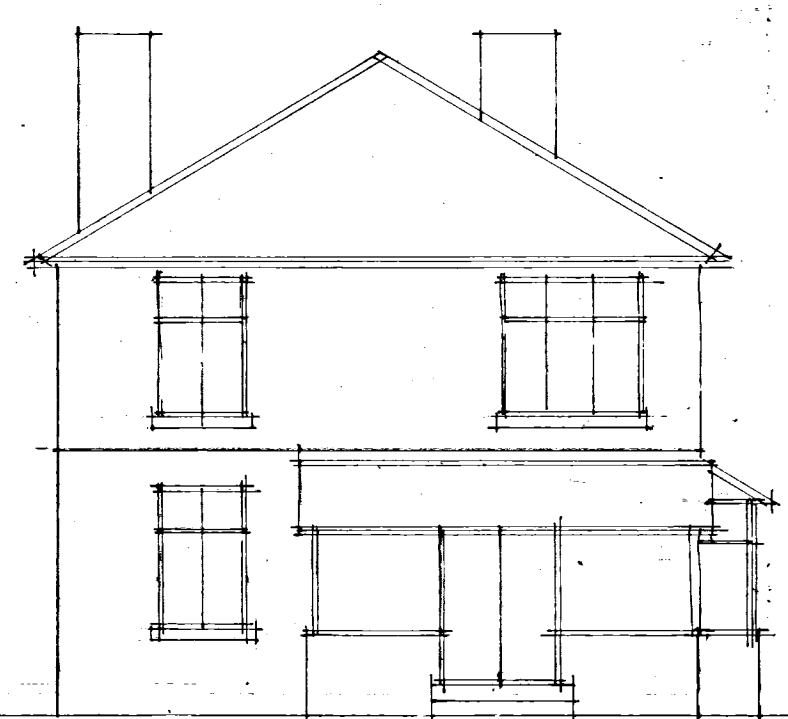

west

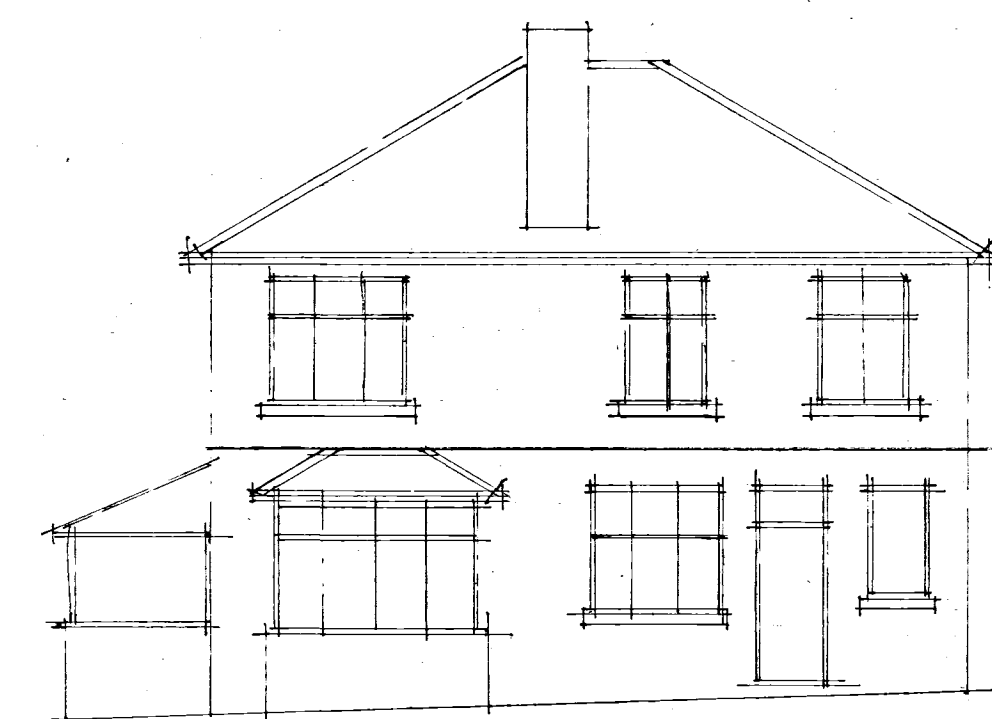

east

A	Date	Revision
© copyright		
THORNS YOUNG ARCHITECTURAL		
THORNS-YOUNG LTD CHARTERED BUILDING CONSULTANTS Website: www.thornsyoun.co.uk		
Fareham 21 Middle Road Park Gate SO31 7GH Tel: (01329) 888 322	Portsmouth 232 London Road North End PO2 9JQ Tel: (02392) 672 883	
Client		
MR AND MRS MEADS		
Job Title		
3 WALLIS ROAD WATERLOOVILLE		
Drawing Title		
EXISTING PLANS AND ELEVATIONS		
Scale 1:50 + 1:100		
Date JAN 2017	Drawn by CML	
Dwg. No.	1019:17	Rev.