




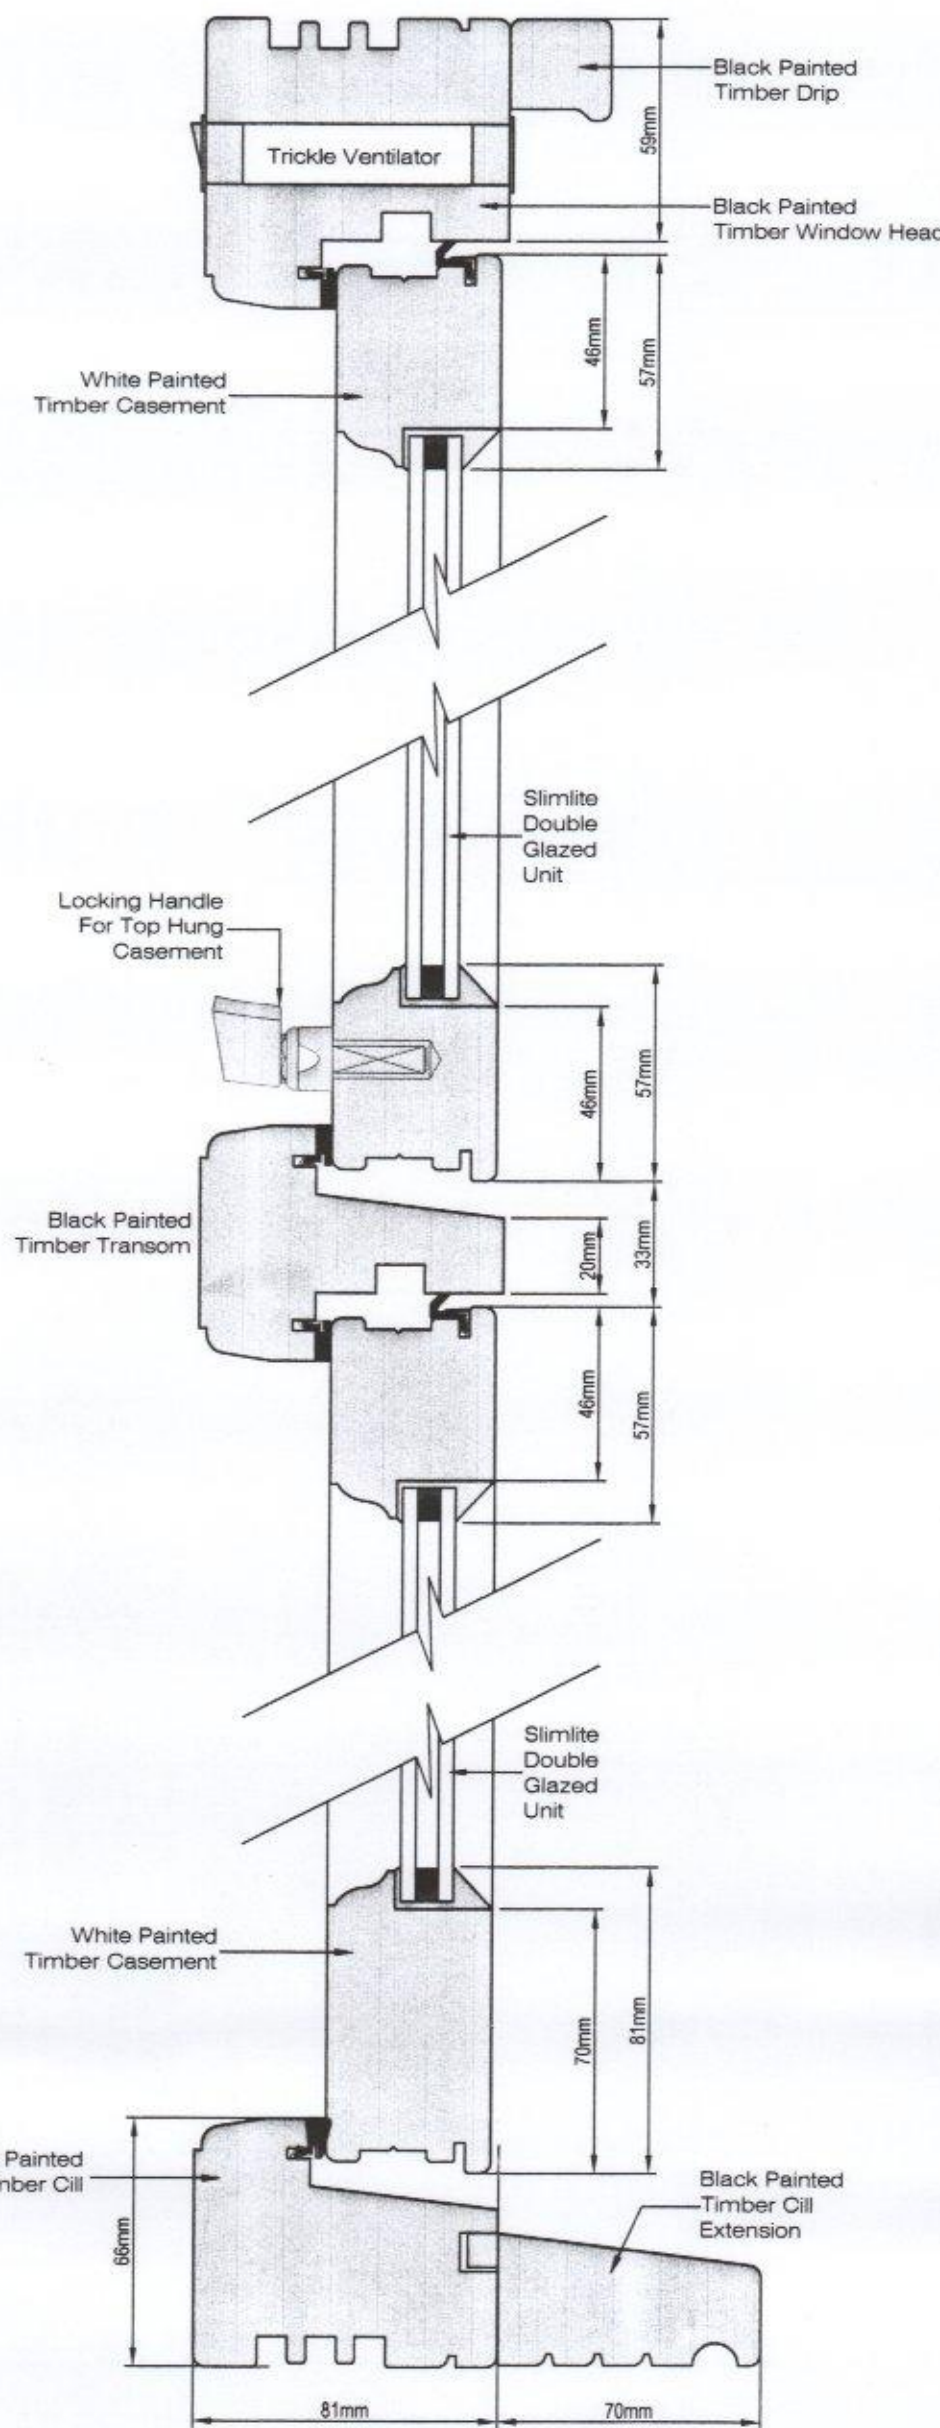


Window Type 3 Cill, Transom & Head Section @ 1:2 Scale

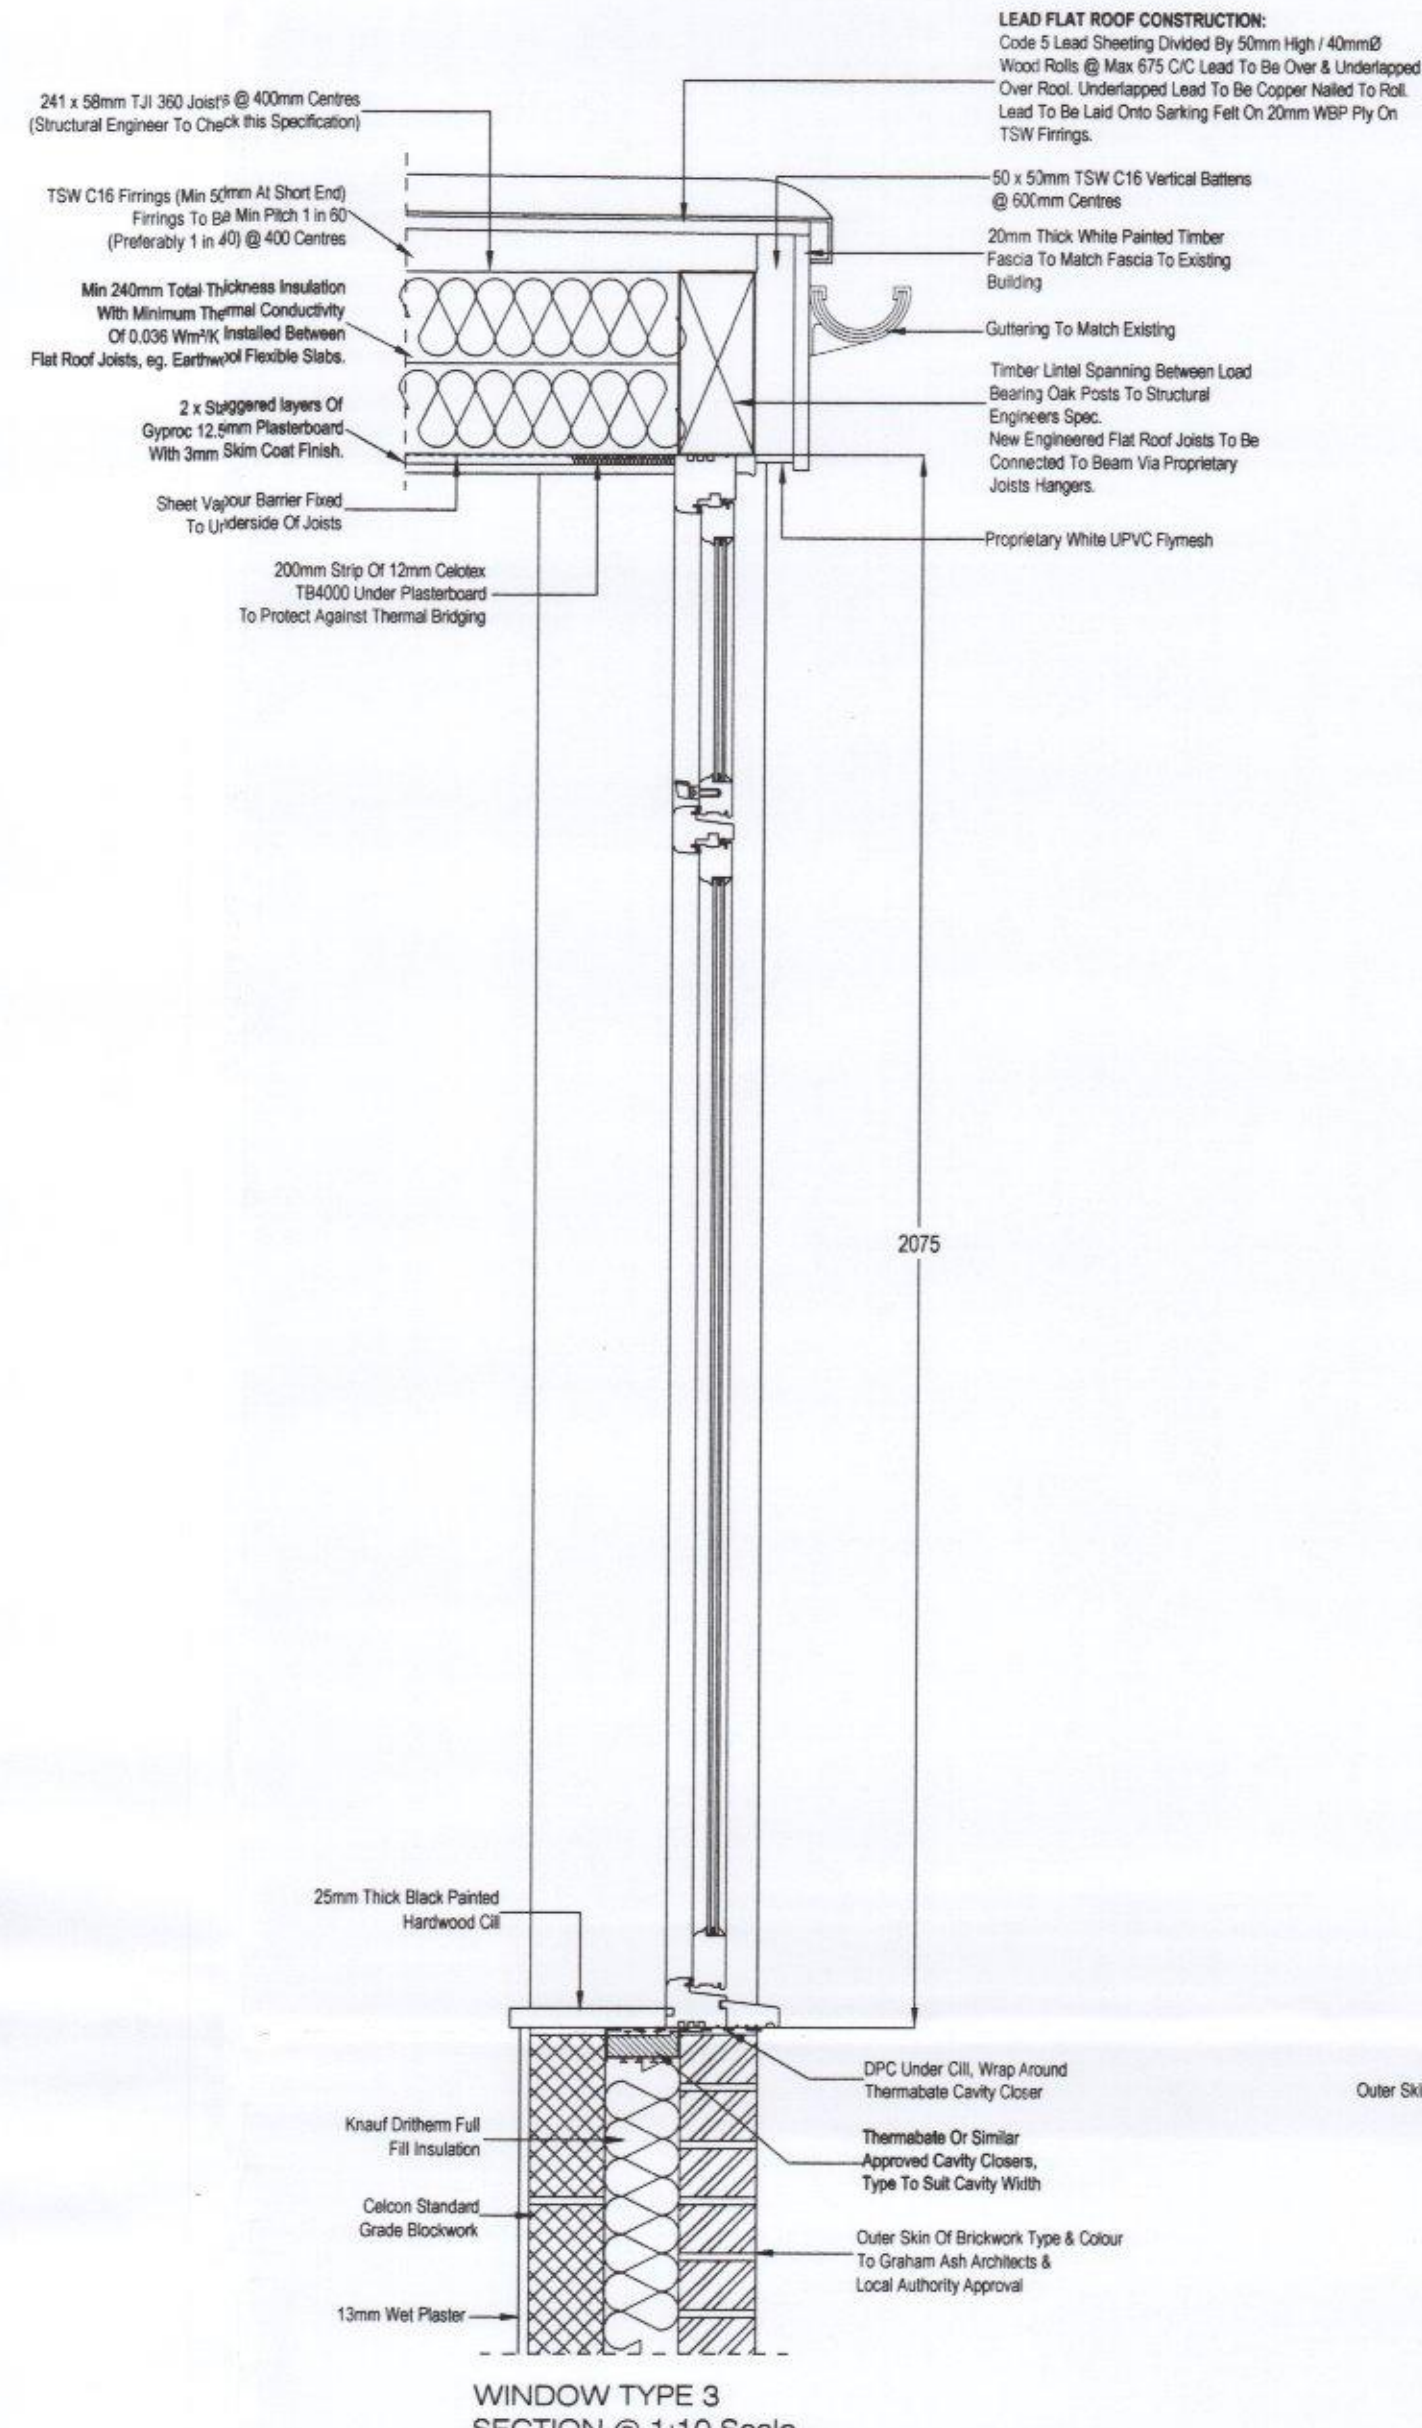


WINDOW TYPE 3 SECTION @ 1:10 Scale

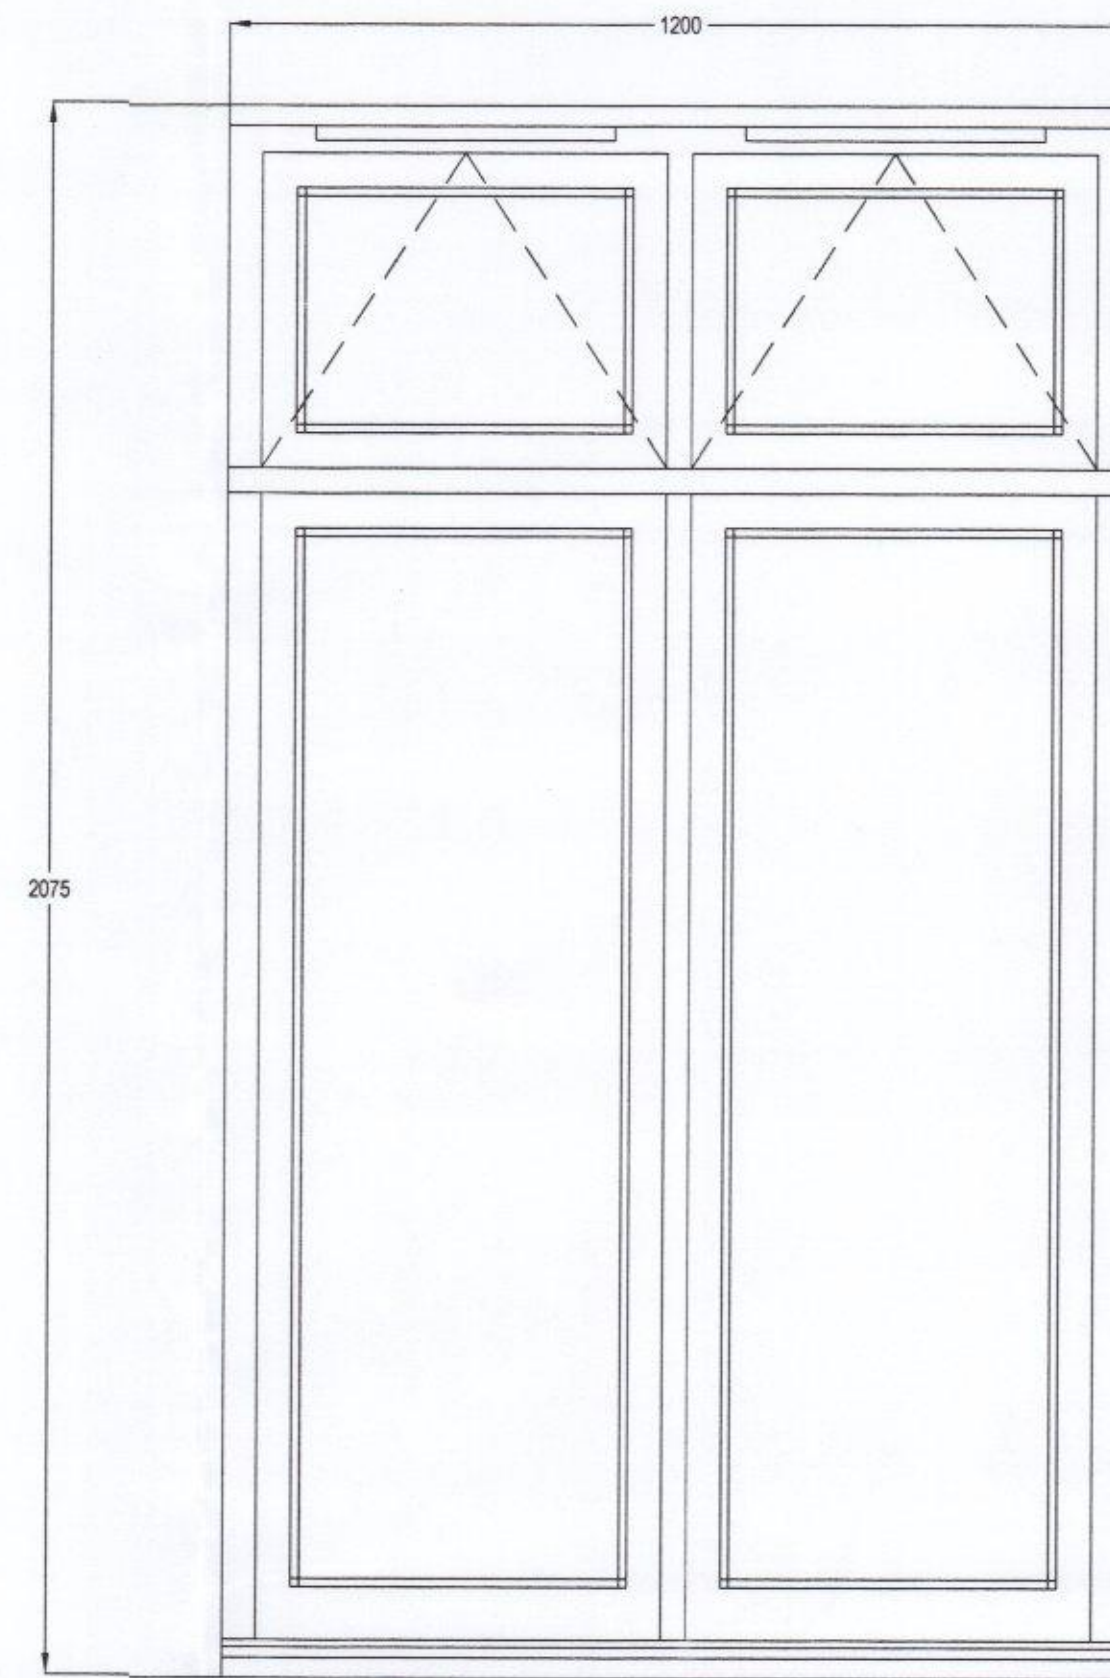


WINDOW TYPE 3 ELEVATION @ 1:10 Scale

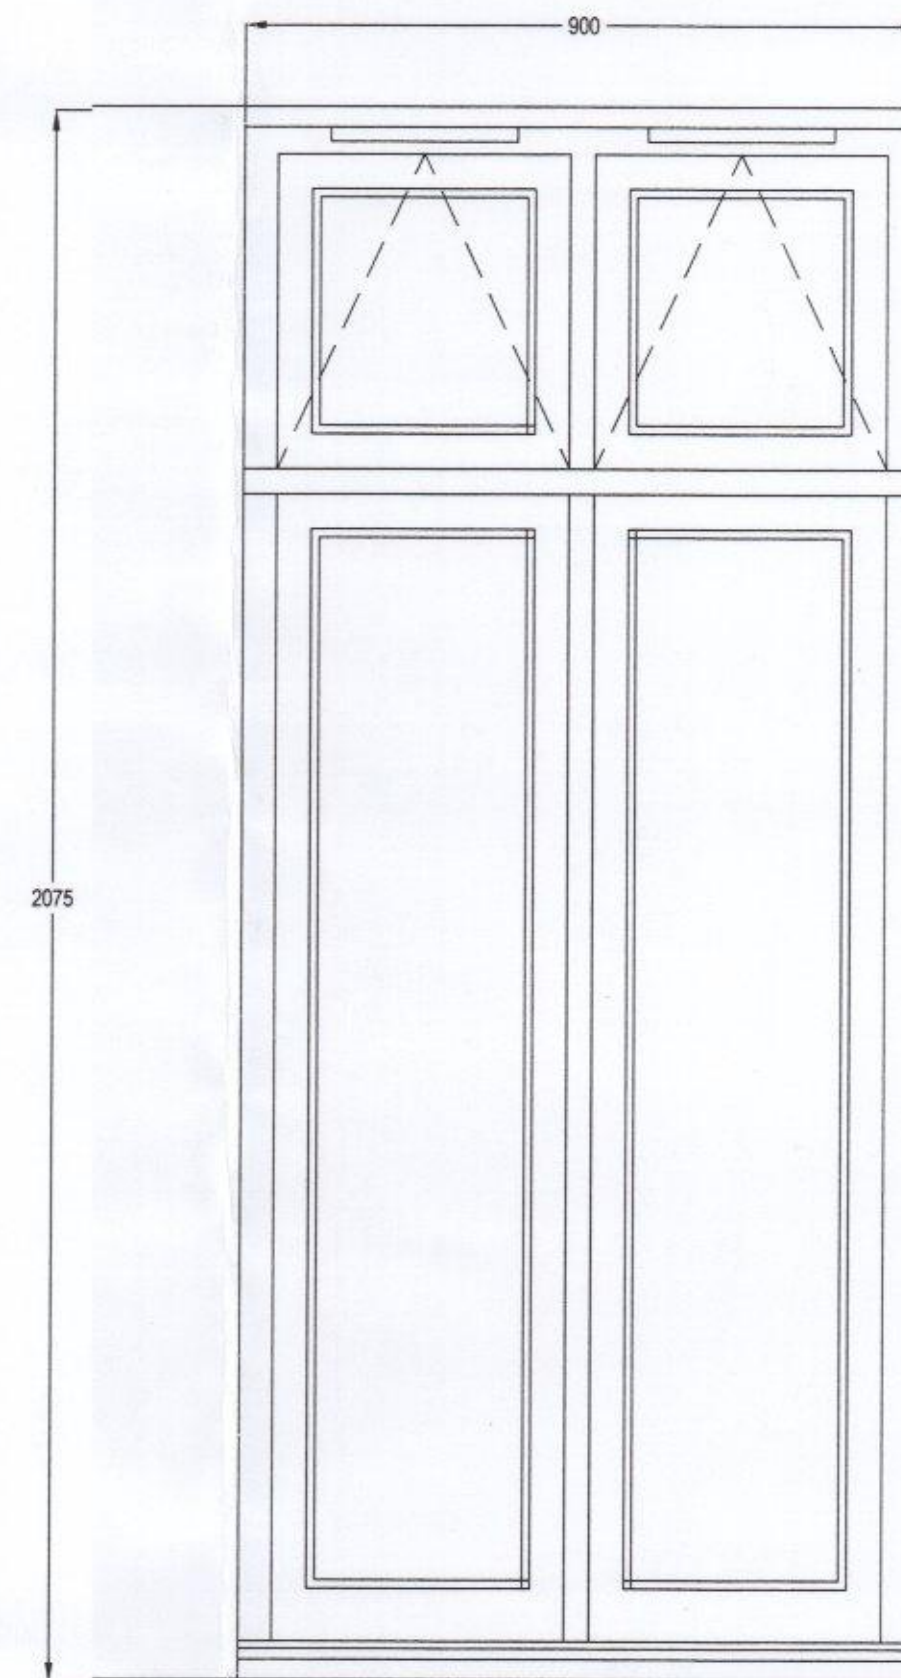


WINDOW TYPE 4 ELEVATION @ 1:10 Scale

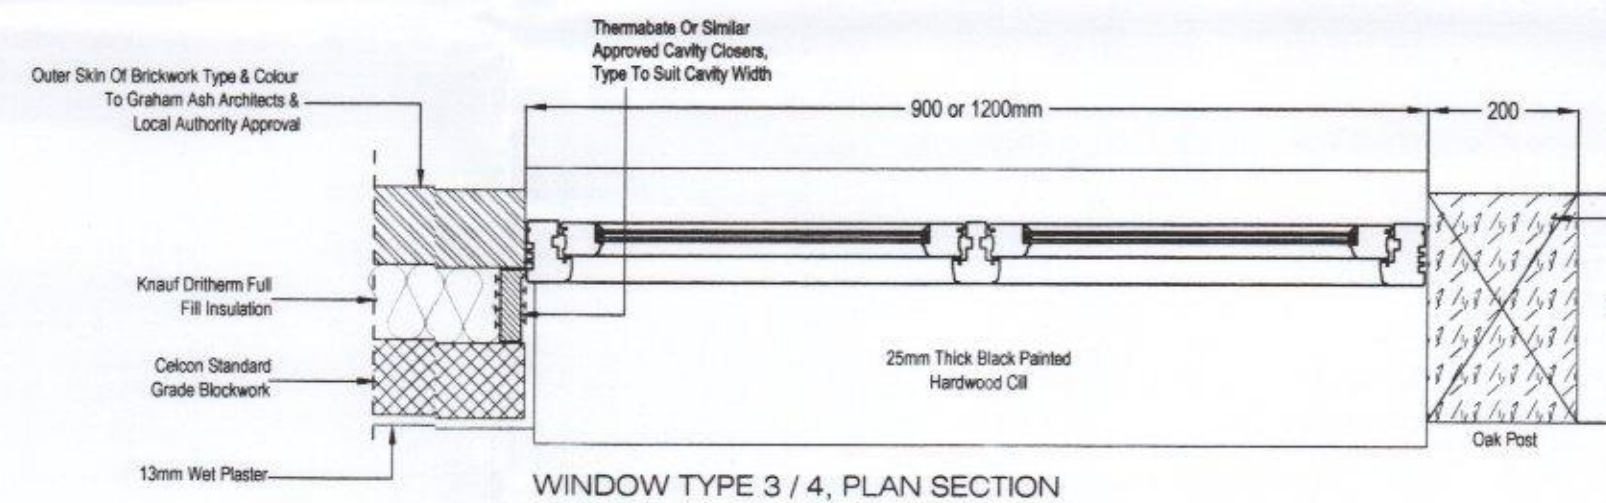


WINDOW TYPE 3 / 4, PLAN SECTION Cavity Wall & Oak Post To Each Side @ 1:10 Scale

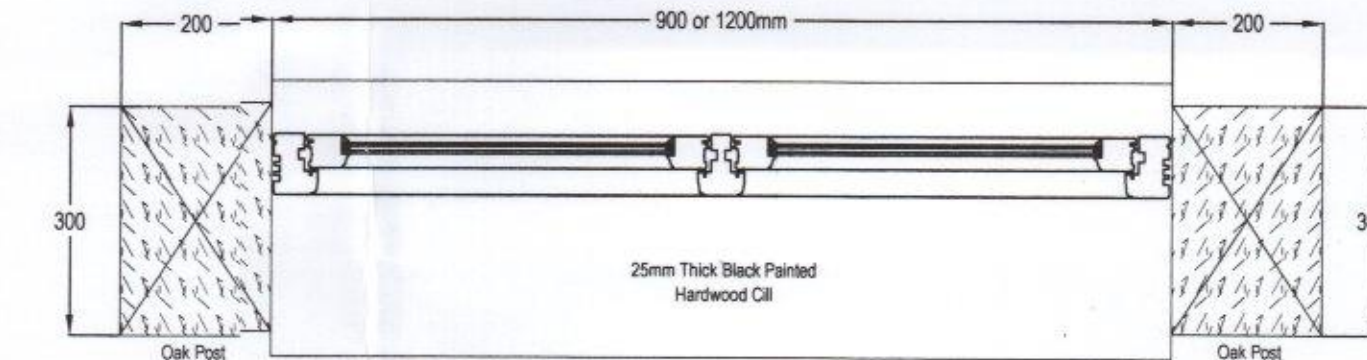

WINDOW TYPE 3 / 4, PLAN SECTION Cavity Wall & Oak Post To Each Side @ 1:10 Scale

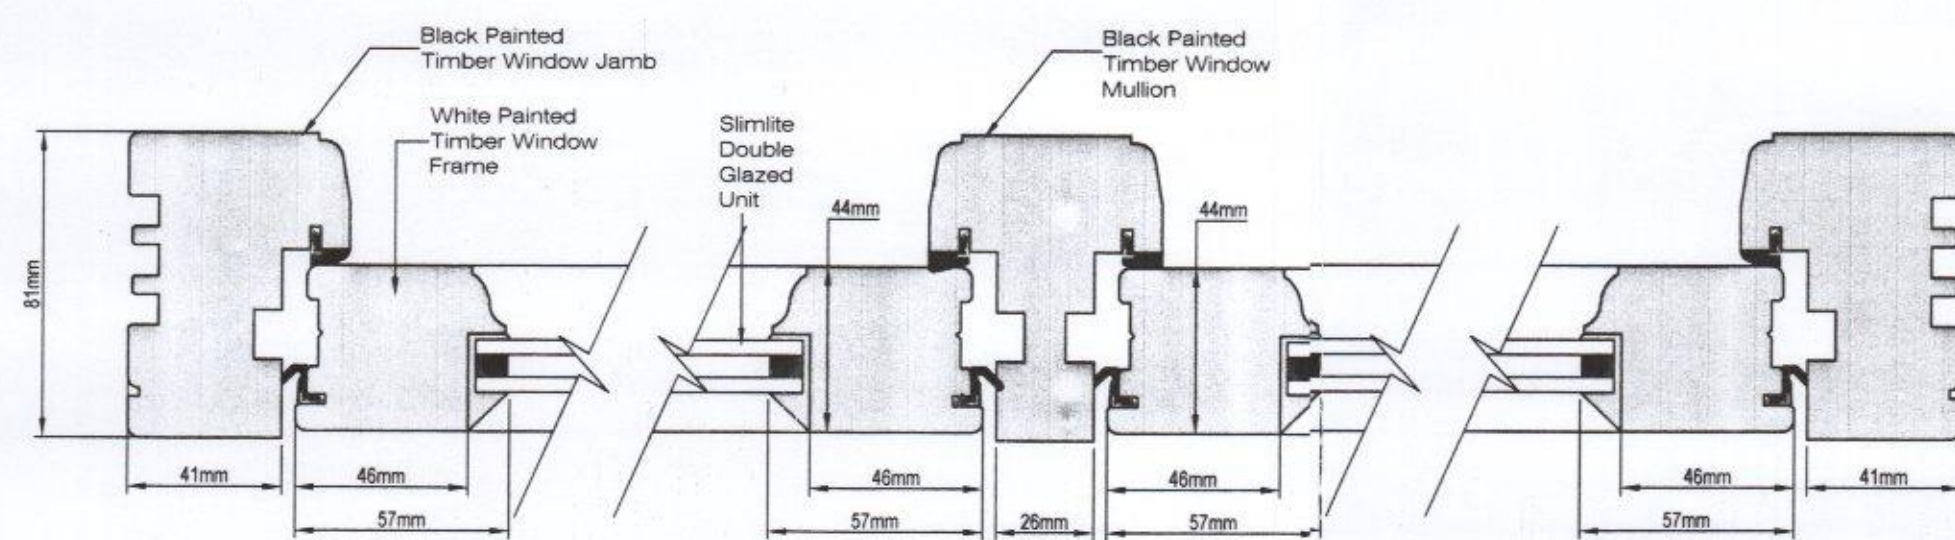

Window Type 3 Jamb & Mullion Section @ 1:2 Scale

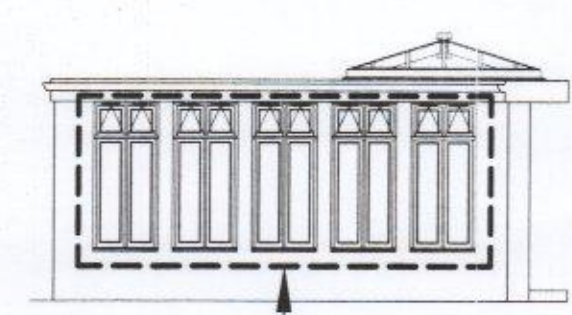

WINDOW TYPE 4



WINDOW TYPE 3



GRAHAM ASH ARCHITECTS
 CHARTERED ARCHITECTS TOWN PLANNING CONSULTANTS
 Graham Ash Architects Ltd
 65 Lough Road, Exmouth, Devon EX8 1JF
 TELEPHONE 01392 518704 or 07784 451105
 EMAIL: info@grahamasharchitects.com
 WEBSITE: www.grahamasharchitects.com

PROJECT: **Proposed Orangery Newtown House Hotel Hayling Island, PO11 0QR**

TITLE: Window Types 3 & 4 Sections & Elevation			
DESIGNED BY	DATE	DRWN / DTLD BY	
SCALE	1:2 / 1:10	PLOTTED	REV
0	500mm		
PURPOSE OF ISSUE:			
☐ Information	☒ Approval	☐ Tender	☐ Construction
DWG. NO. 05:043:81			

HAVANT BOROUGH COUNCIL
 - 7 SEP 2016
 RECEIVED