



6 BERTH CAT PEN BLOCK

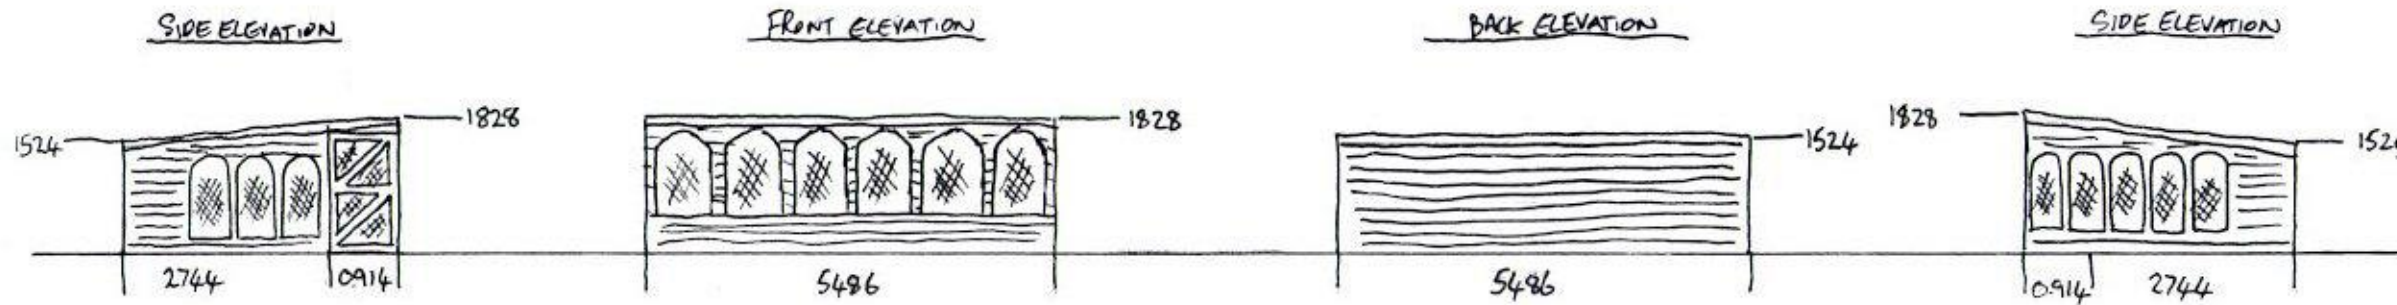

TIMBER CONSTRUCTION
TIMBER WEATHERPROOF CLAD
FELT ROOF
MESH WINDOWS




CAT CHALET

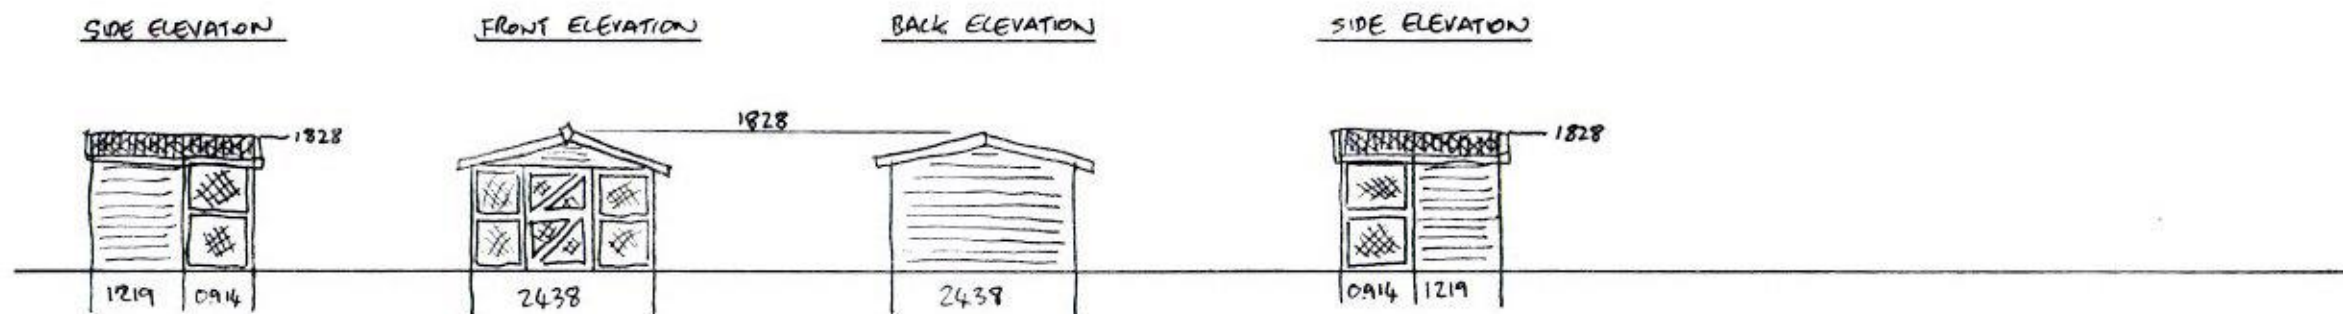

TIMBER CONSTRUCTION
TIMBER WEATHERPROOF CLAD
FELT ROOF
MESH WINDOWS

OFFICE

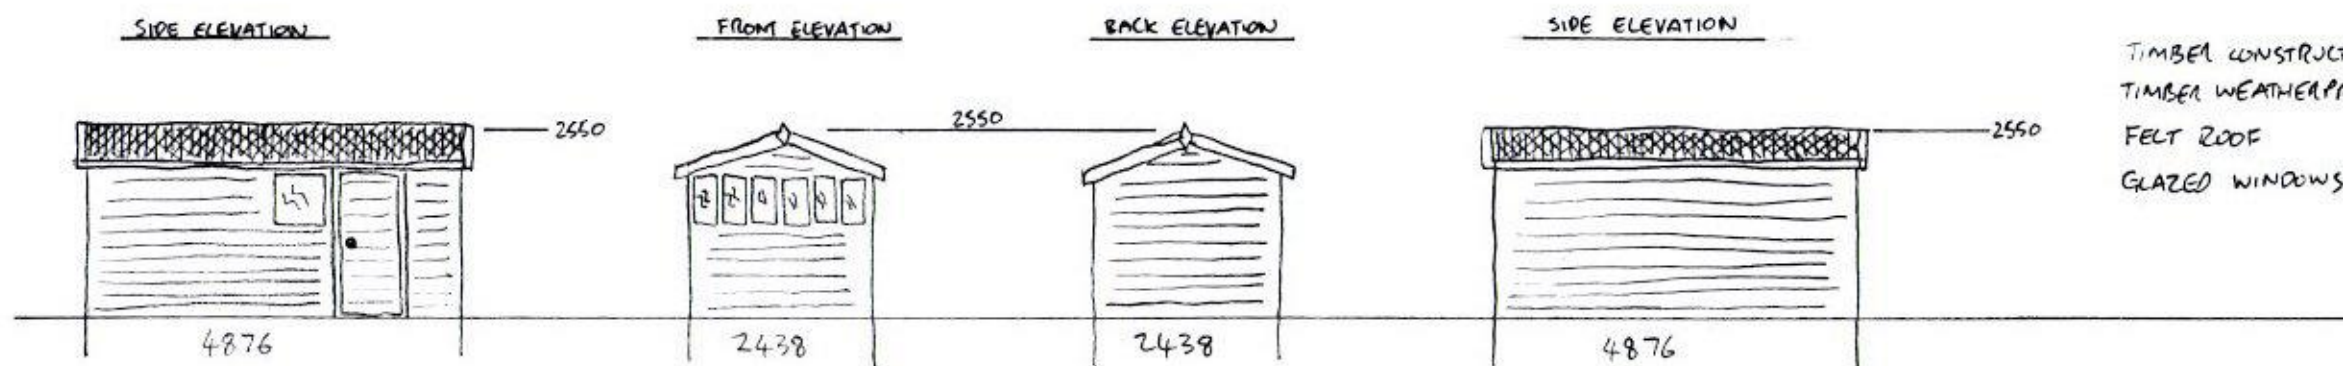

TIMBER CONSTRUCTION
TIMBER WEATHERPROOF CLAD
FELT ROOF
GLAZED WINDOWS

PROPOSED CATTERY

MRS SARAH LUTER
203A LONDON ROAD
COWPLAIN
HANTS
PO8 8ER

SCALE 1:100