
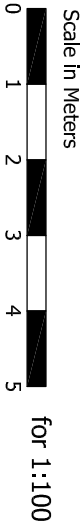
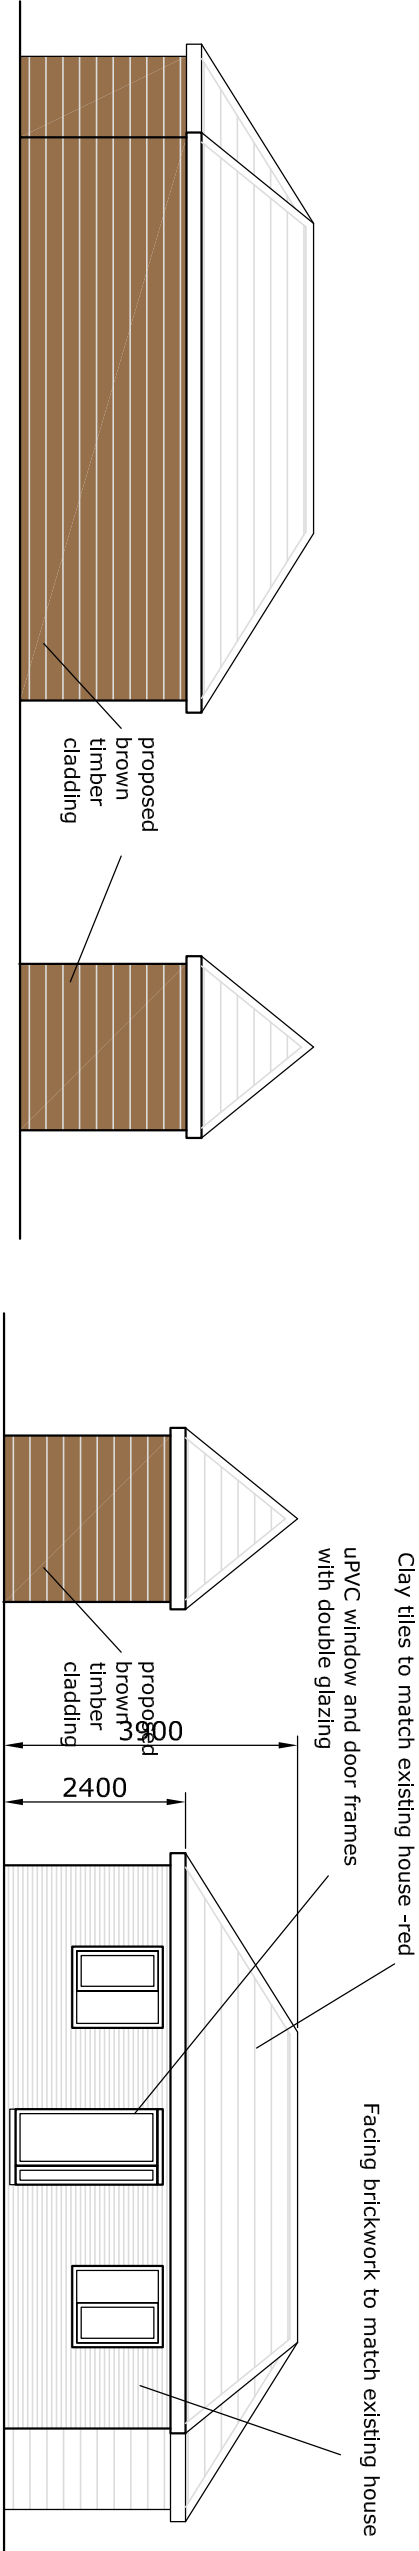


DIMESIONS TO BE CHECKED ON SITE
SCALING ONLY FOR LOCAL AUTHORITY PURPOSES

NOTES:
This drawing is to be read in conjunction with the clients standard specification, Structural Engineers and Mechanical & Electrical engineers design and details. Do not scale off this drawing. Use figured dimensions only. All dimensions discrepancies to be brought to the immediate attention of Design Team.

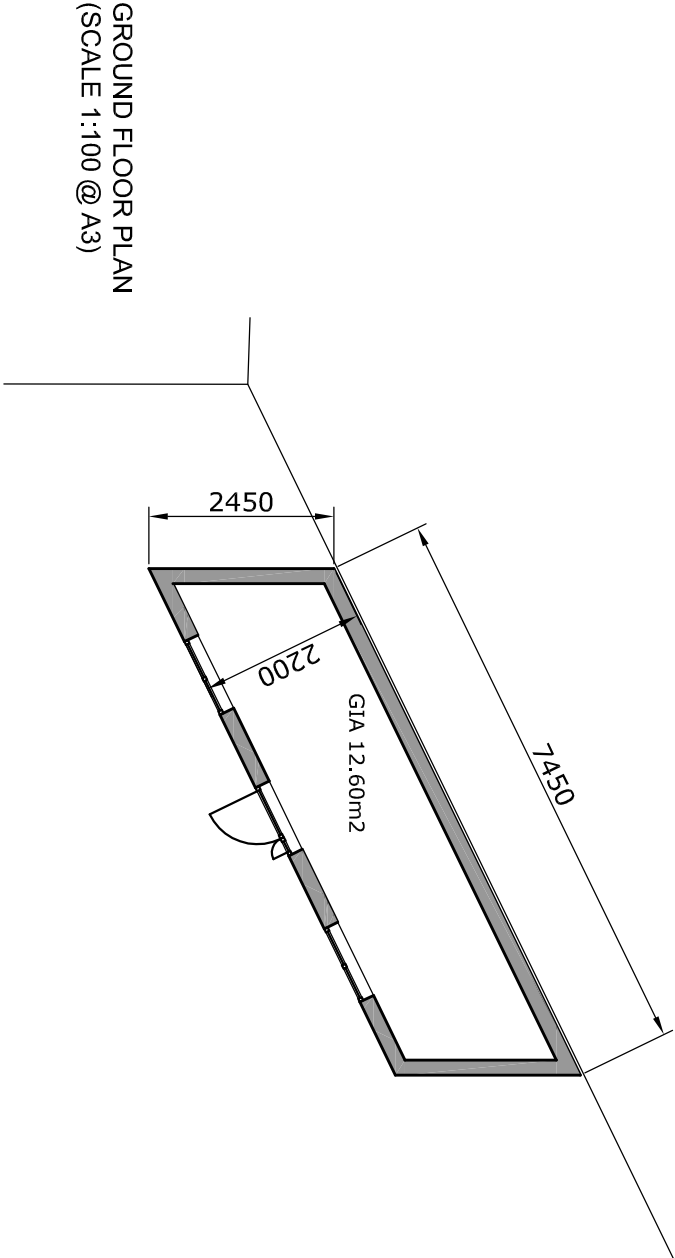

Photograph of the outbuilding

PLANNING APPLICATION

REVISION:		DESCRIPTION:		DATE:	
PROJECT:					
HOUSE EXTENSION 85 GEOFFREY AVENUE, WATERLOOVILLE, PO7 5BH.					
					
DRAWING TITLE:					
PROPOSED PLAN AND ELEVATIONS OF THE OUTBUILDING					
DRAWING NO:		DATE:			
16.2536.P104		Nov'16			
APPROVAL	INFORMATION	TENDER	CONSTRUCTION		
/					