



Elevation A



Elevation B




Elevation C



Elevation D

Scale 1:200

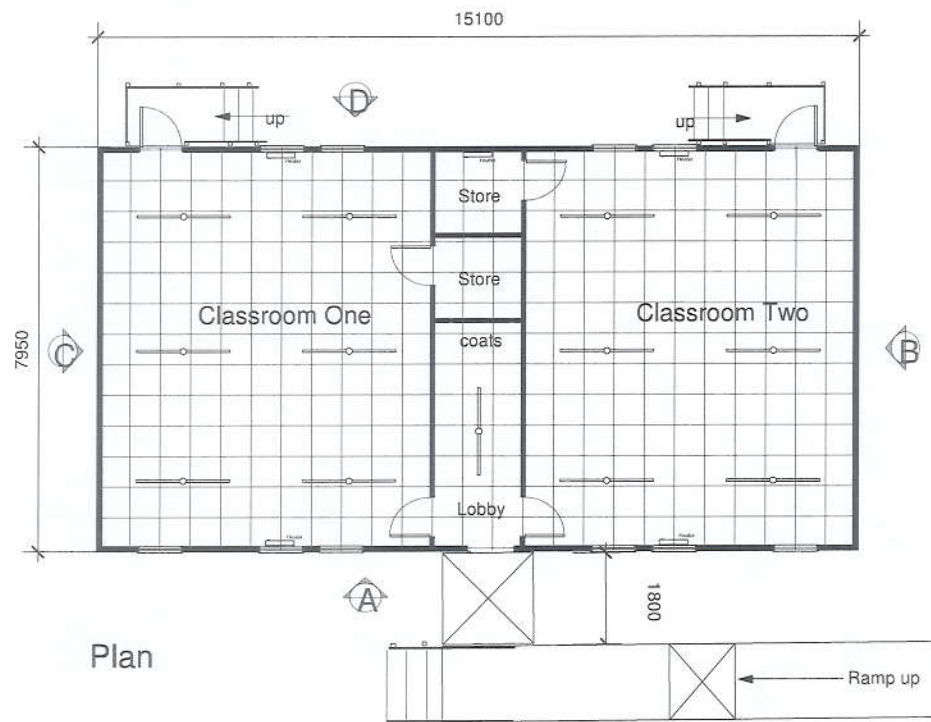

Scale 1:100

Date	Author

Notes
1. This drawing is © copyright Hampshire County Council 2006. No unauthorised reproduction permitted. All rights reserved.
2. All dimensions to be scaled from this drawing.
3. This map is reproduced from Ordnance Survey material with the permission of Ordnance Survey on behalf of the Controller of Her Majesty's Stationery Office. Crown copyright. Unauthorised reproduction in any form is prohibited. (L987651/2006)

Rev	Description	Date	By

		Property, Business and Regulatory Services Three Masters House 75 High Street, Winchester SO3 0JL Tel: 01962 442501	
PROJECT Staunton Country Park		SHEET CONTENTS Unit layout Elevations	
SCALE @ A1 100 @ A3	DATE 12/01/2009	DRAWN GSE	DRAWING NO. L0060/TC/09/03 FILE REF. jms-45w-001
SHEET NO. A			CHECKED A