



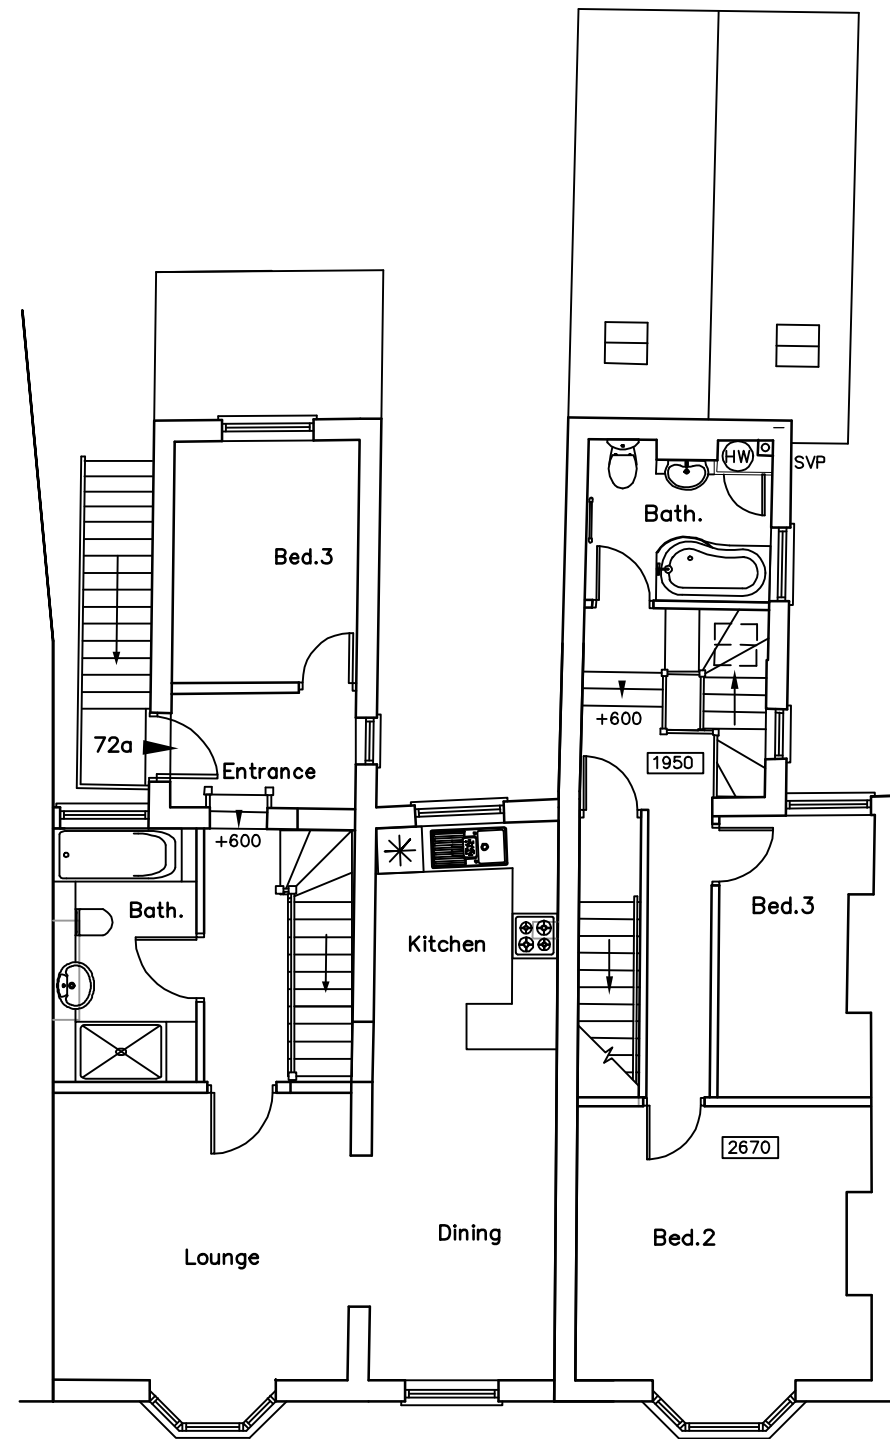

FIRST

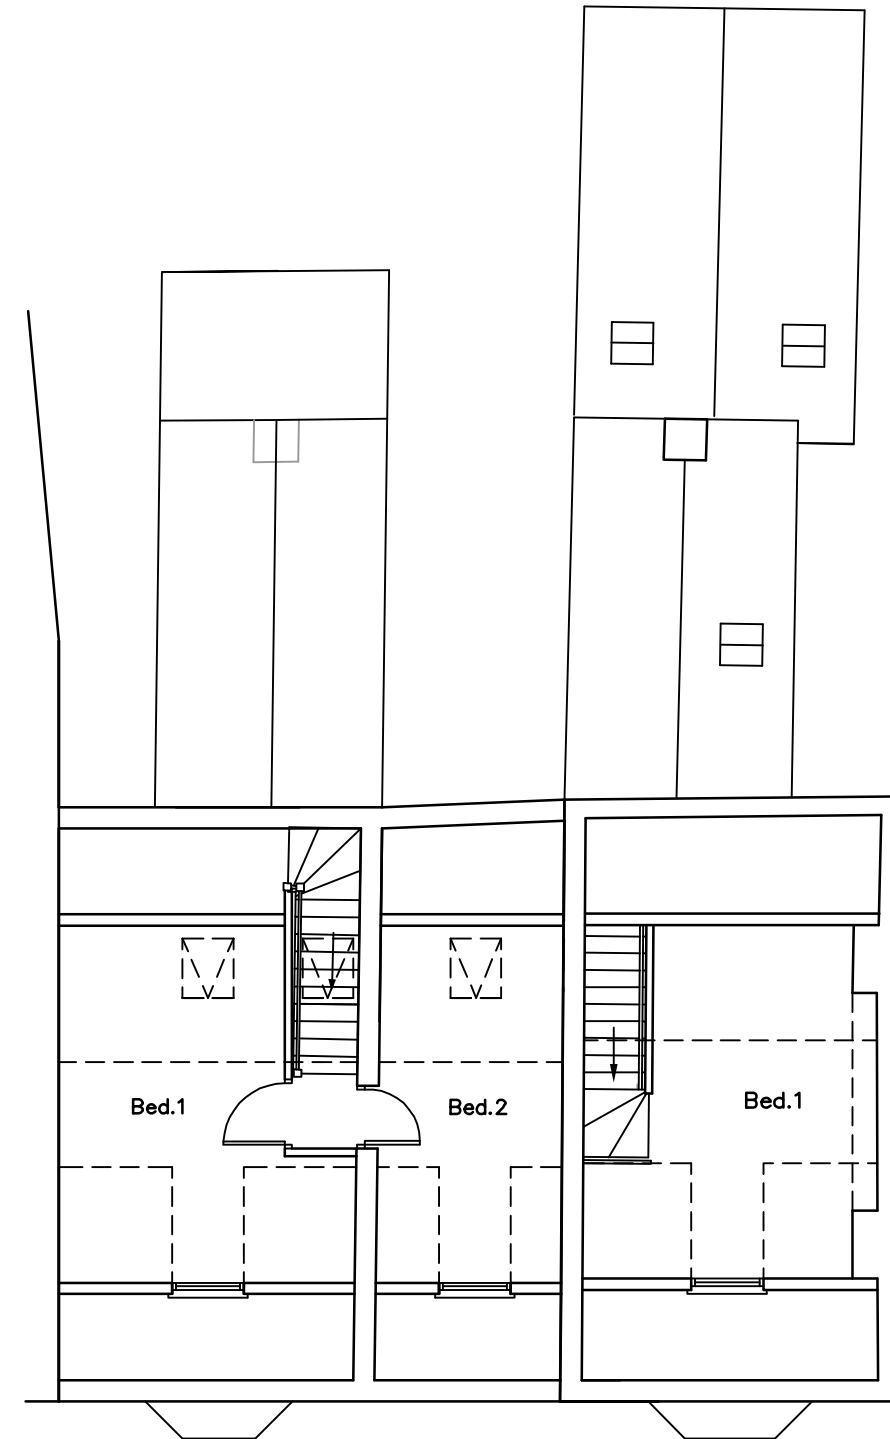


SECOND

70–72 West Street,
Havant,
PO9 1LN

EXISTING UPPER FLOOR PLANS

Revisions

- A.
- B.
- C.
- C.

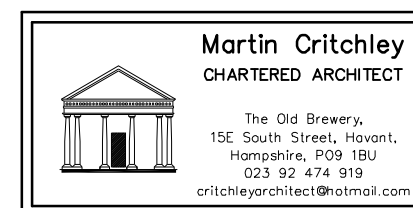

Scale A1 = 1:50, A3 = 1:100
Date 09/03/17
Drawn SAR/JHL

metres

10

20

30

16103–222⁰