
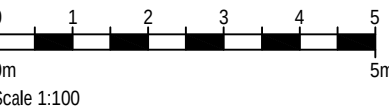


Revisions

Rev	Date	Drawn	Checked
A	28.02.17	RKDB	MAH

AMENDED TO CLIENT COMMENTS

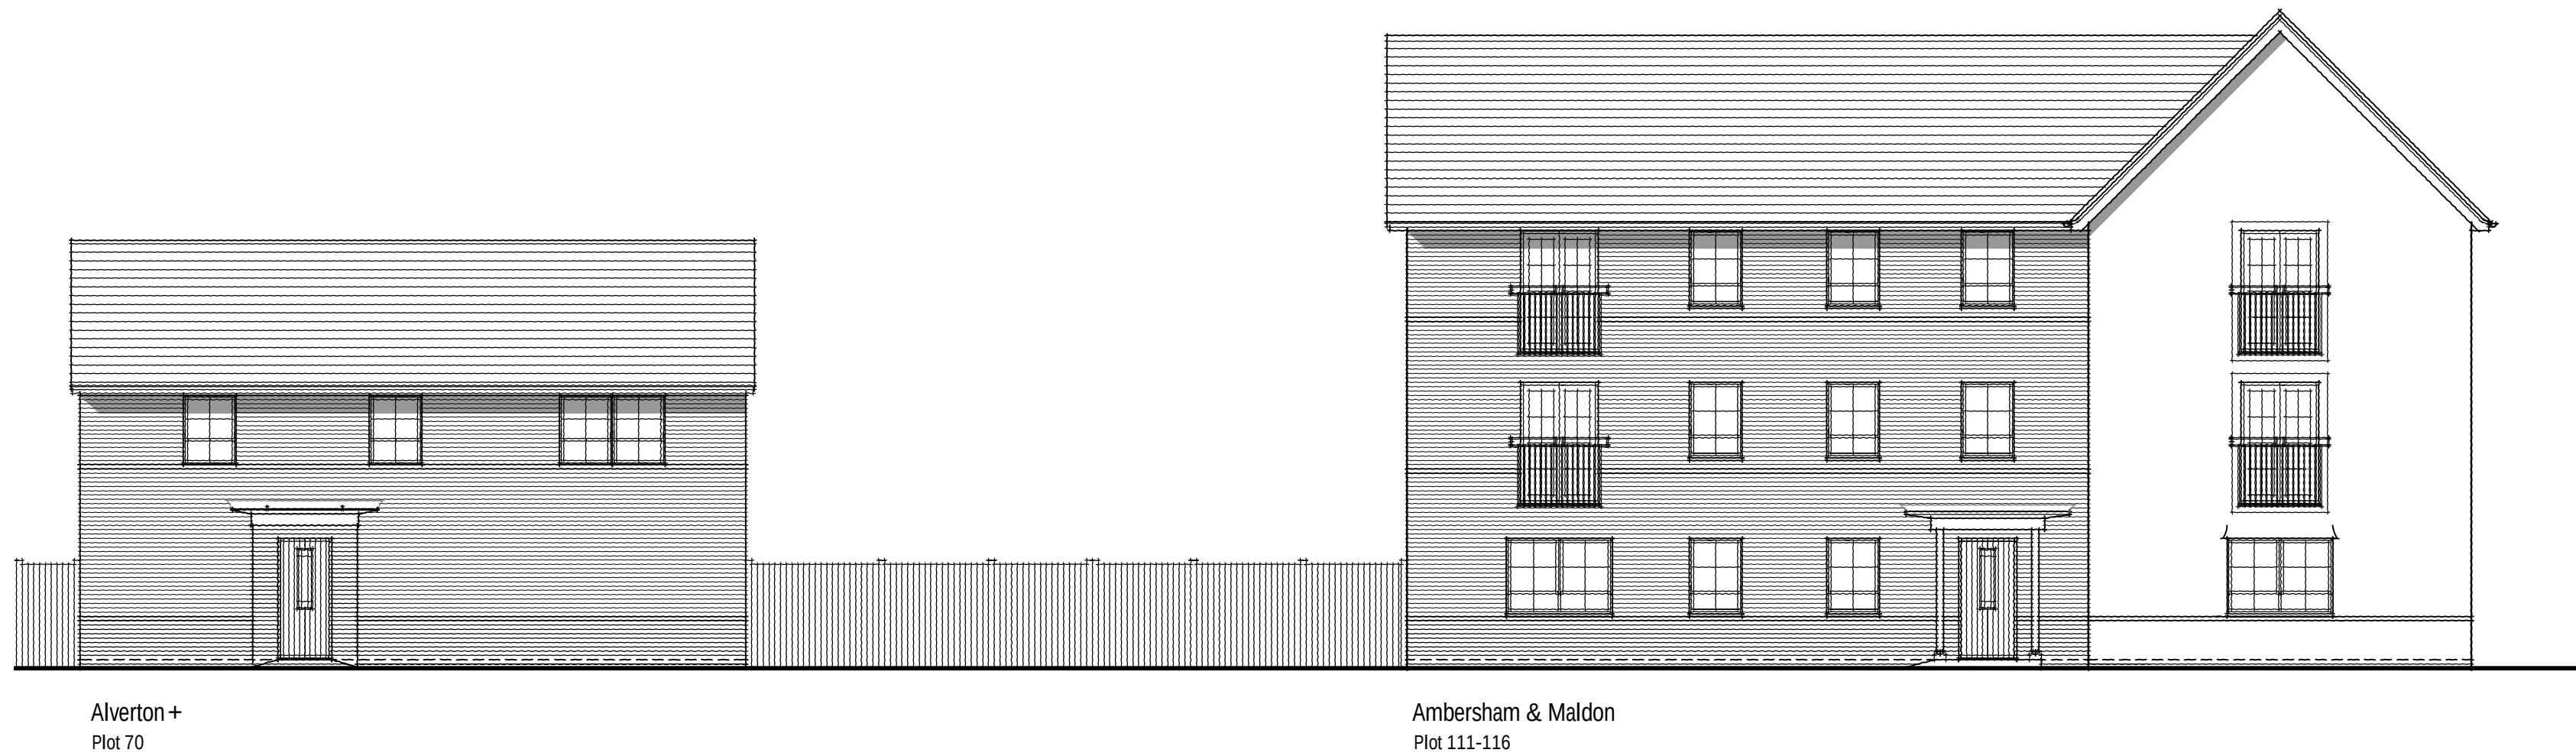


Project:

HAVANT ROAD,
EMSWORTH, HAMPSHIRE

Drawing Title:

STREET
SCENES

Client:

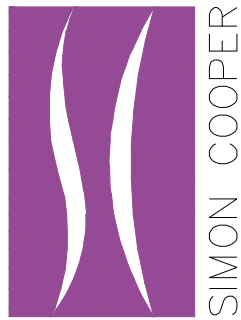

Simon Cooper Associates Limited,
Cannonhill House, 22/24 Goldford Road,
Boghol, G11 9 5JH
Telephone 01276 450039
info@simoncooper.net www.simoncooper.net

Dwg No: 18-2059-SS-105

Scale: A1:100

Rev: A