

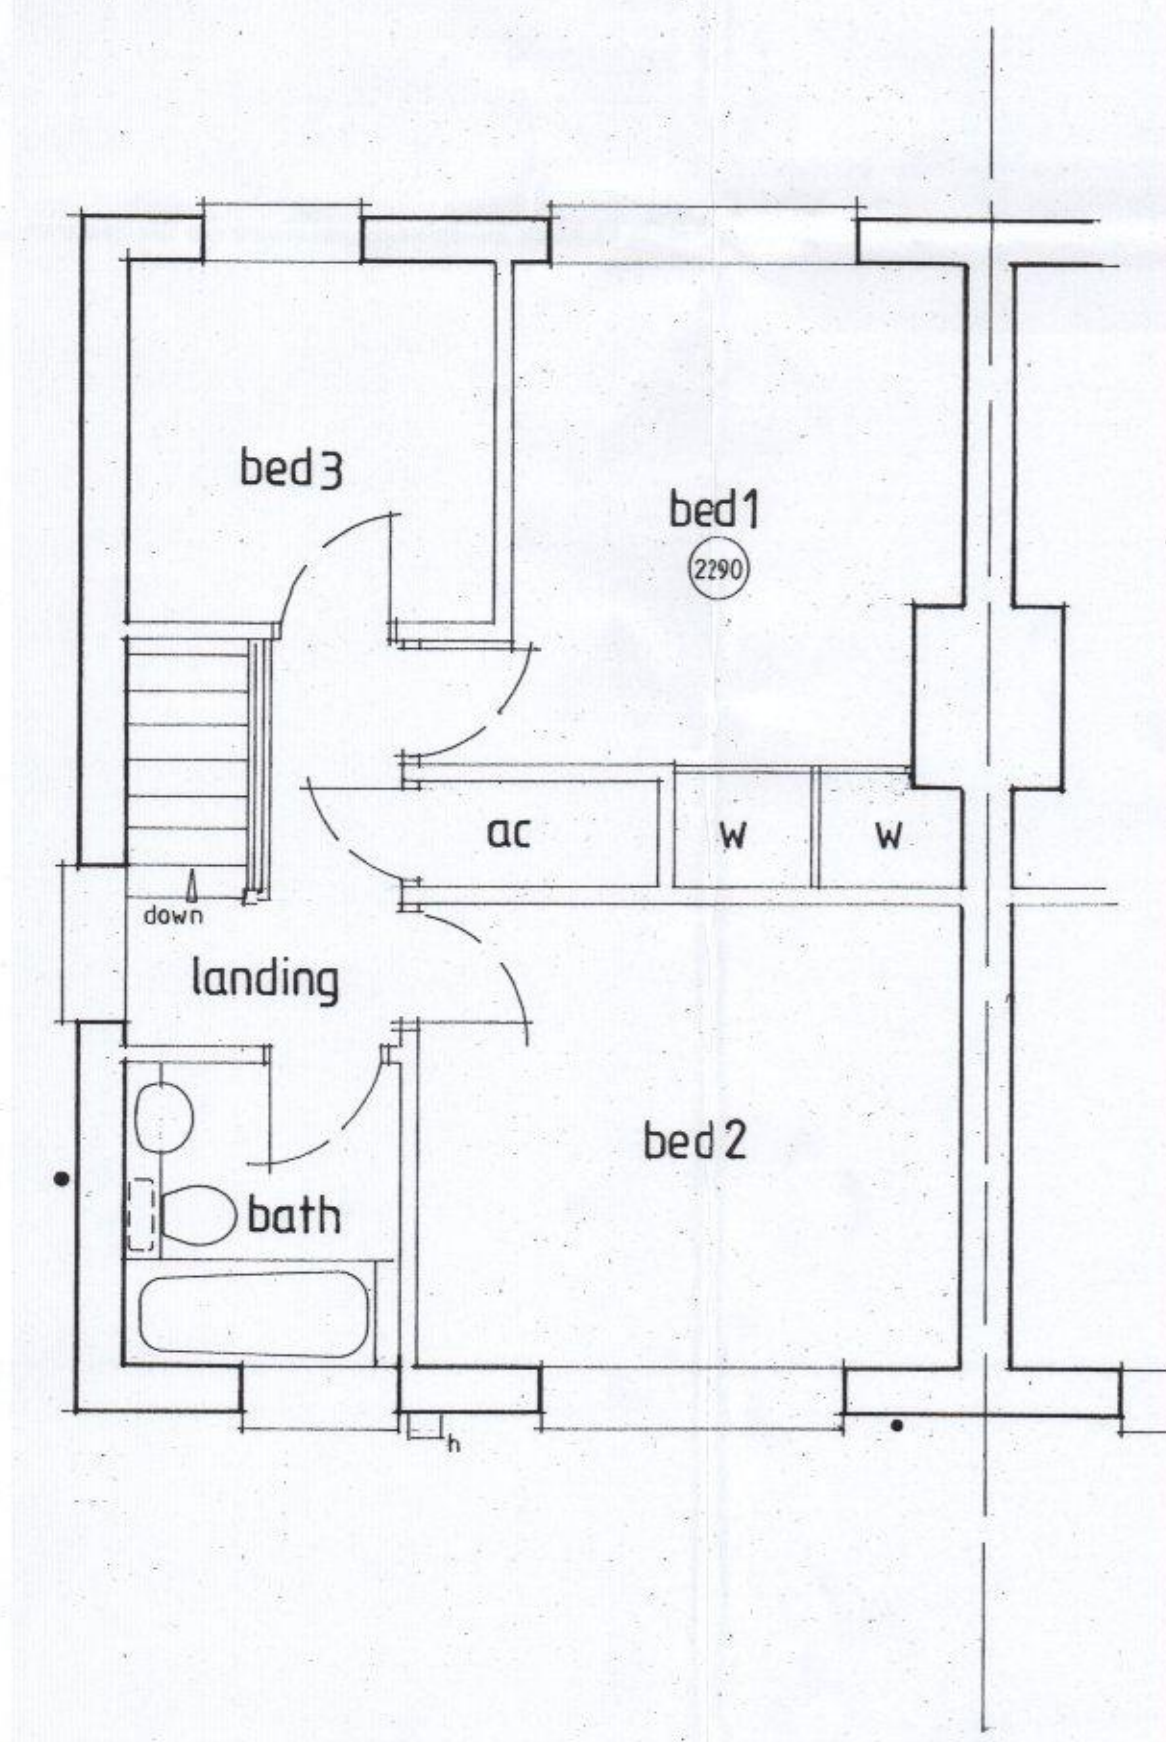
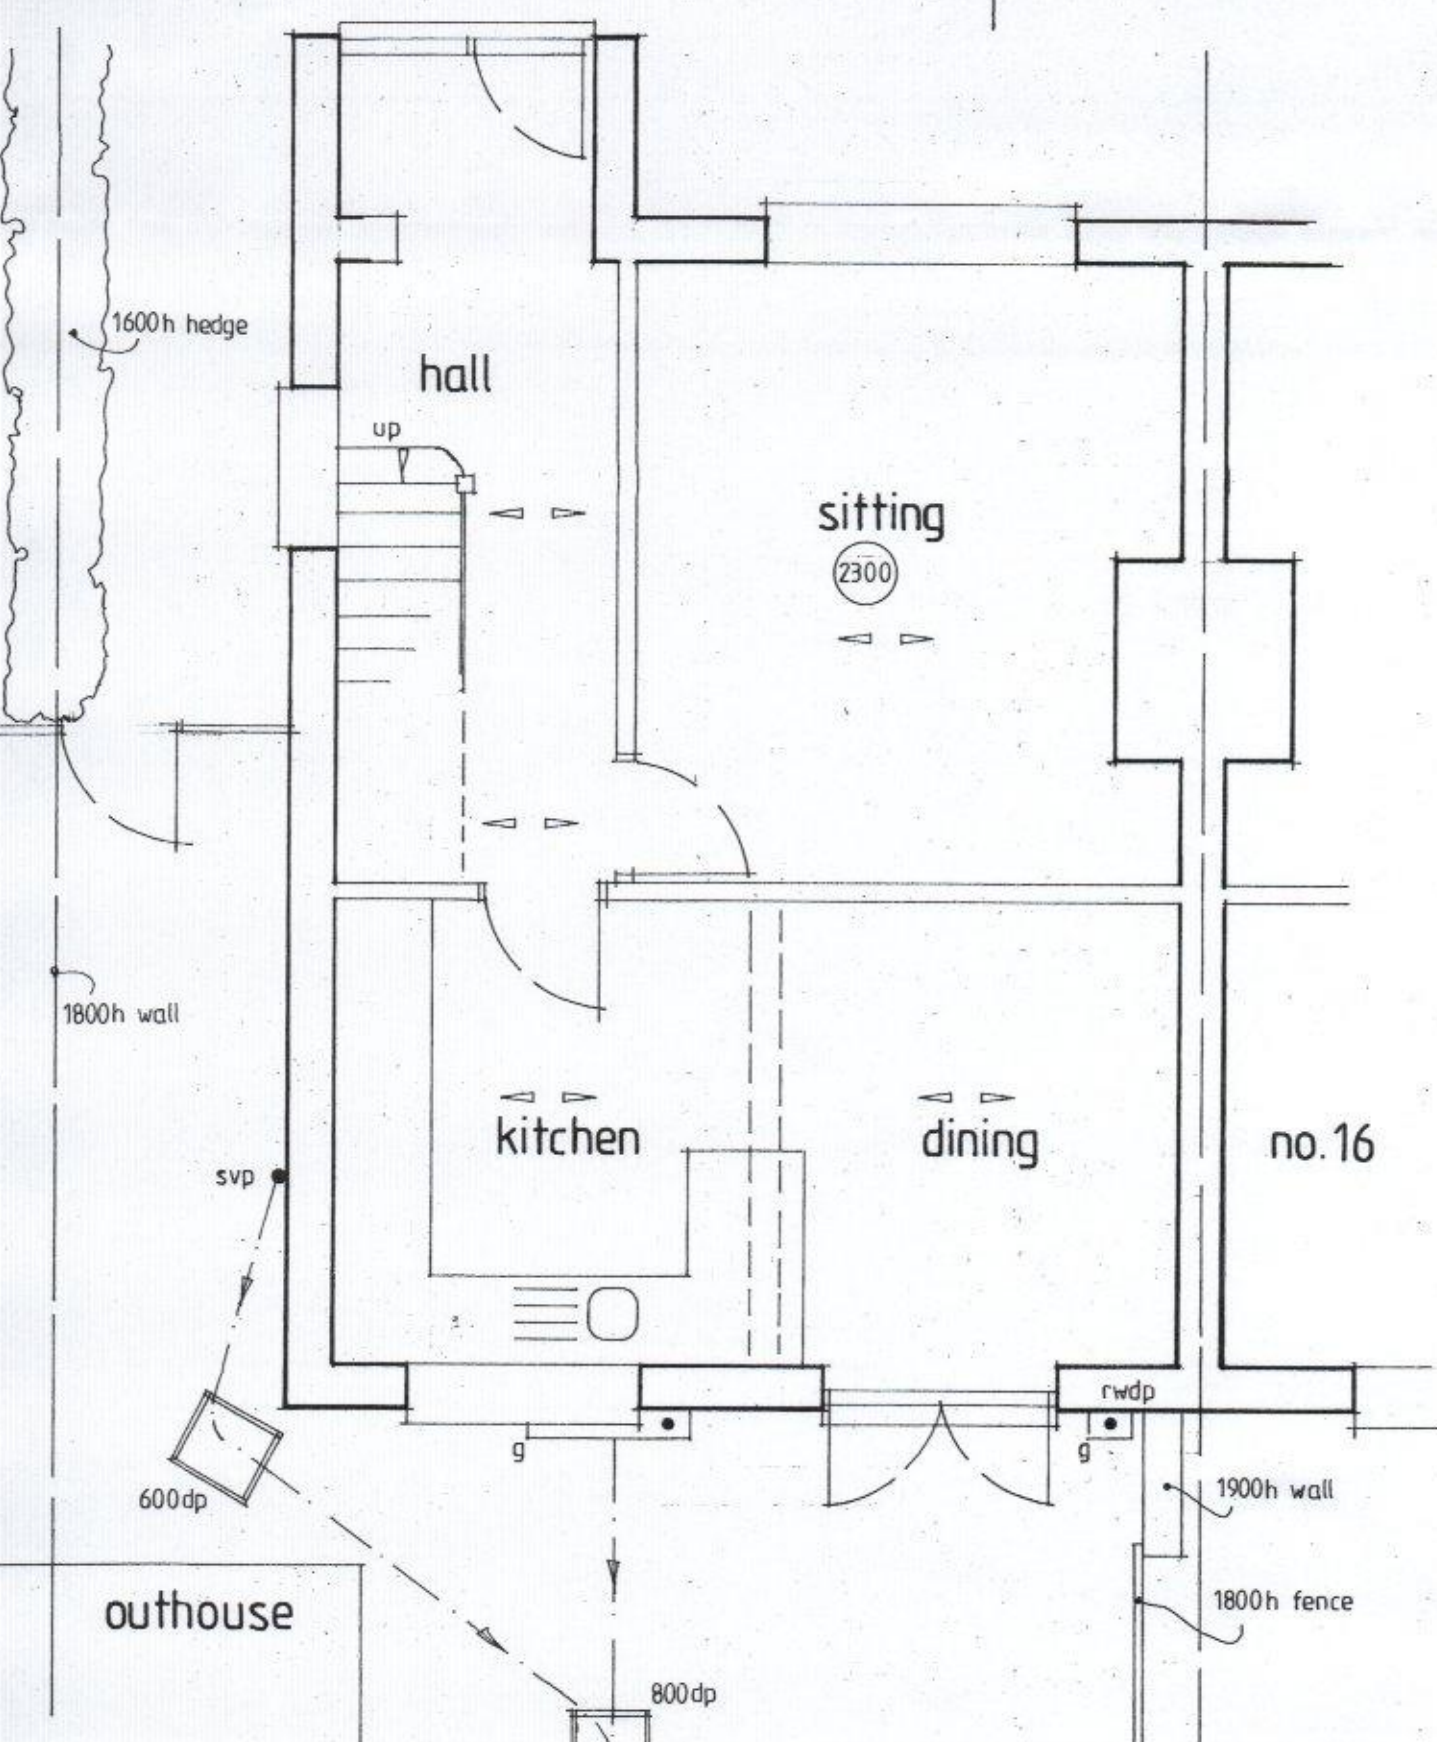


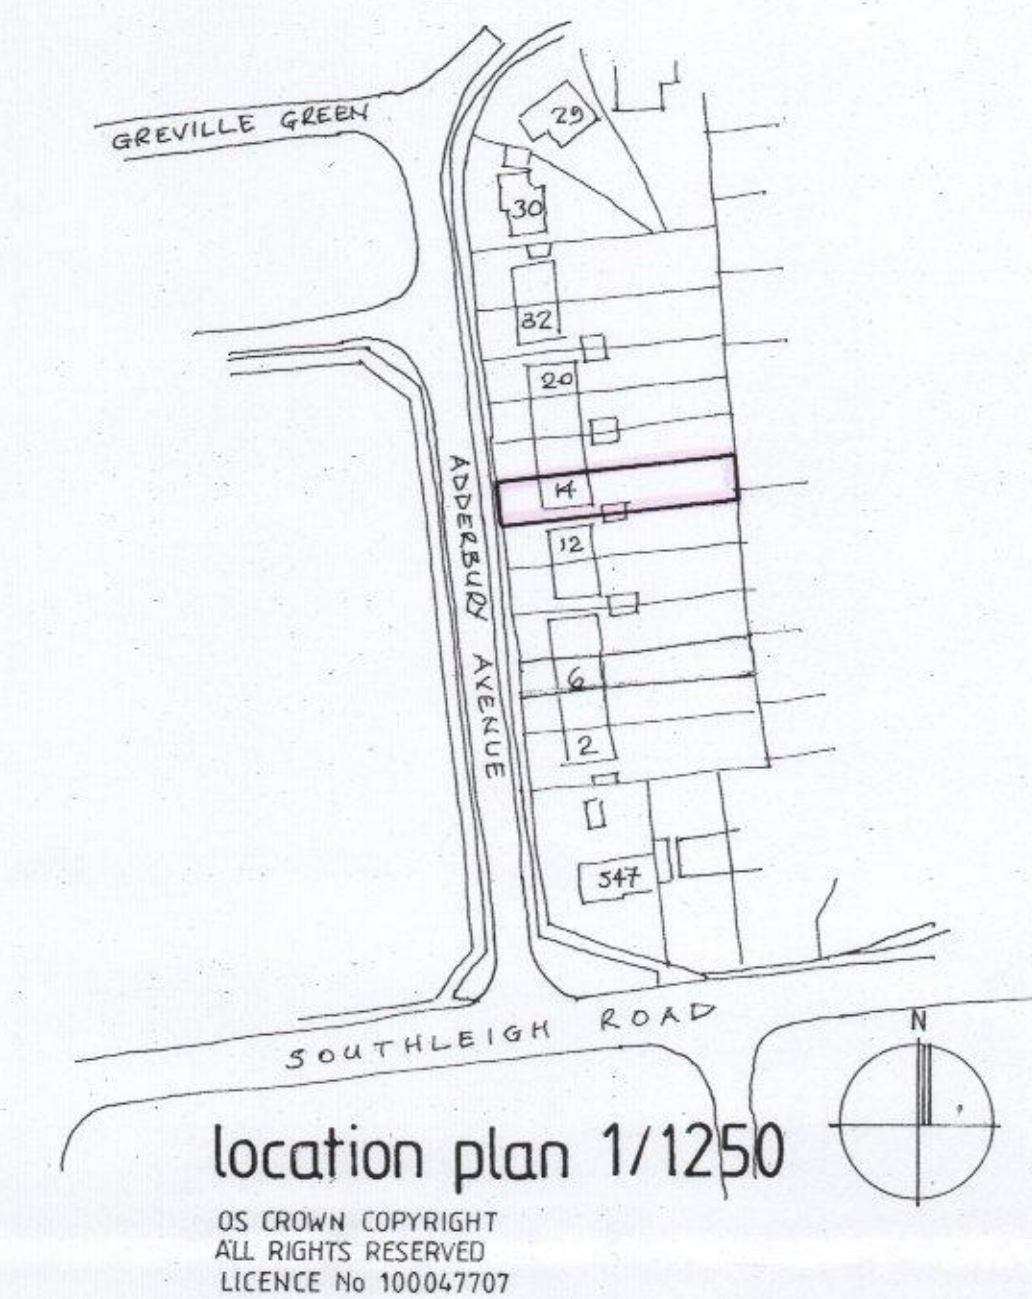

EXISTING SURVEY,
14 ADDERBURY AVENUE, EMSWORTH,
Scale : 1/50.

Drwg. no. 17/2/1.

January 2017.

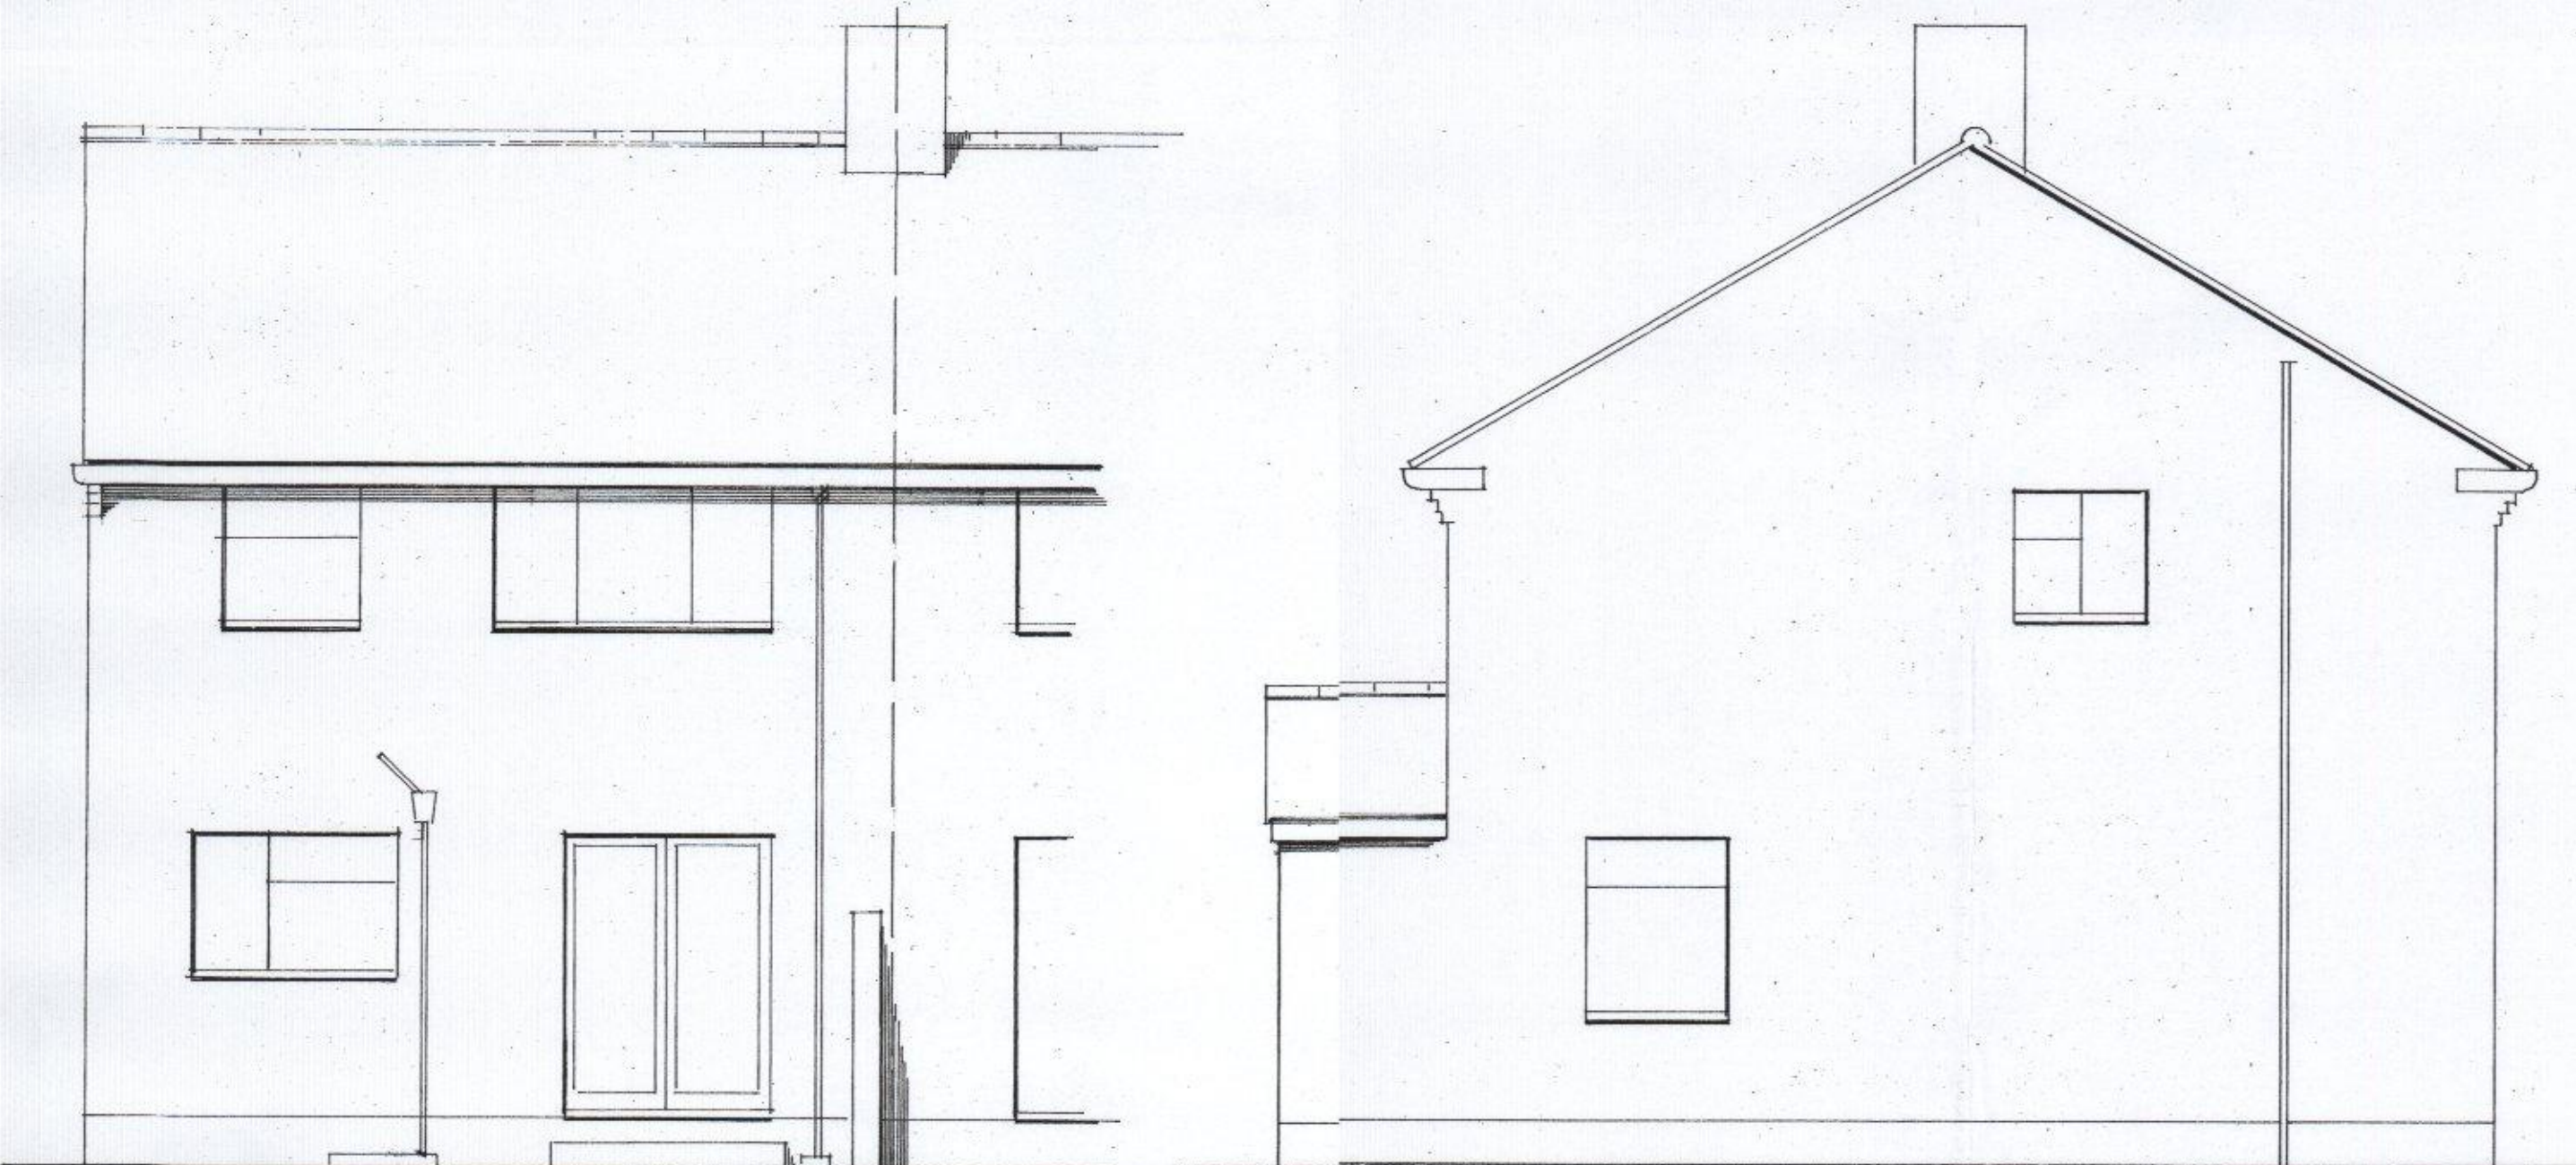