
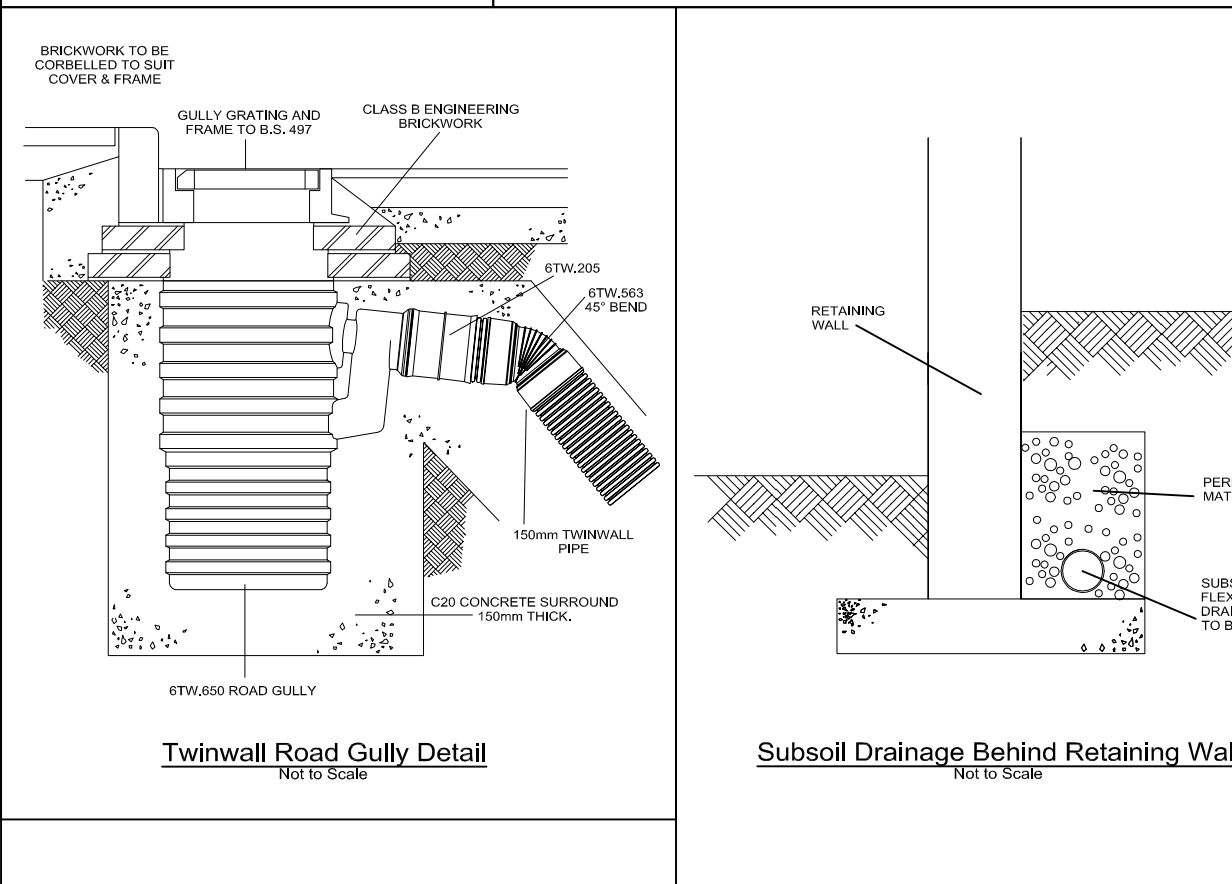
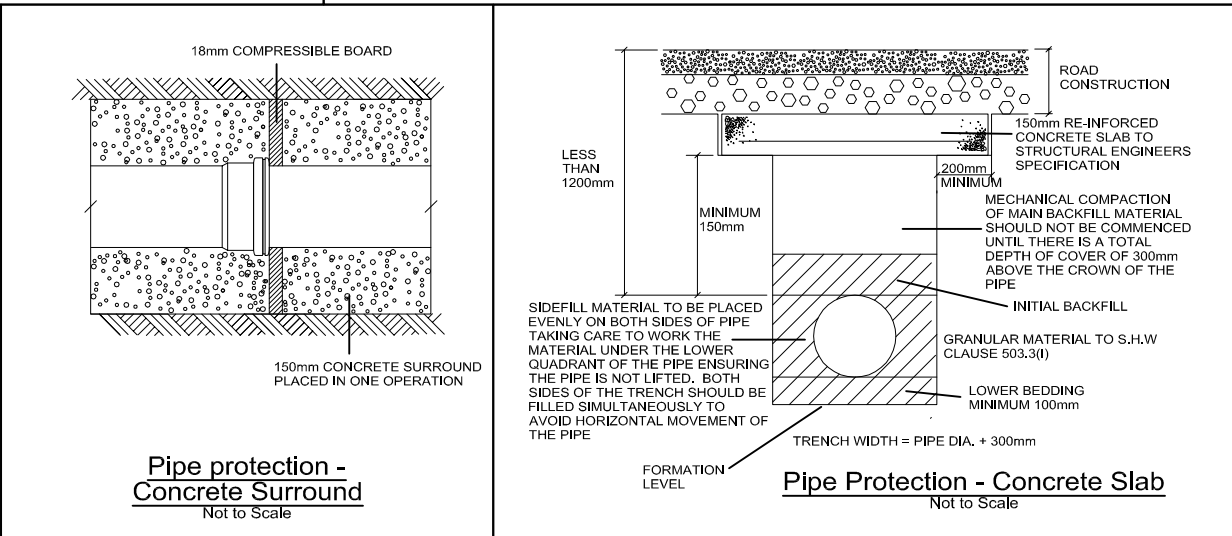
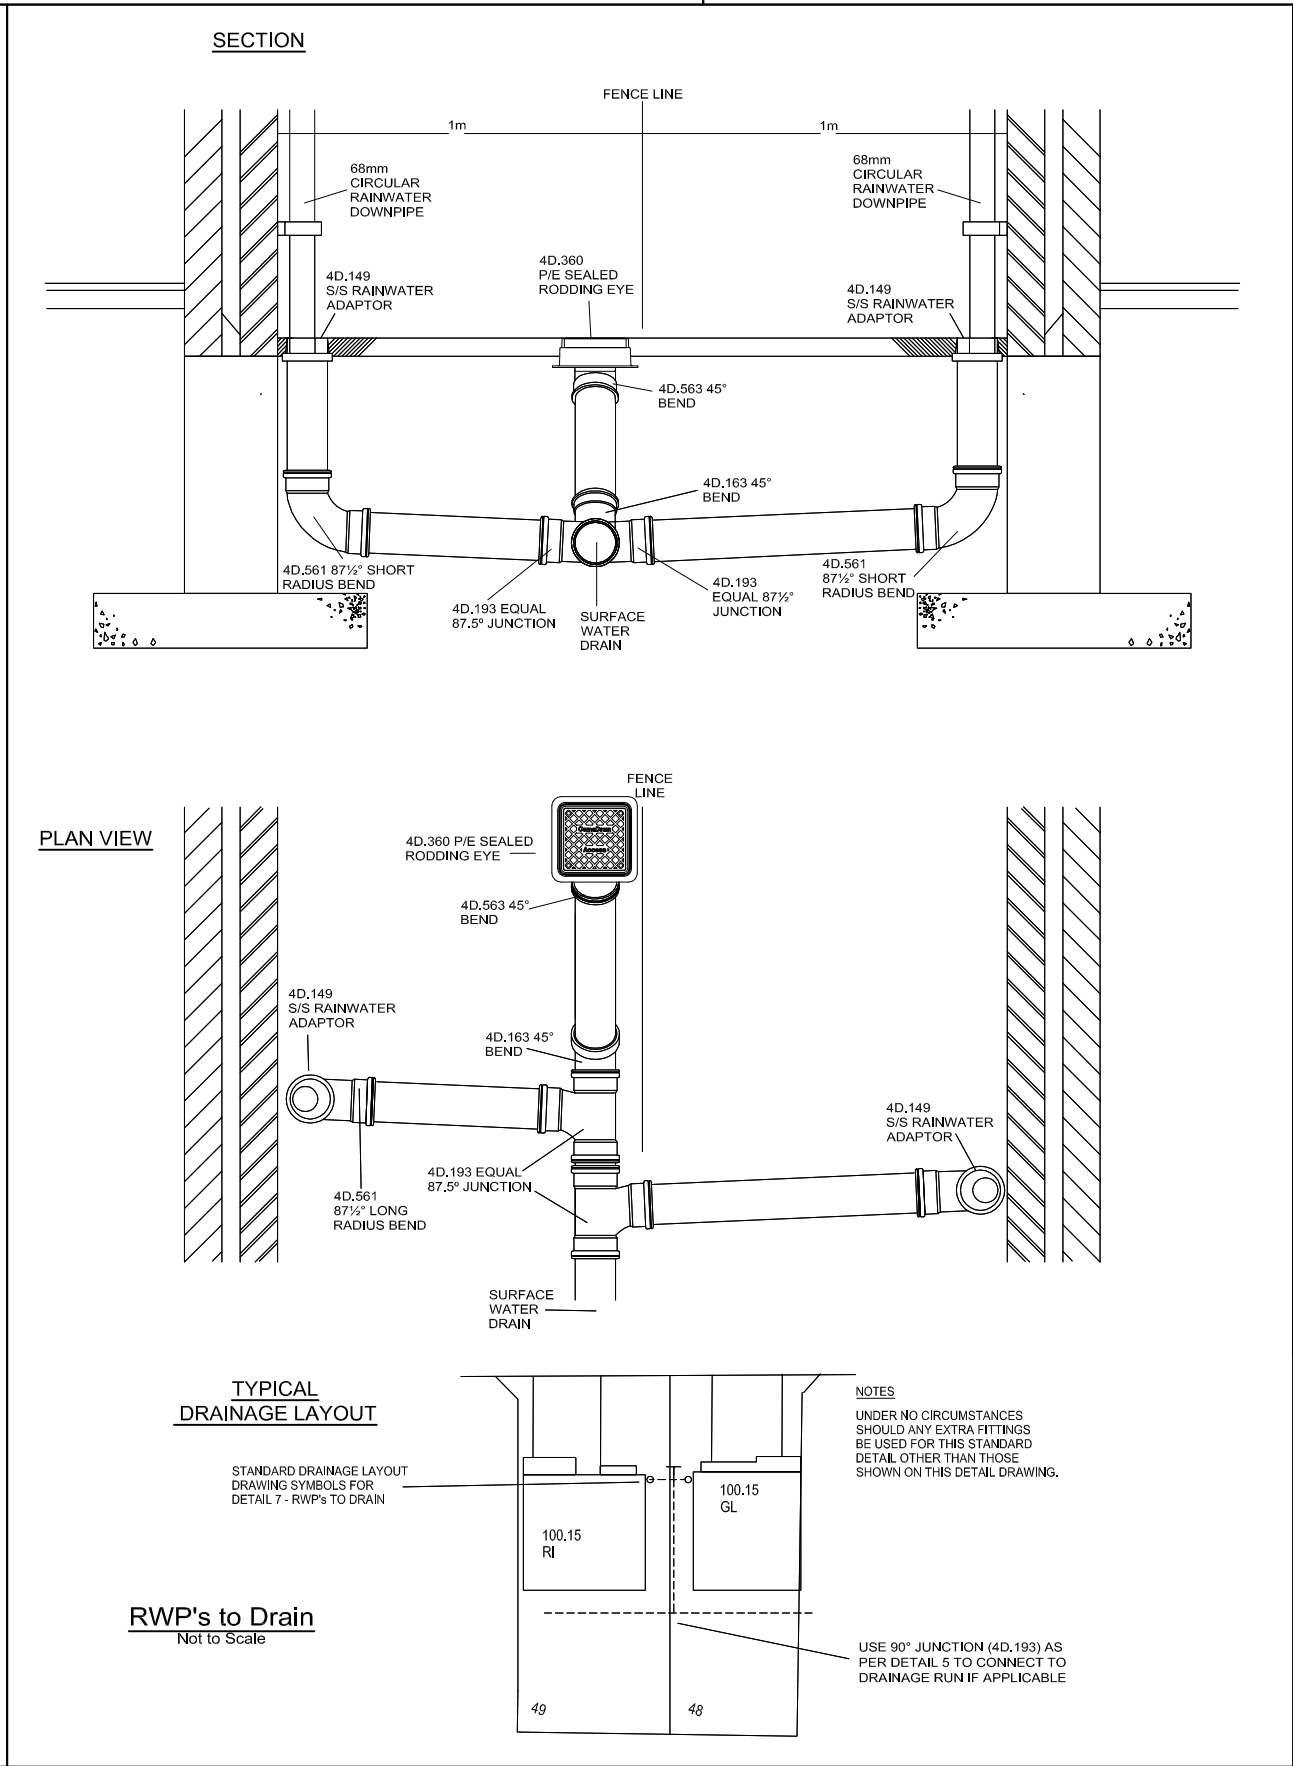
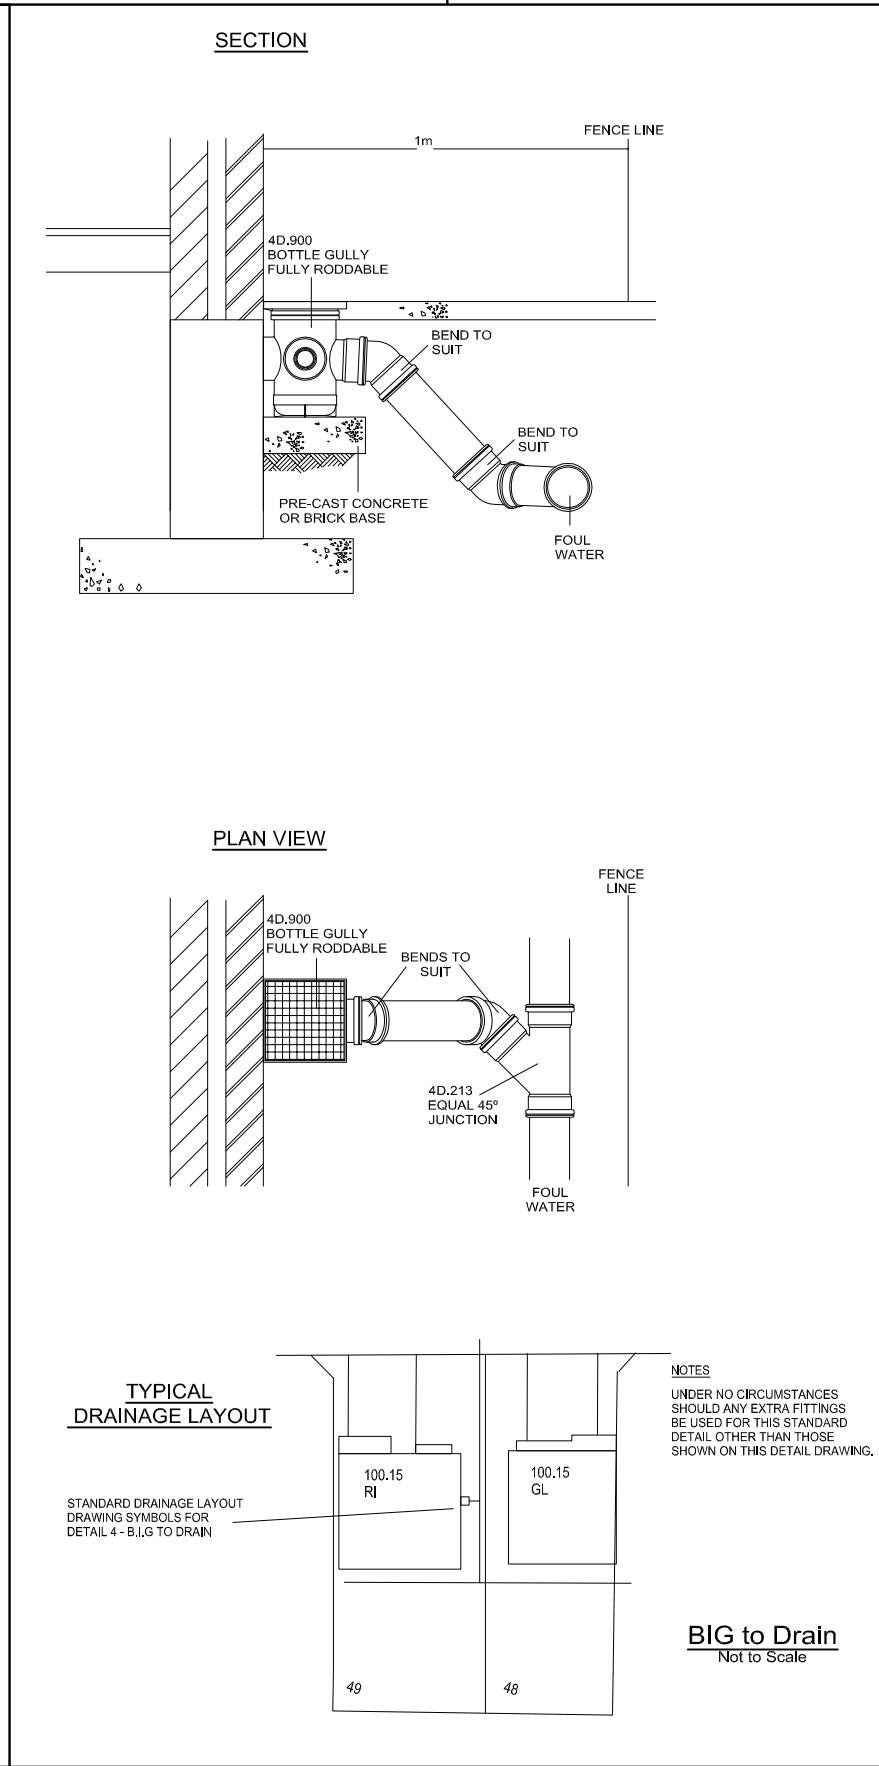
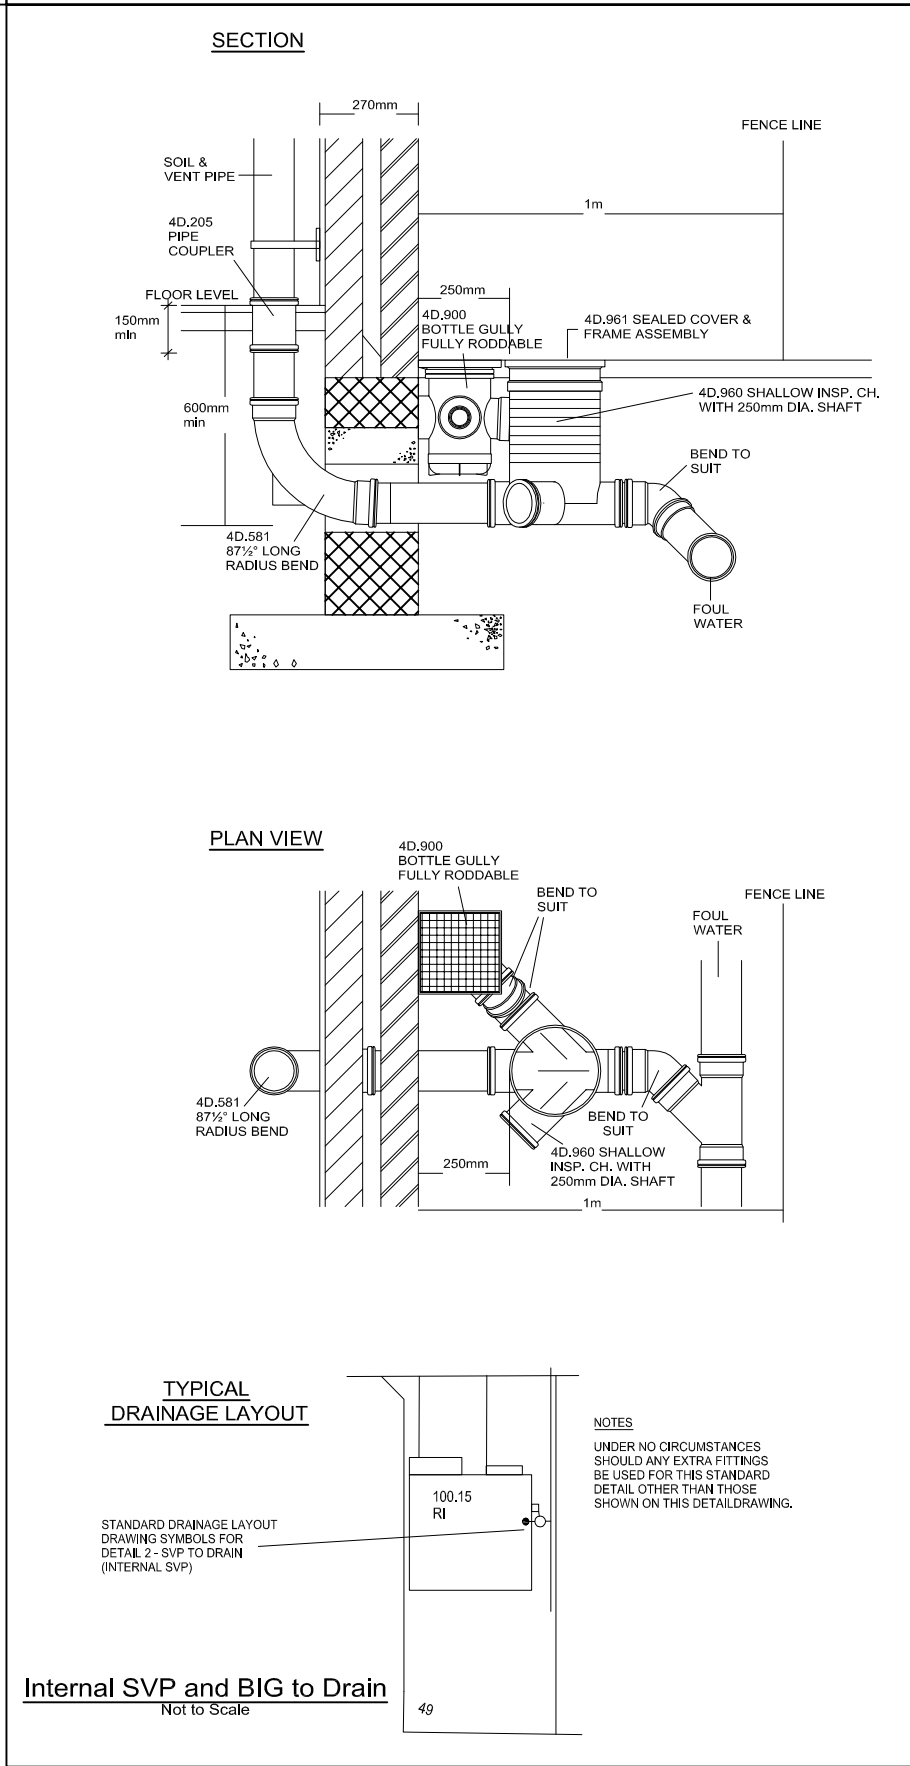
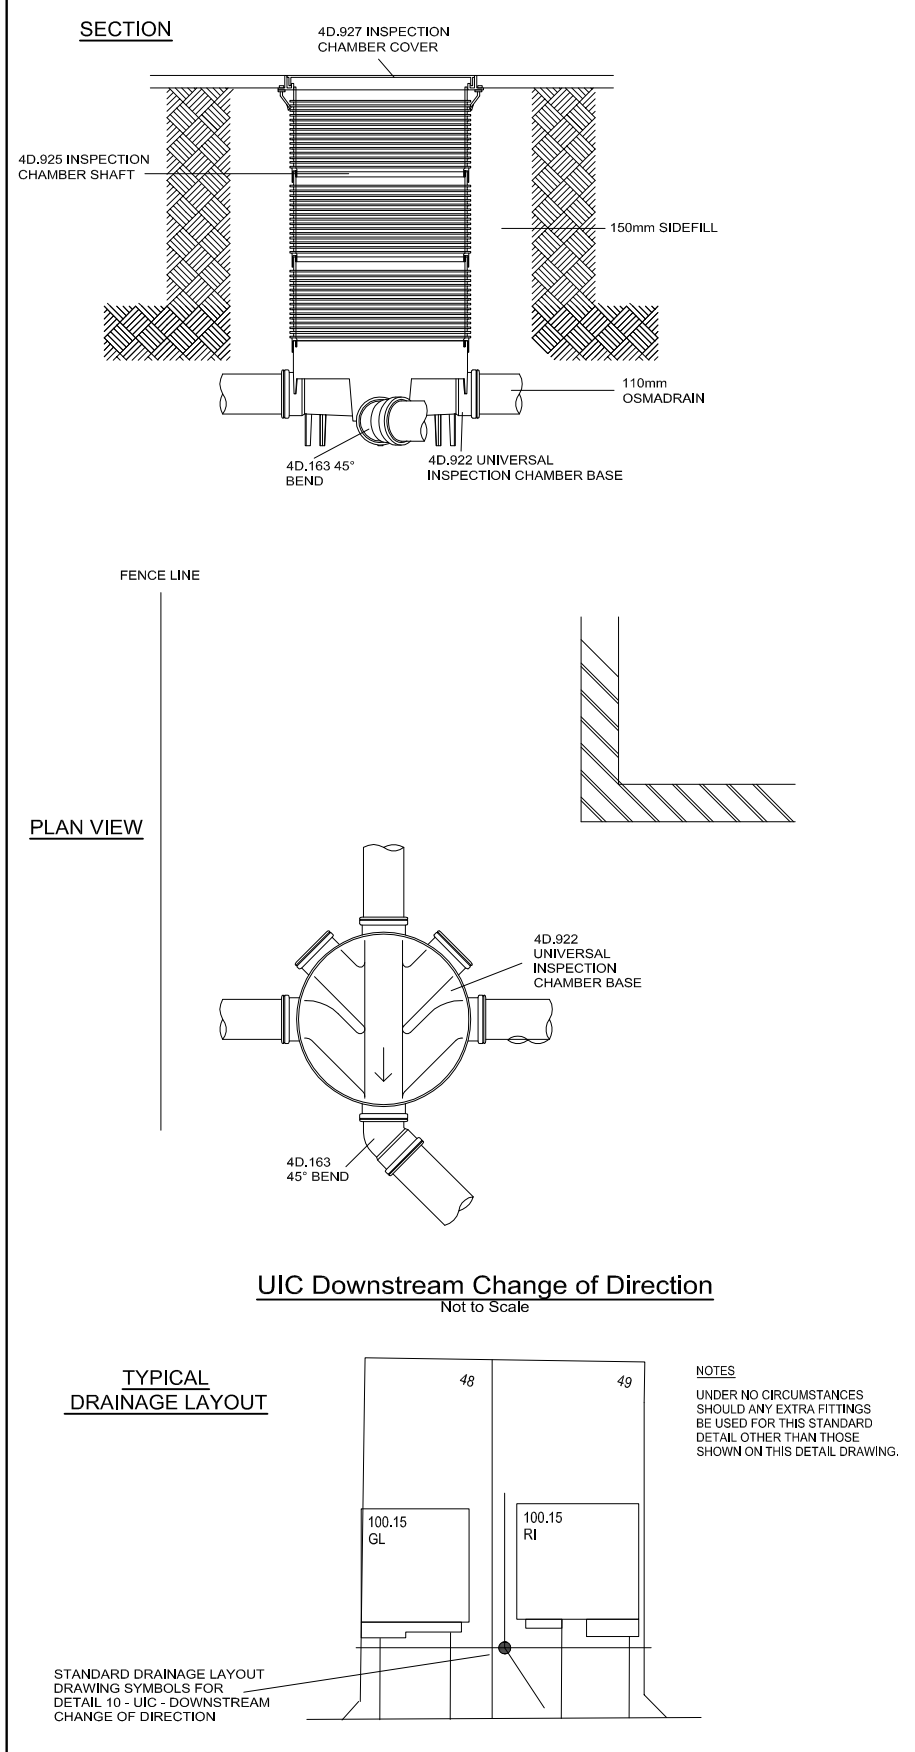
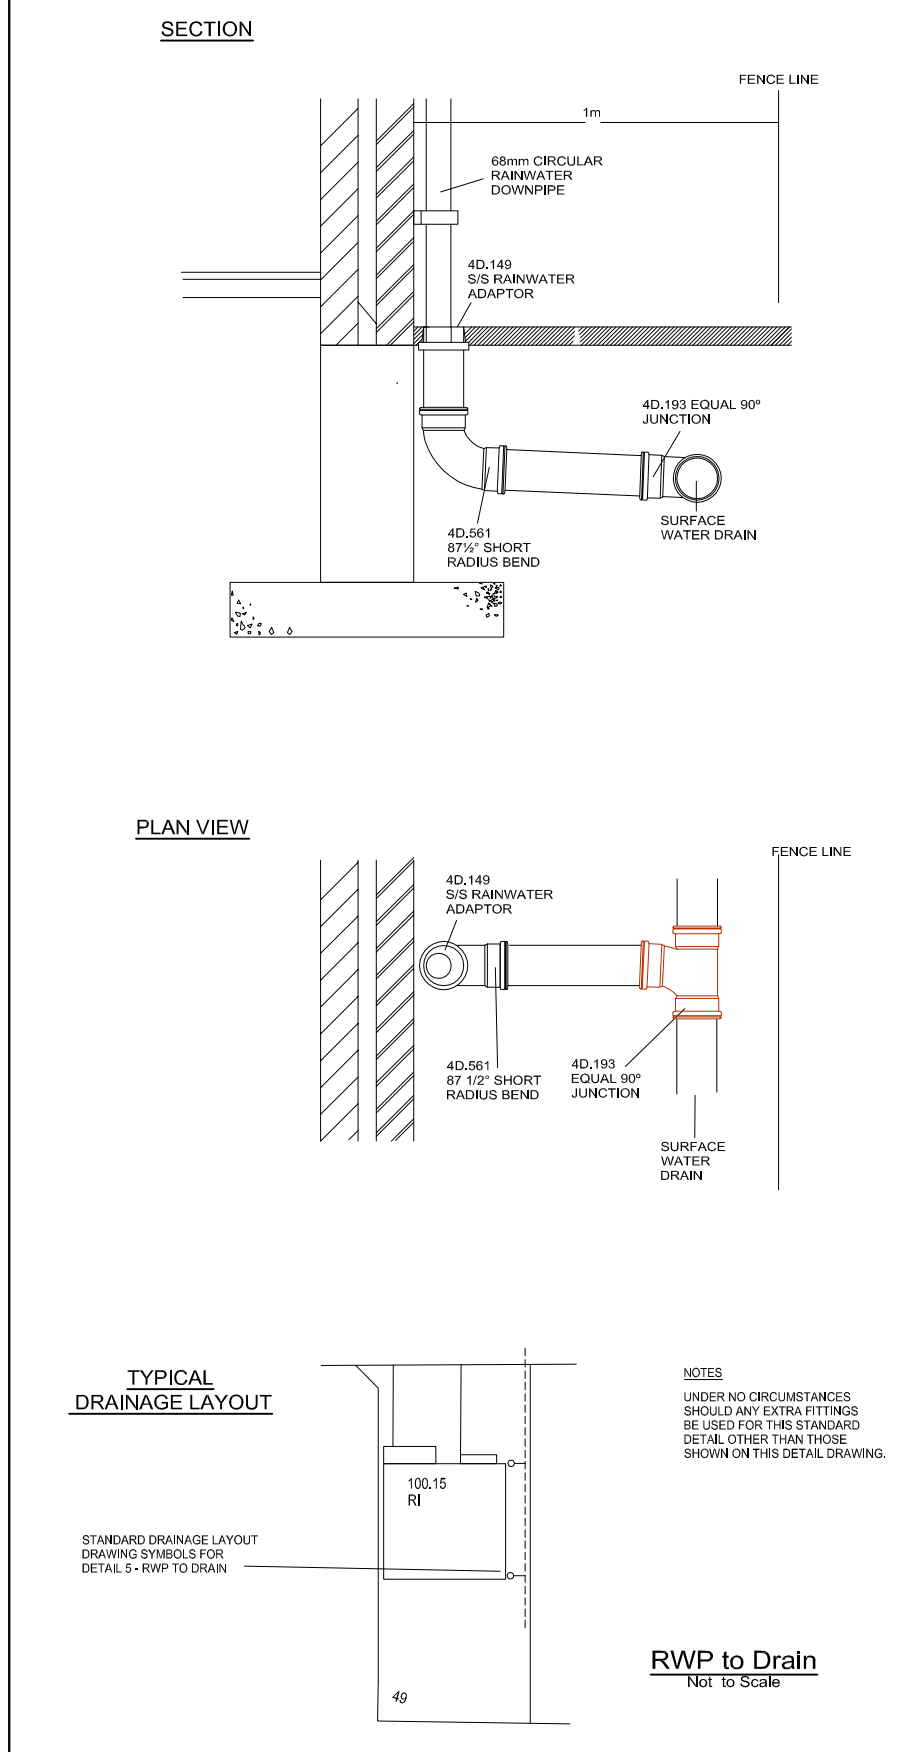
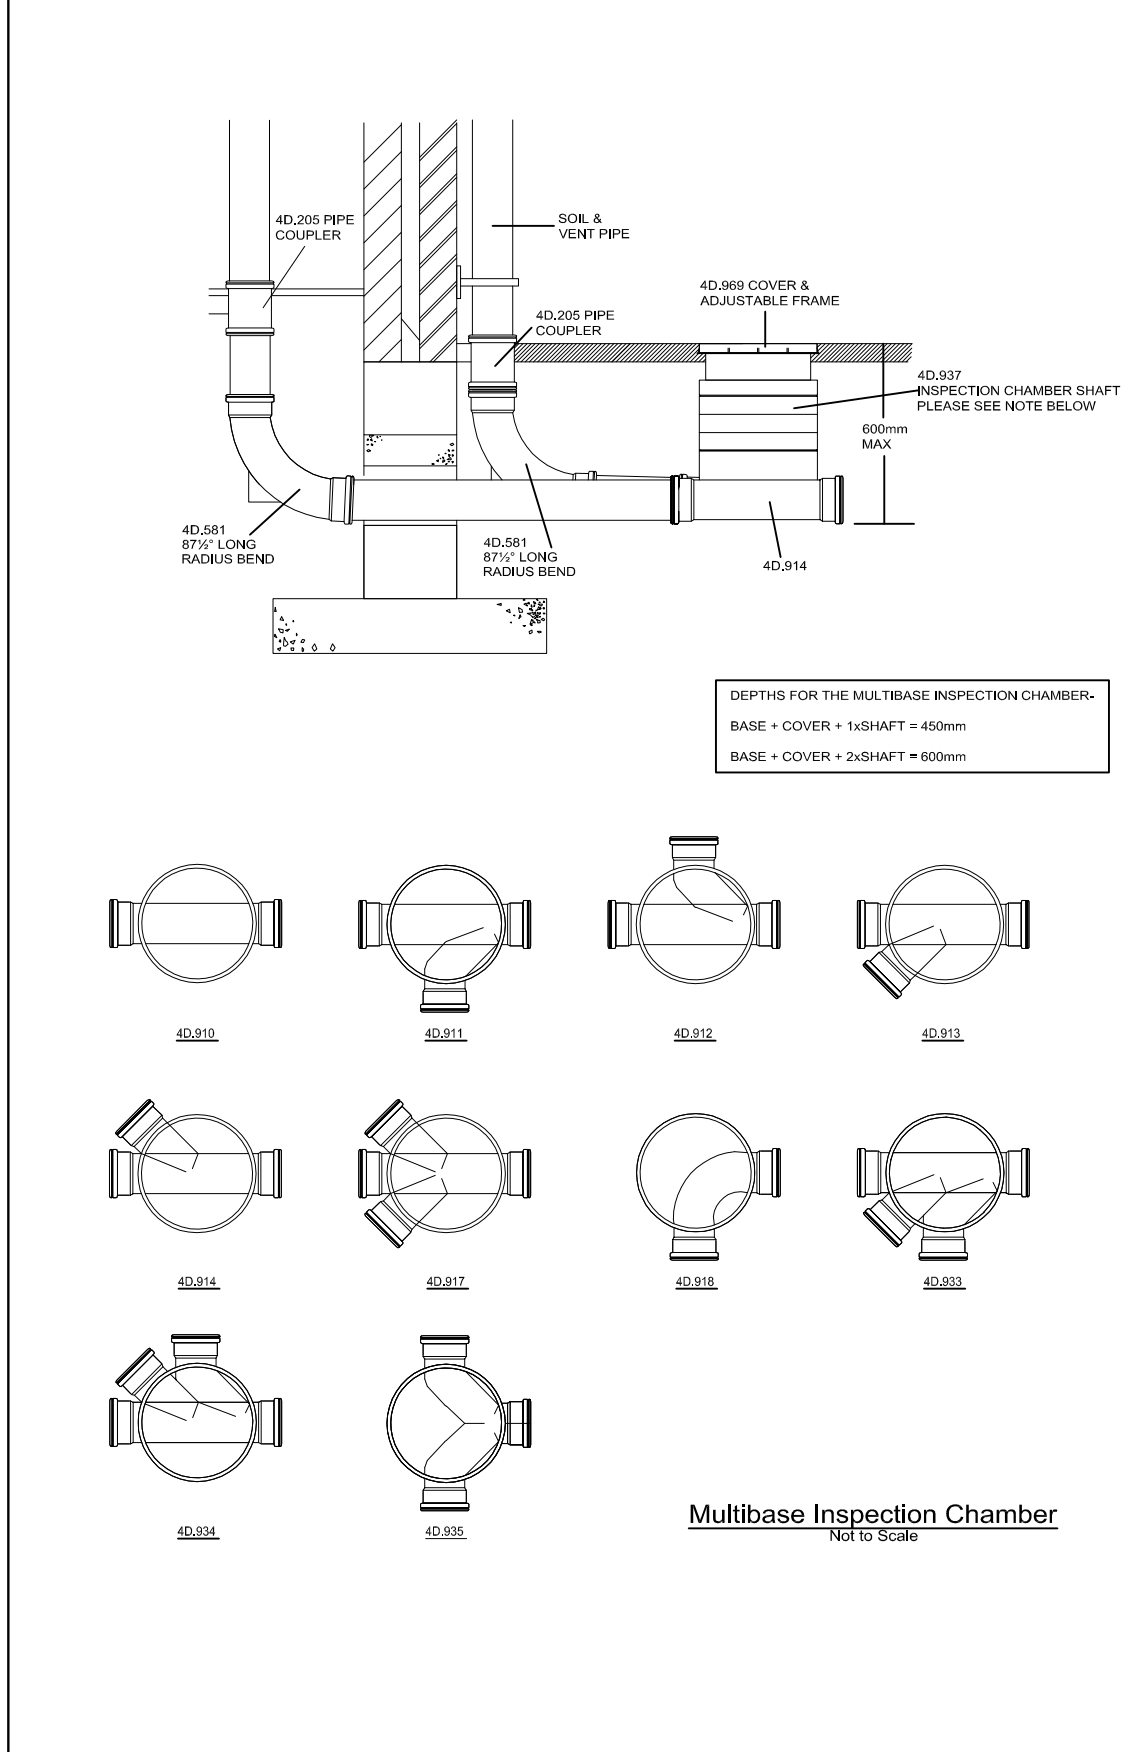
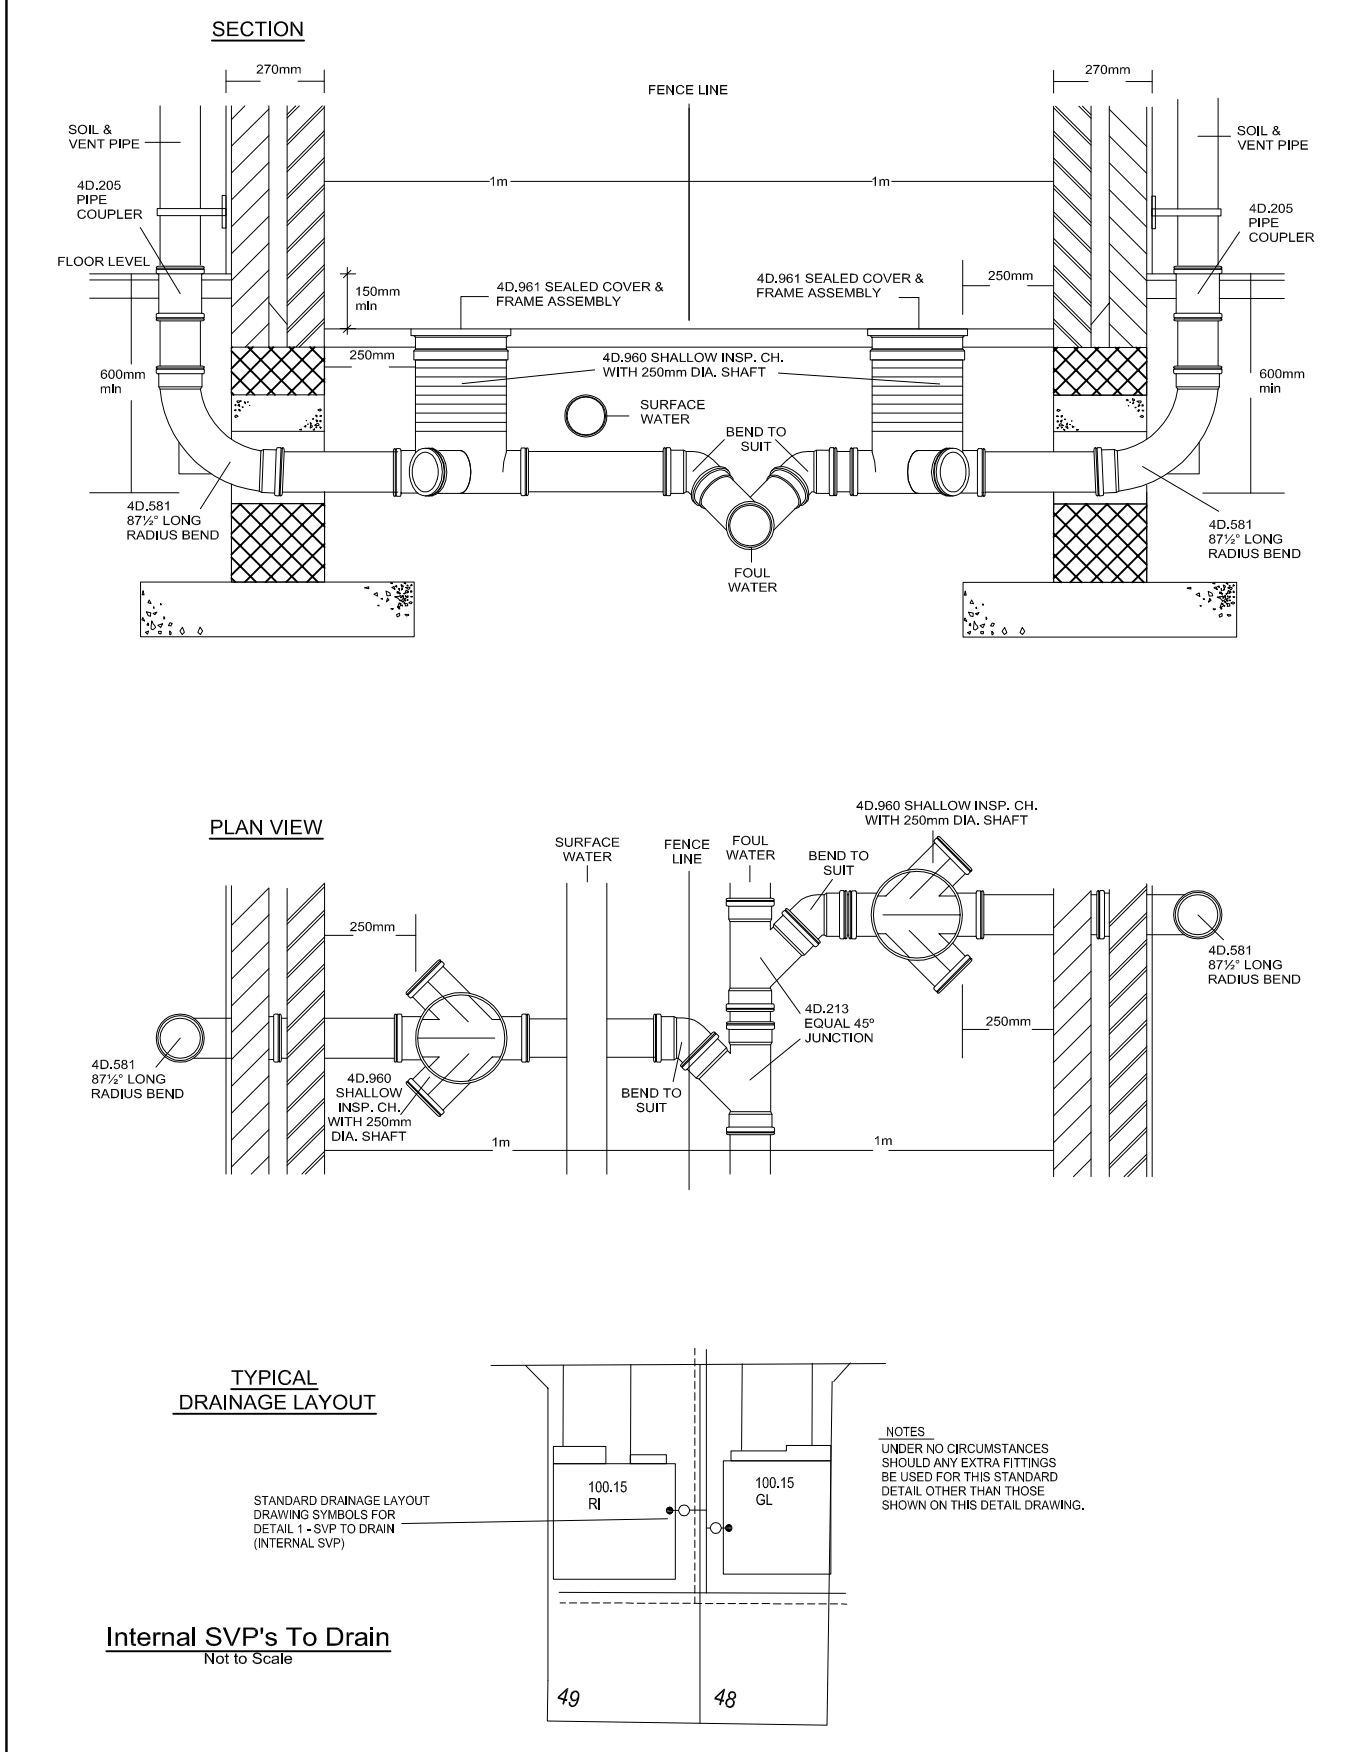


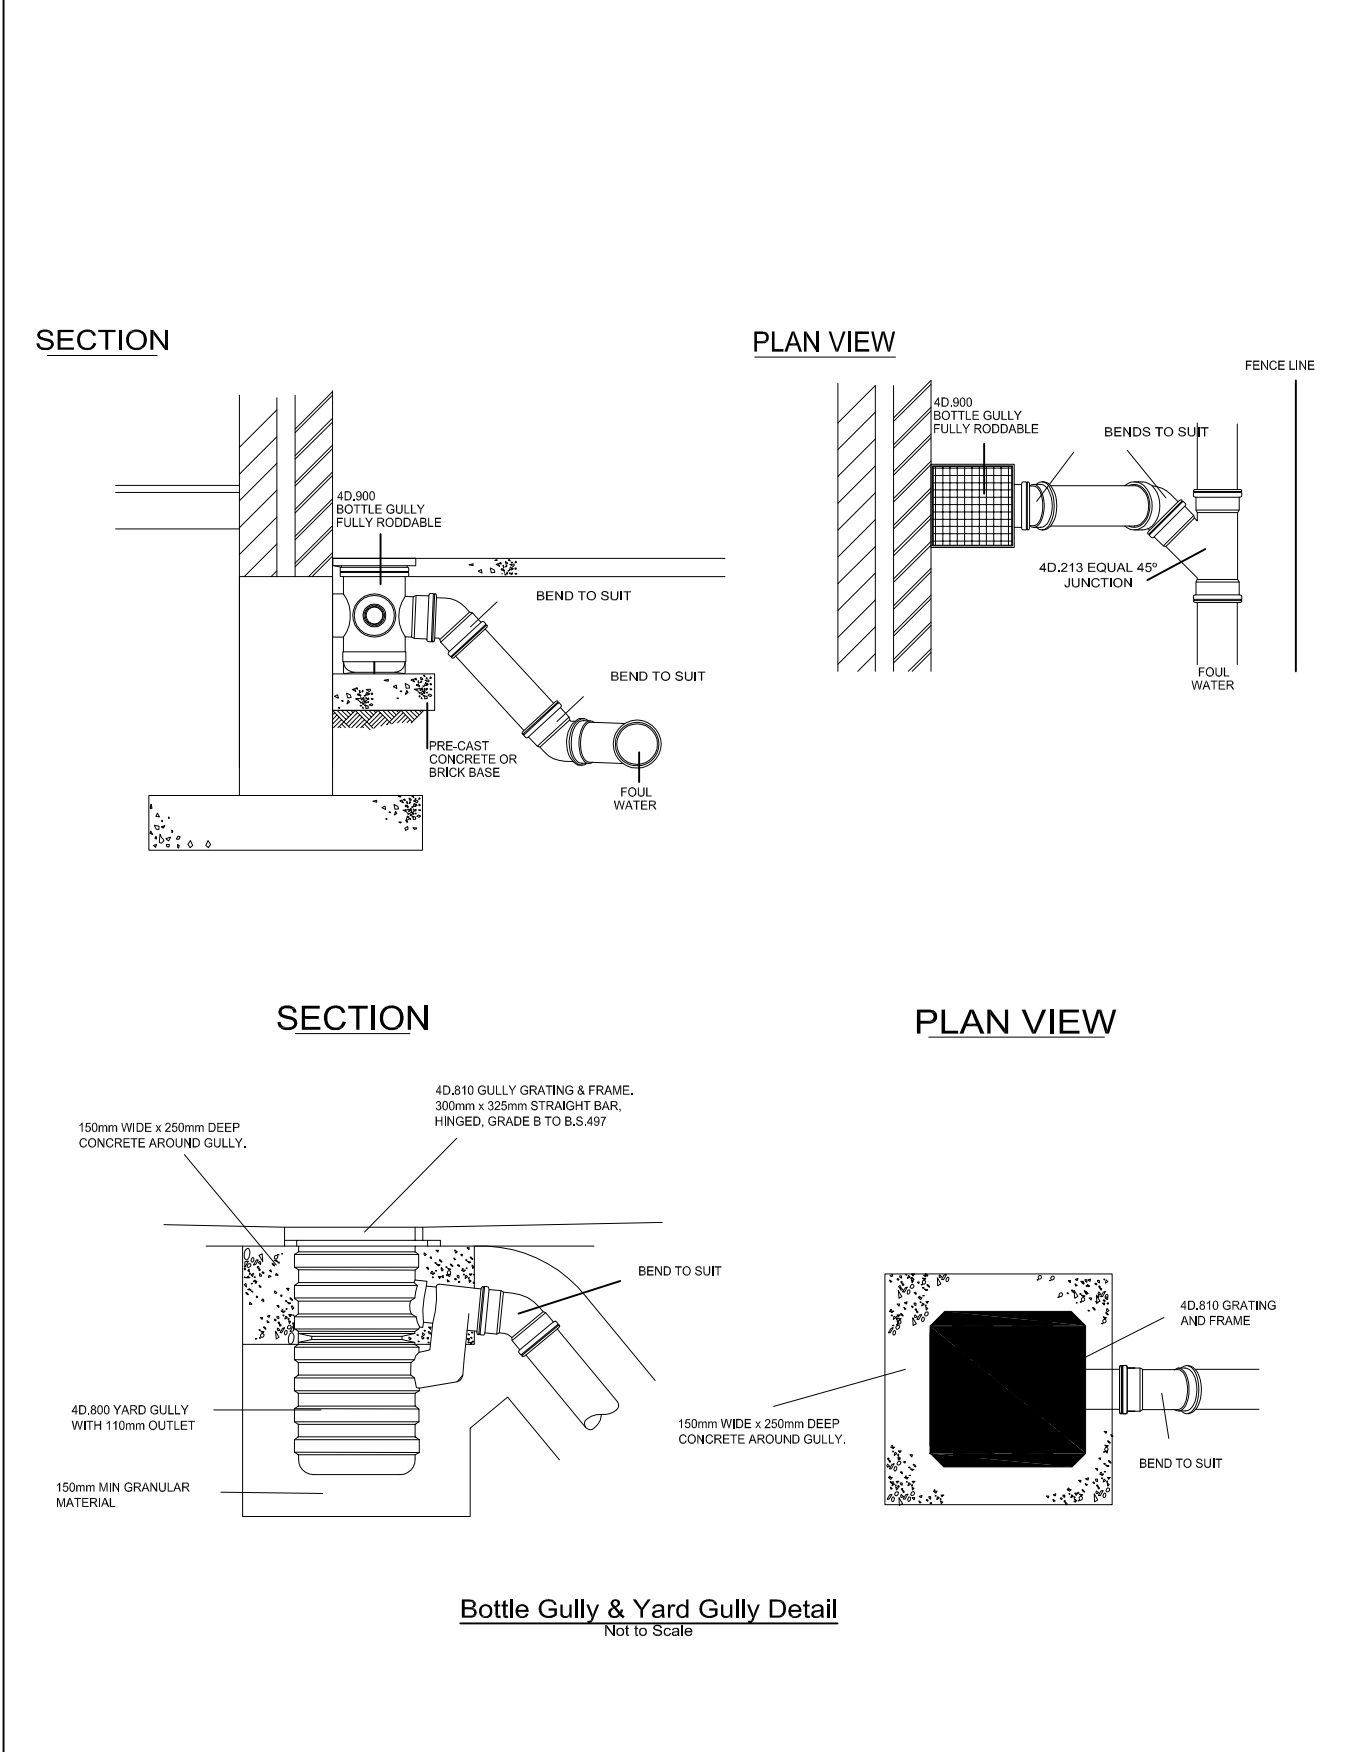

wavin
OsmaDrain
STANDARD DETAILS

REV. No.	DATE	DESCRIPTION	INITIALS
Client			
Project			
Title			
Scale	As Shown	Date Nov '16	Drawing No. 5444:22
Checked	AMc	Drawn JS	Rev

PERSIMMON
HOMES
(South Coast) LTD

MJA CONSULTING
CIVIL AND STRUCTURAL ENGINEERS
Monarch House, Barton Lane,
Abingdon, Oxon, OX14 3NB
Tel: 01235 555173
Fax: 01235 523226

MJA