



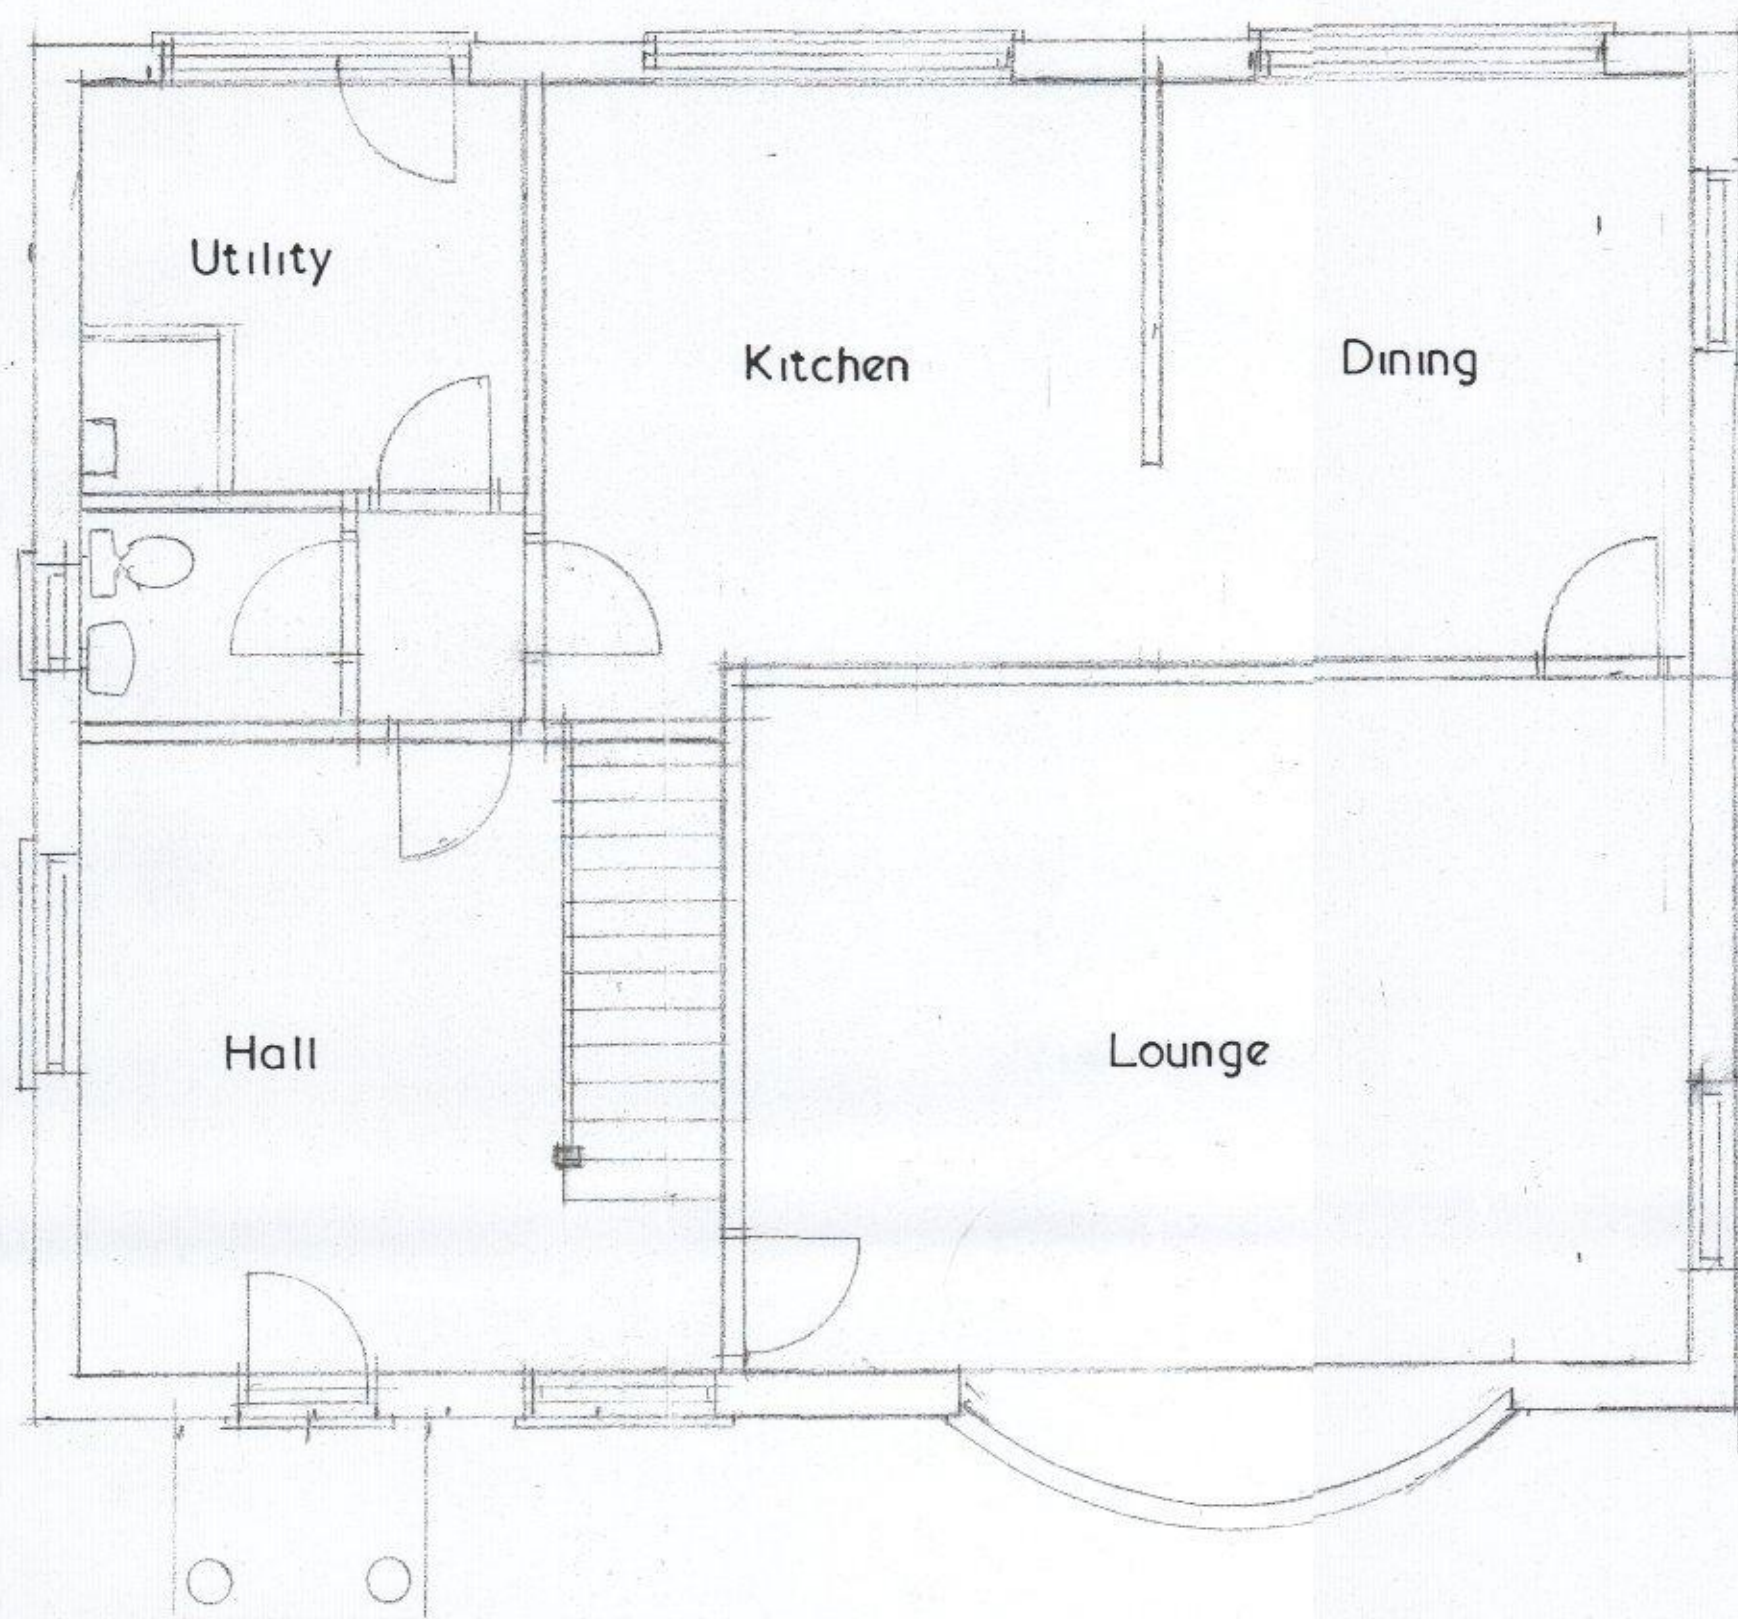

Existing Ground Floor

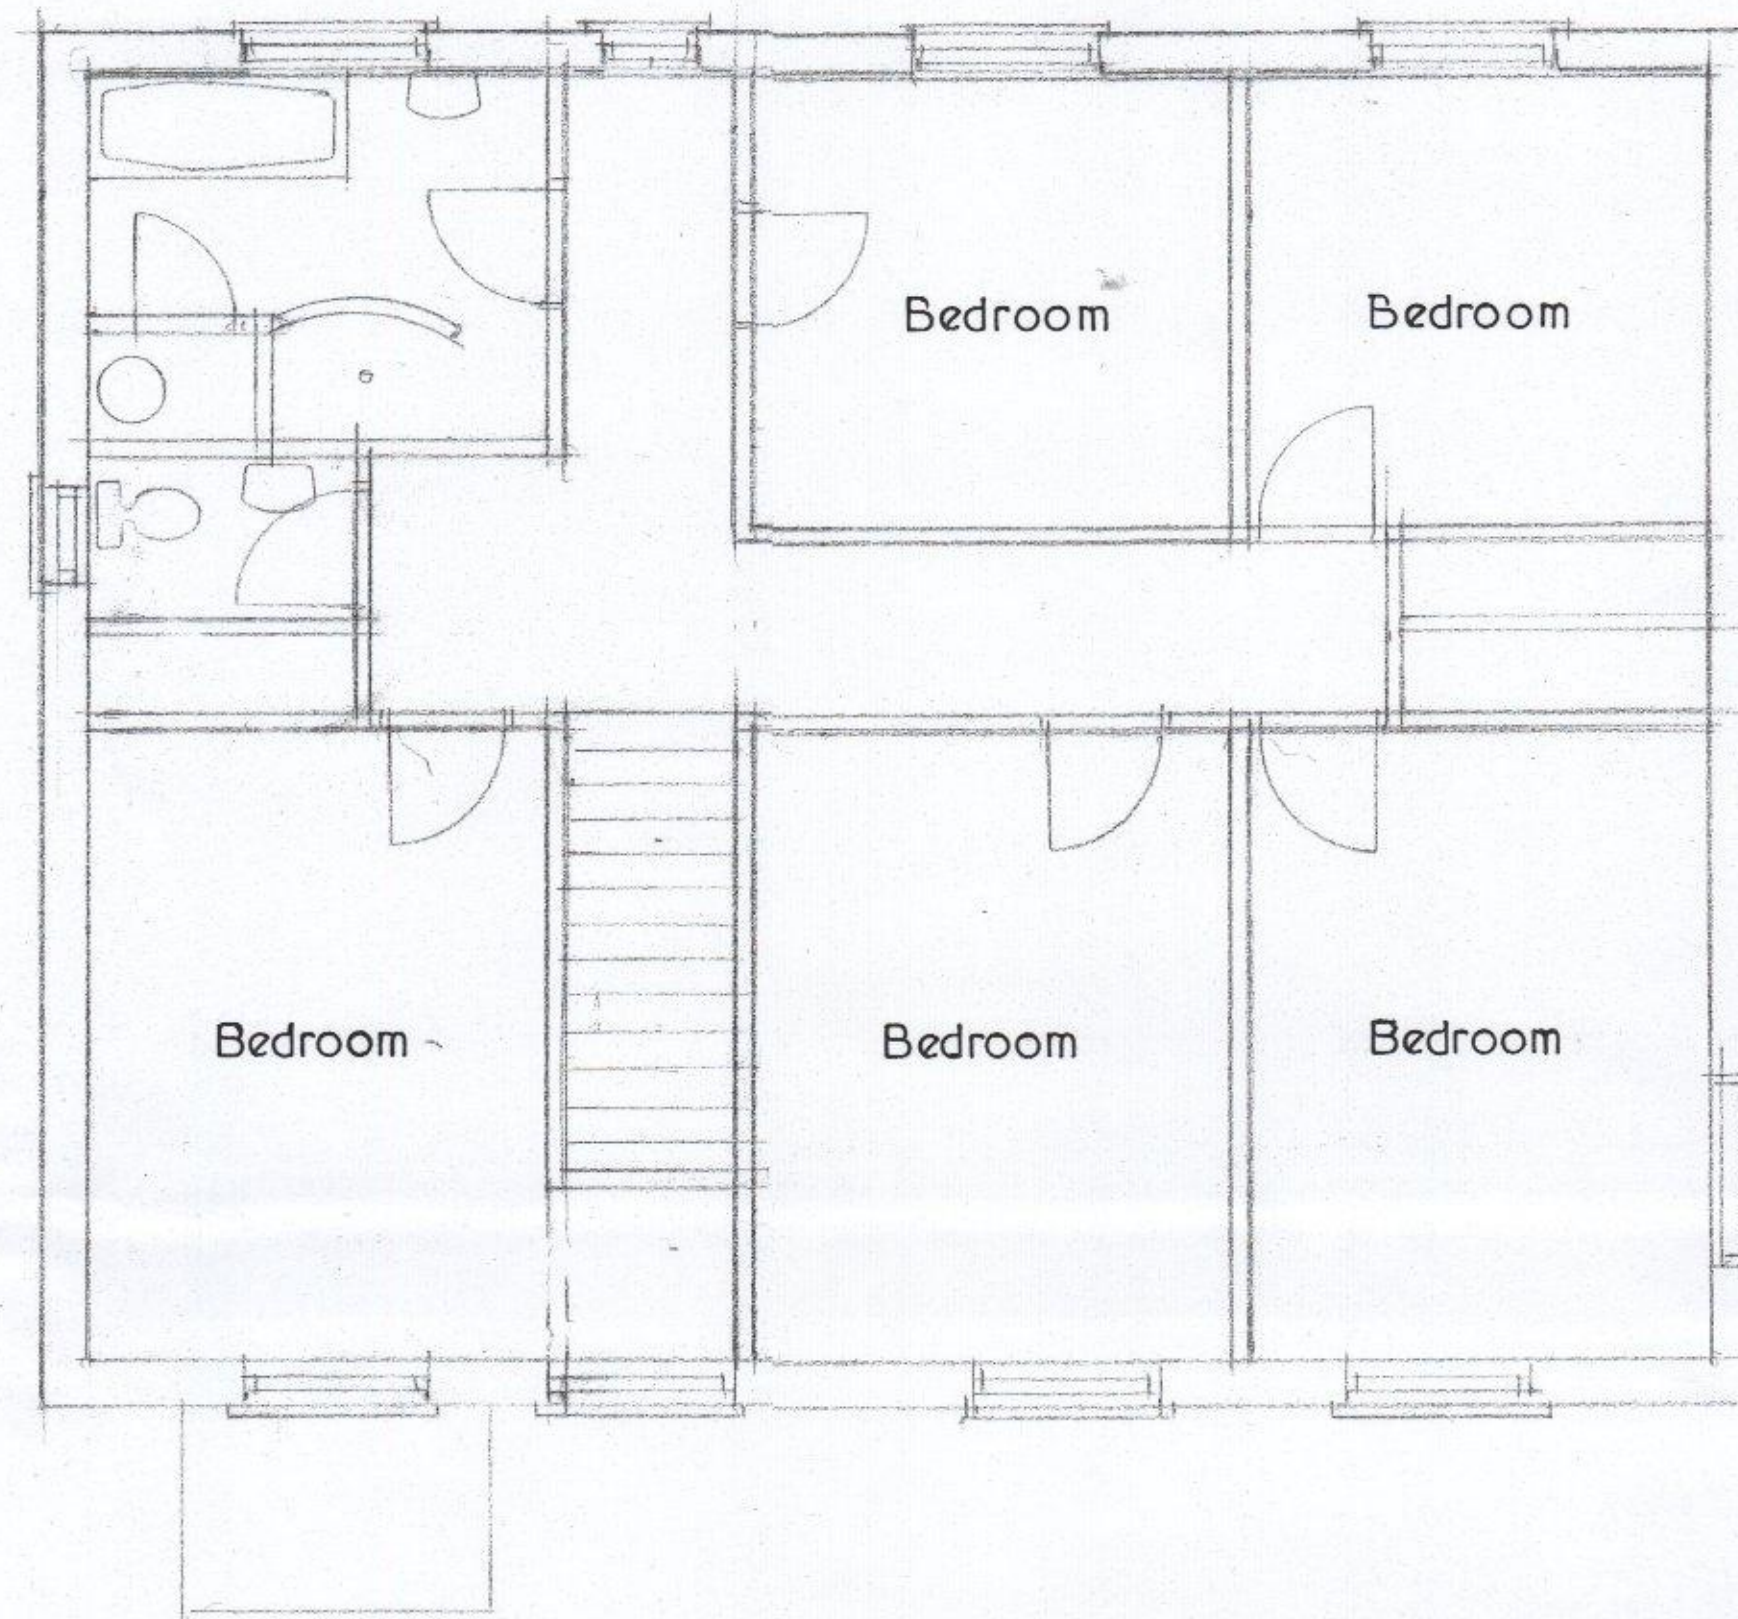

Existing First Floor

HAVANT BOROUGH
COUNCIL
23 MAR 2017
RECEIVED