


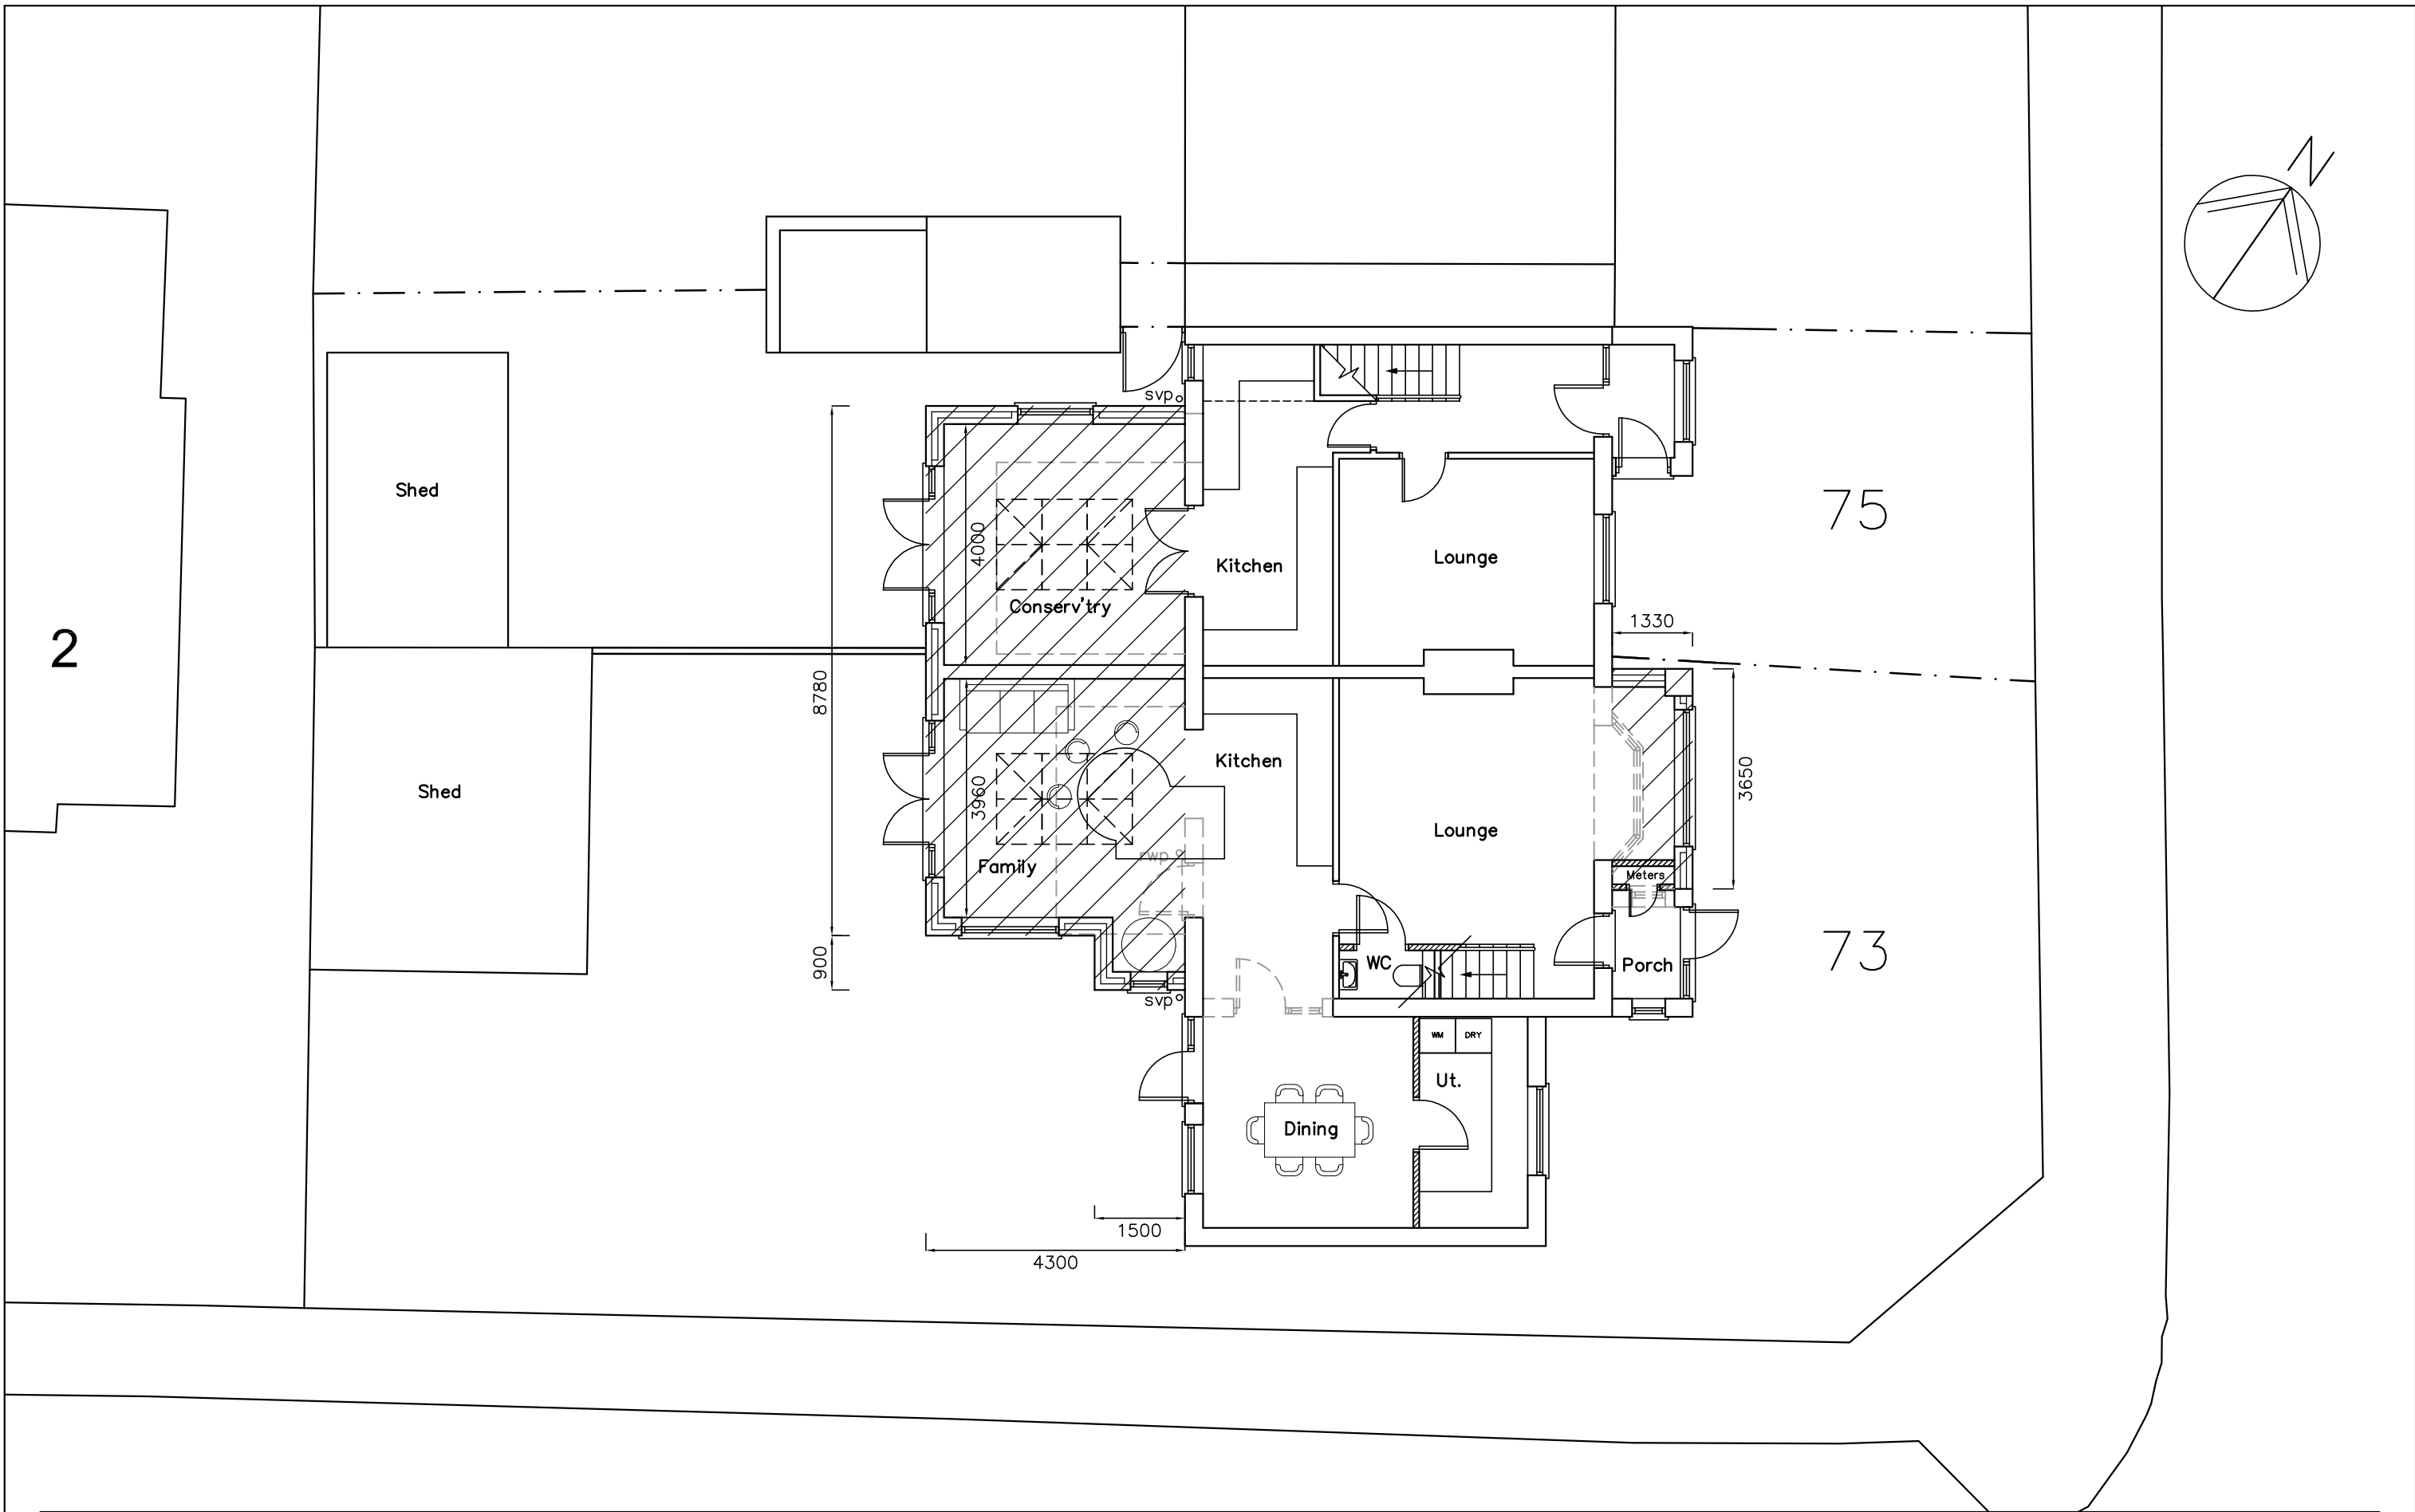

73 Linkenholt Way
Havant
PO9 4AS

PROPOSED
GROUND FLOOR
AND SITE PLAN

- Revisions
- A. Client Revisions 12/04/17
 - B. Door Amendments 18/04/17
 - C. Client revisions. 19/04/17

 **Martin Critchley**
CHARTERED ARCHITECT

The Old Brewery,
15E South Street, Havant,
Hampshire, PO9 1BU
023 92 474 919
critchleyarchitect@hotmail.com

Scale A3 = 1:100
Drawn SAR/JHL
Date 03/04/17