

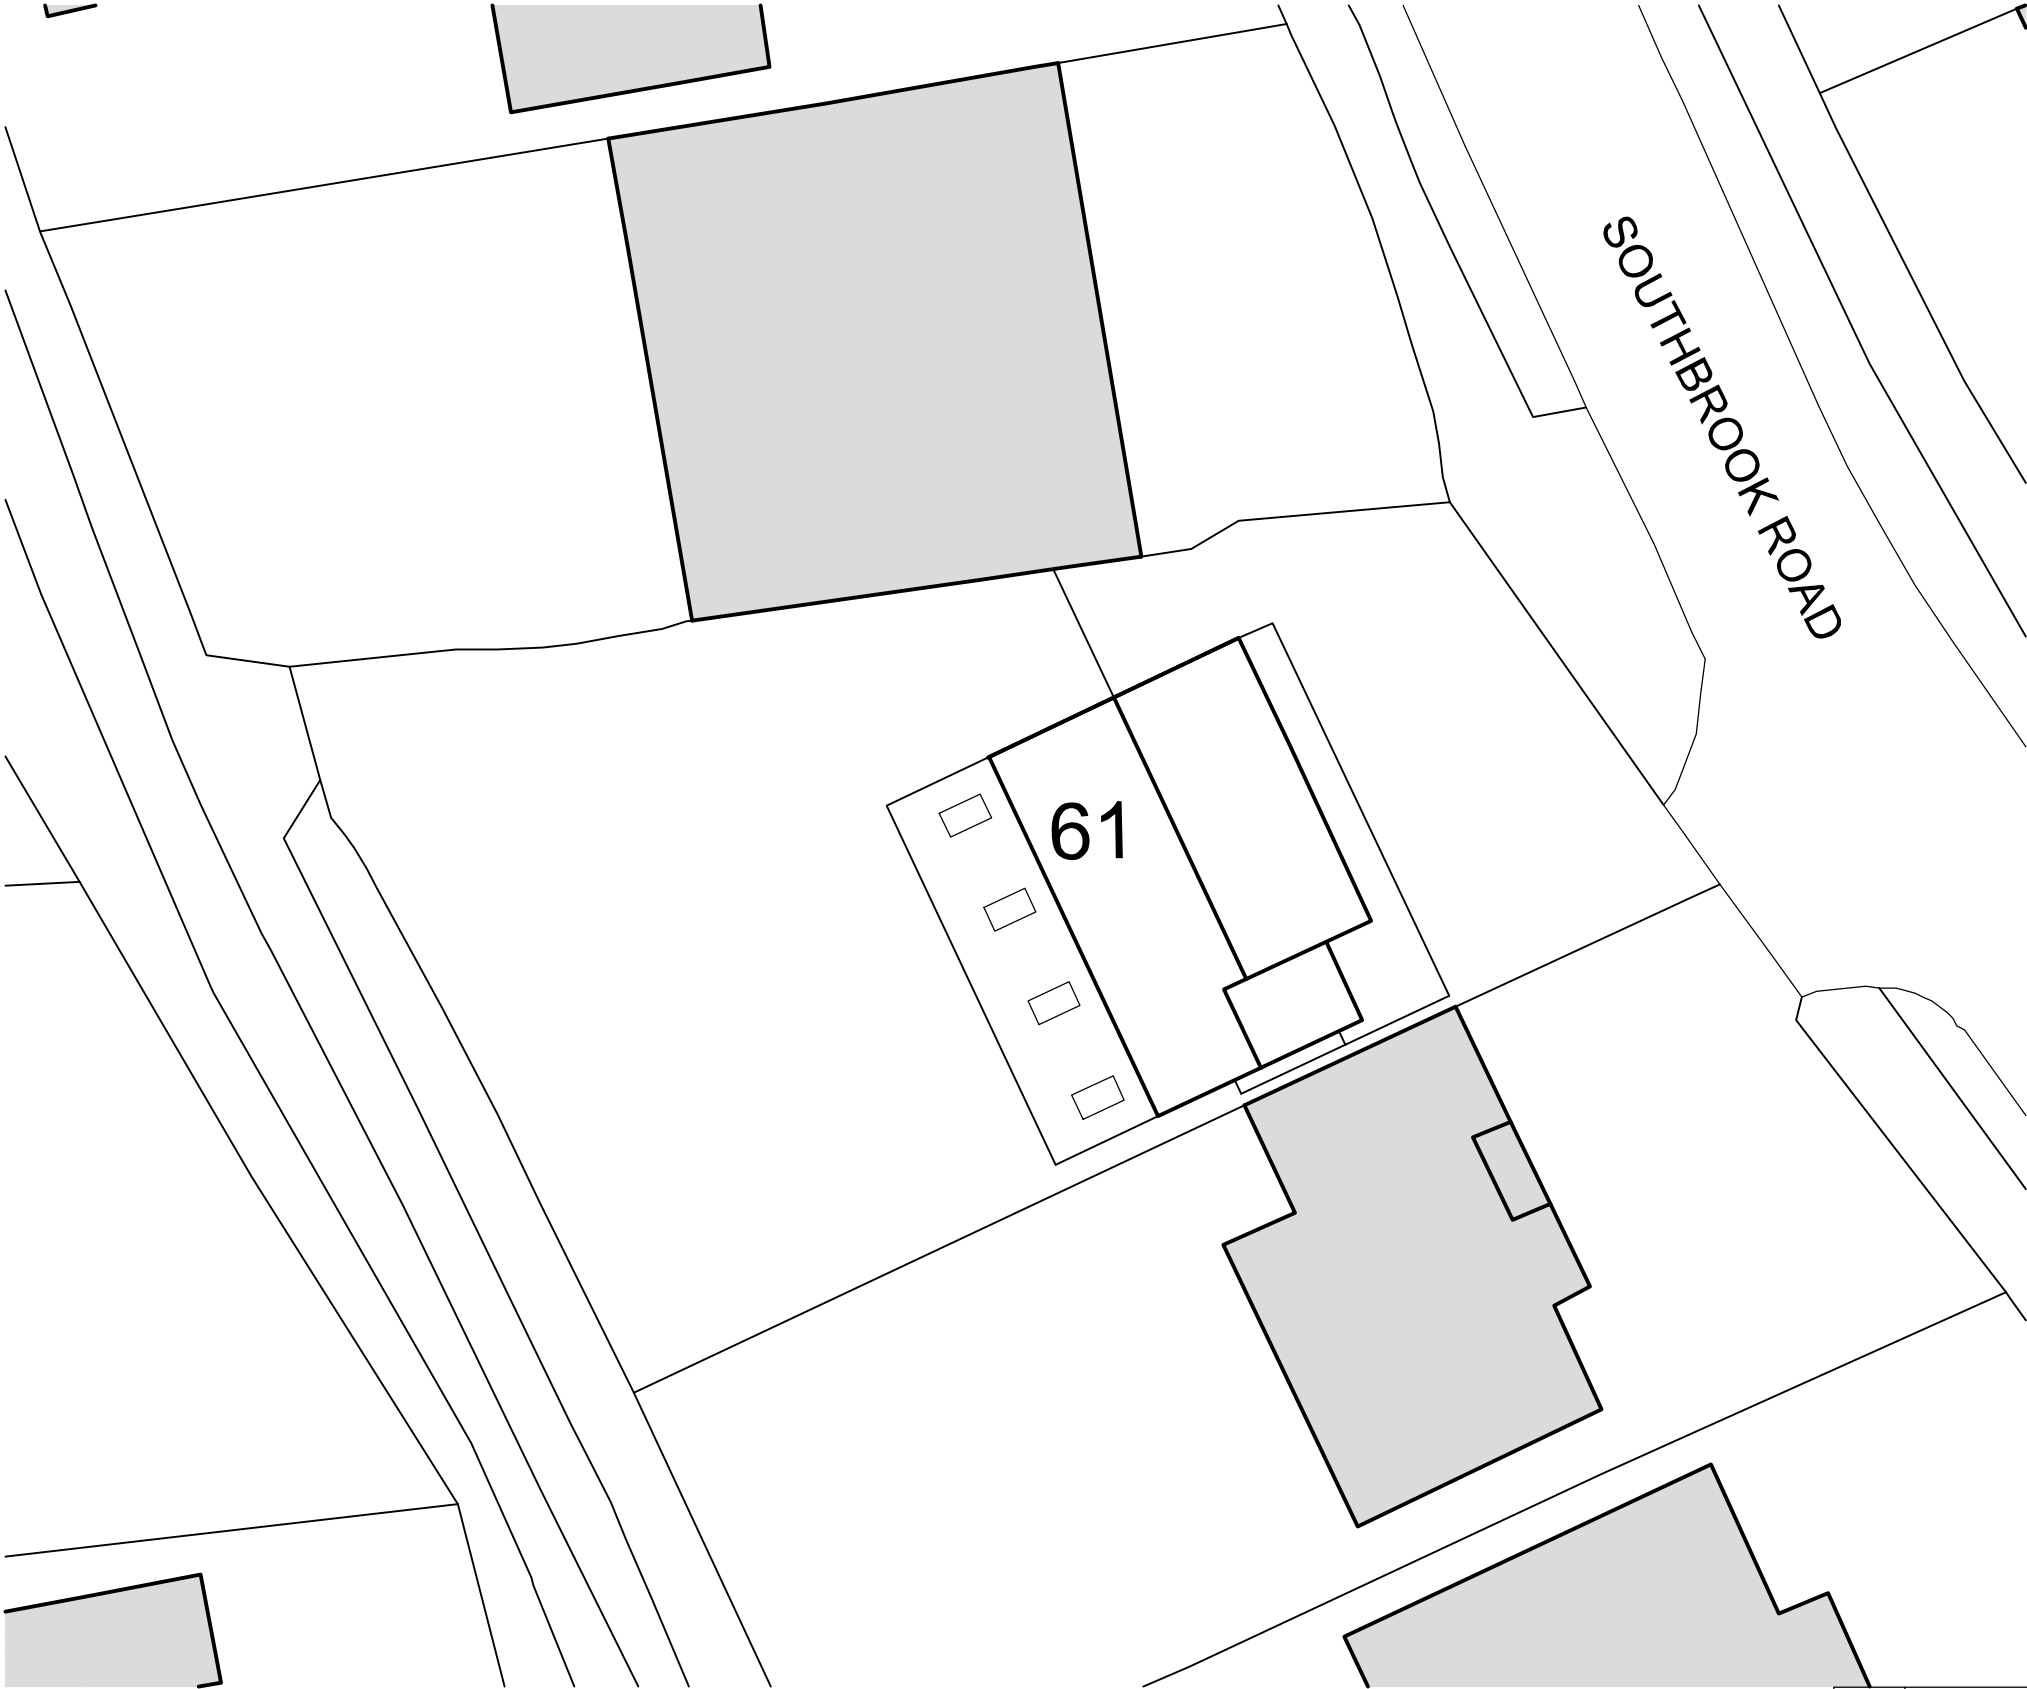
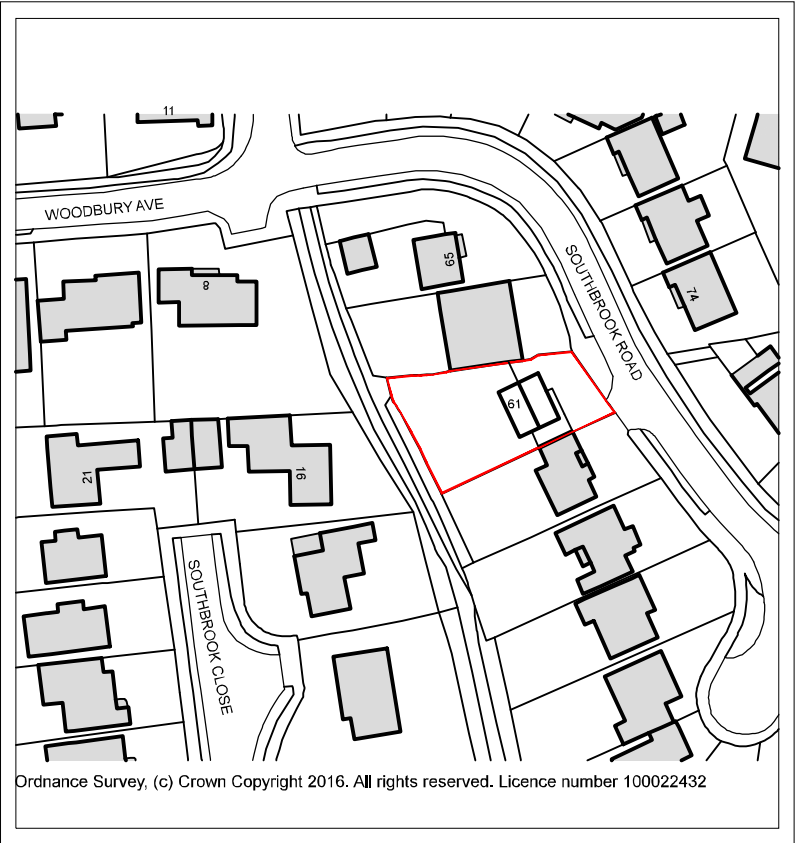


This drawing may be scaled with reference to the scale bar for planning application purposes only. Do not scale for any other purpose, use only annotated dimensions. All dimensions are to be checked by parties using the drawing, and any errors or omissions are to be reported to James Potter Associates Ltd.



Rev.	Date	Note	Author	Checked
A	06/12/16	Pushed proposed extension back	JP	RH
B	19/12/16	Pushed proposed away from boundary	RR	JP

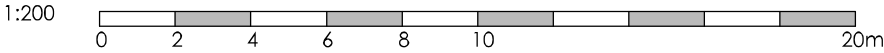

BLOCK PLAN
SCALE 1:200

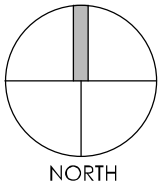

LOCATION PLAN
SCALE 1:1250

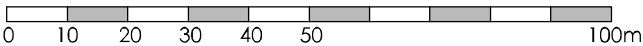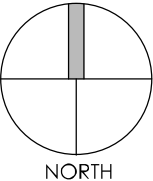

Project	REAR EXTENSION & LOFT CONVERSION 61 SOUTHBROOK ROAD LANGSTONE PO9 1RL				Drawing	BLOCK AND LOCATION PLAN			
					Job-Dwg Number	16002-PL-001		Rev.	B
Client	MR & MRS JACOBS				JPA JAMES POTTER ASSOCIATES www.jpa.design JPA - PORTSMOUTH Suite 2, Winter Works, Rear of 119 Winter Road, Southsea, Portsmouth, PO4 8DS T. +44(0)2393 871 000				
Status	PLANNING								
Scale	1:200/1:1250		Sheet Size A3						
Author	RH	Checked	JP	Date					