


PROPOSED FRONT ADDITION & ALTERATIONS
158, SEAFRONT, HAYLING ISLAND, HANTS
FOR MR & MRS J. CASSIDY

THIS SECTION OF EX GARGE WALL REBUILT AS
REQUIRED AND TO BE AGREED ON SITE WITH LA
BUILDING CONTROL

ELECTRICAL INSTALLATION BY APPROVED
CERTIFICATED ELECTRICIAN TO COMPLY WITH
APPROVED DOCUMENT P.
CERTIFICATE TO BE ISSUED ON COMPLETION OF WORK.
BY COMPETENT APPROVED CERTIFICATED ELECTRICIAN
USE ENERGY EFFICIENT LIGHT BULBS AND FITTINGS.

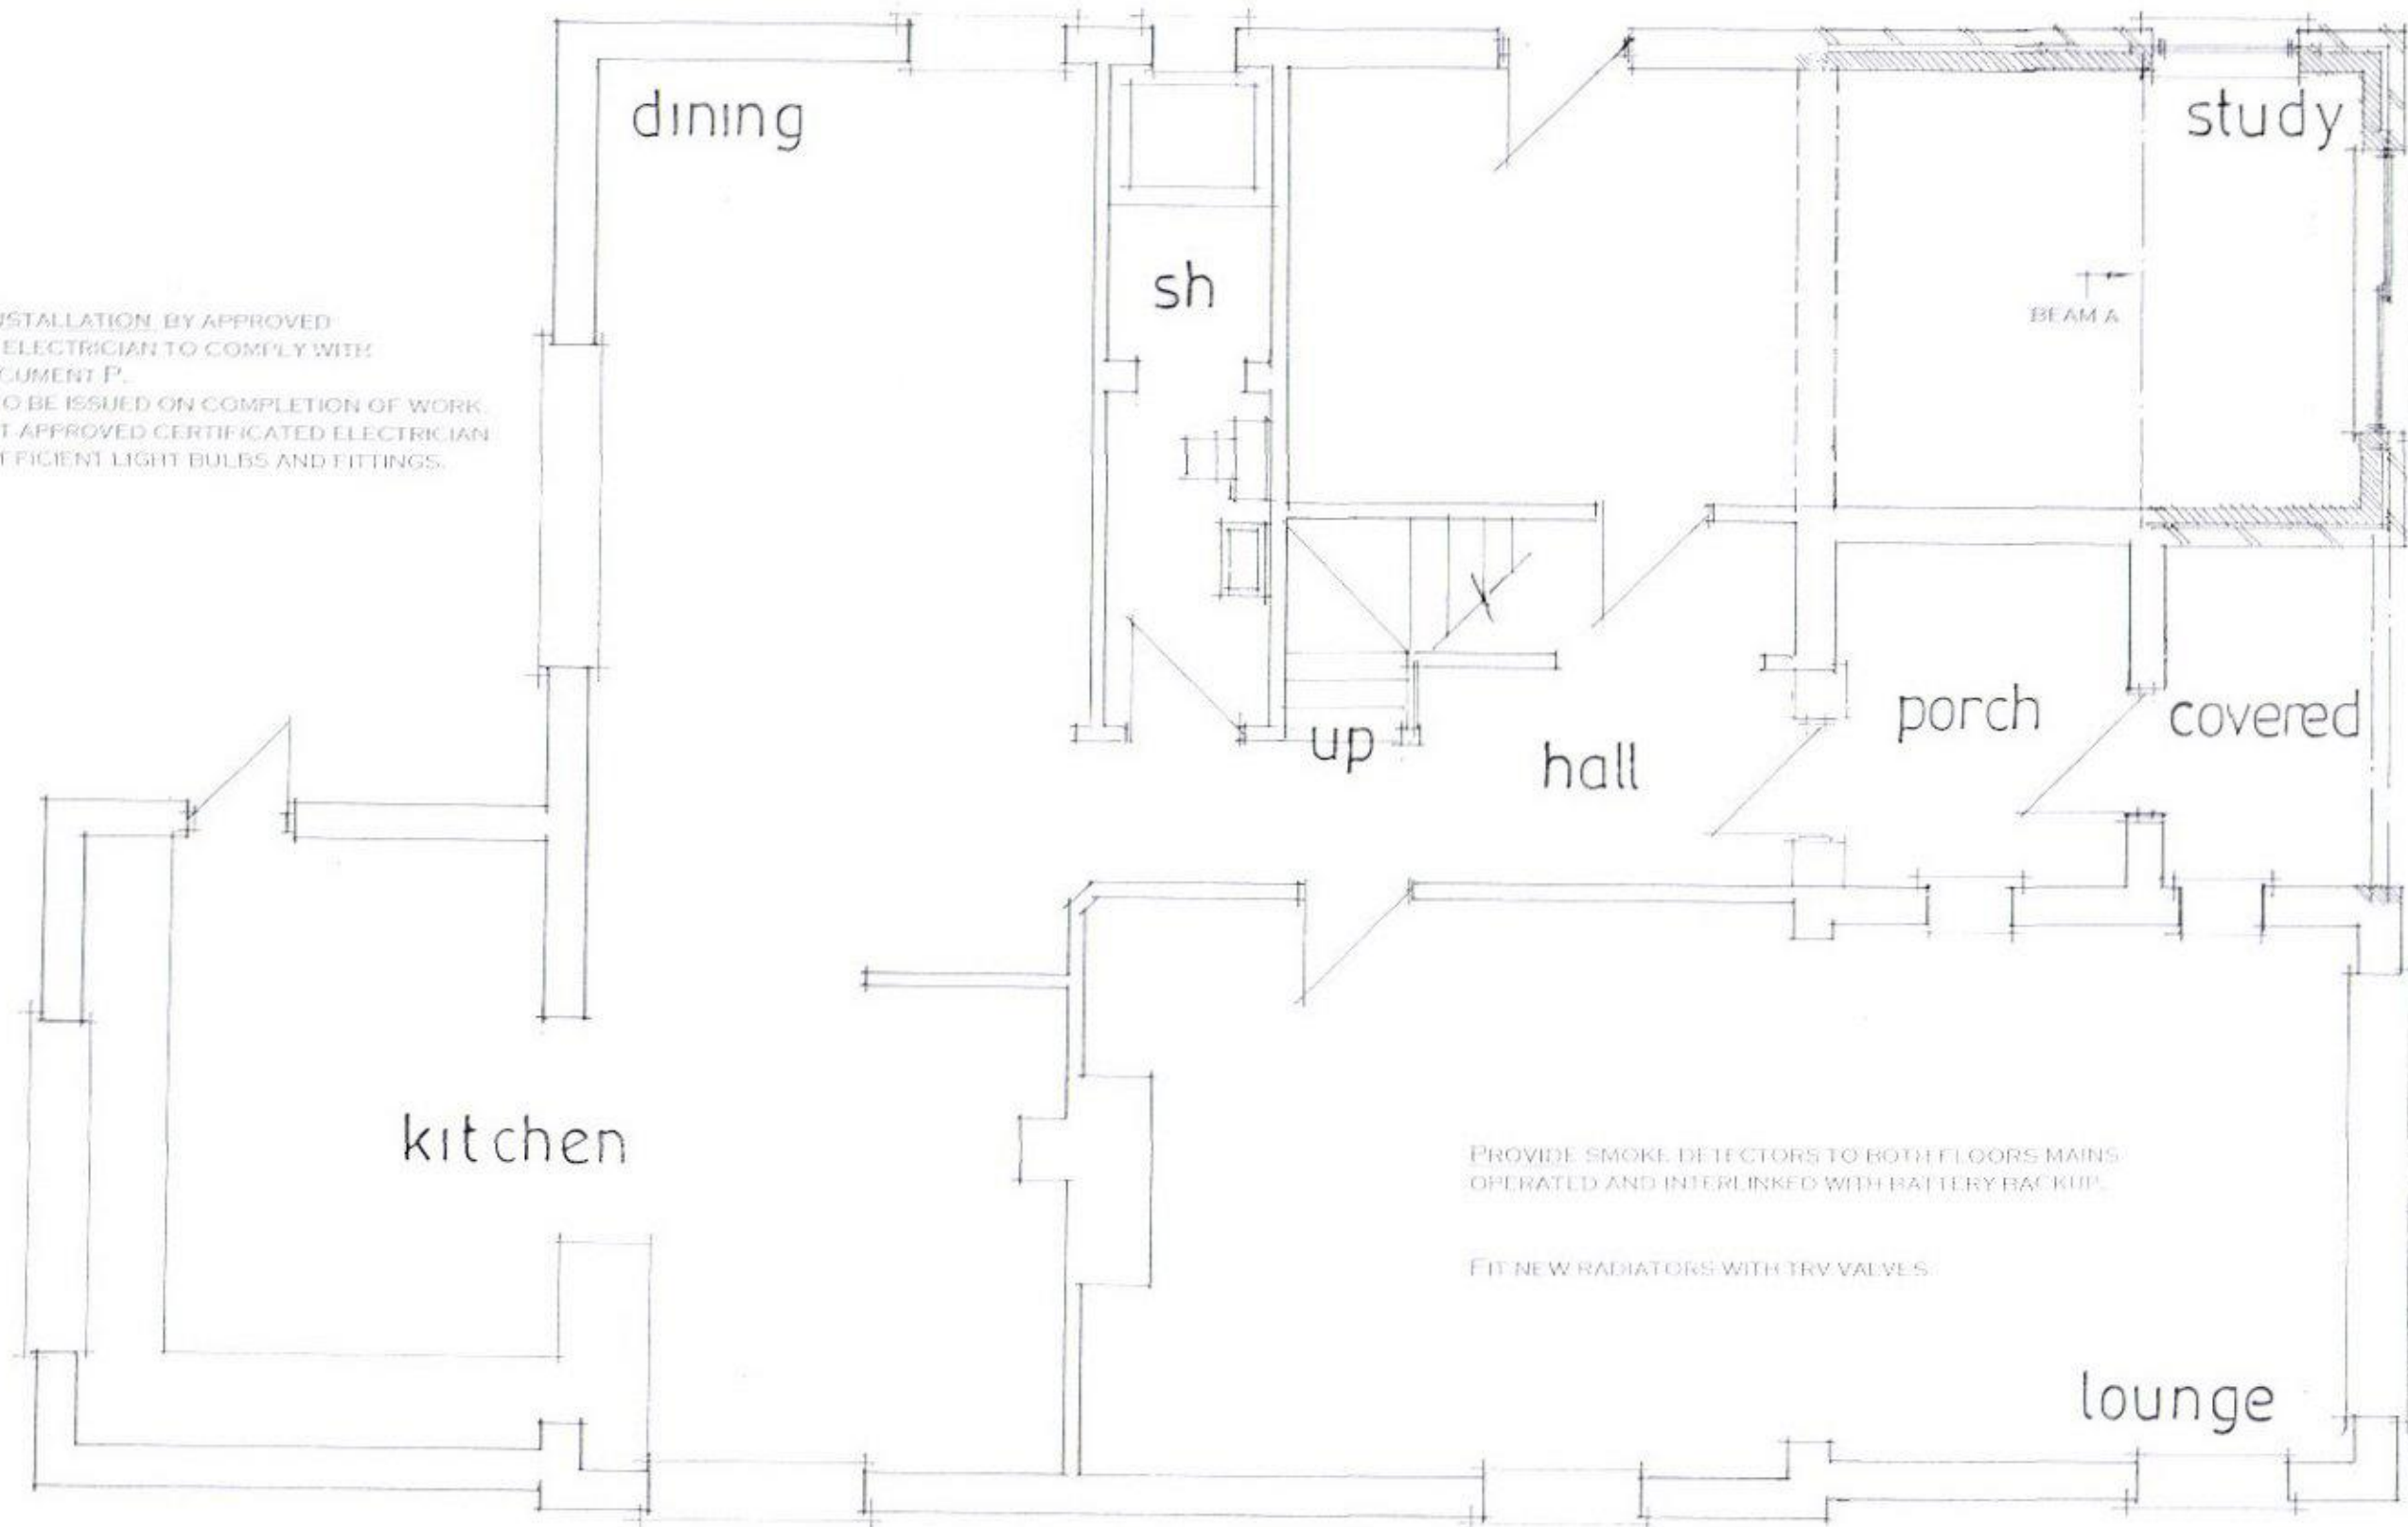

PROVIDE SMOKE DETECTORS TO BOTH FLOORS MAINS
OPERATED AND INTERLINKED WITH BATTERY BACKUP.

FIT NEW RADIATORS WITH TRV VALVES.

HAVANT BOROUGH
COUNCIL
- 6 SEP 2016
RECEIVED

date aug 16
scale 1:50

Proposed Ground Floor

PETER J. WALKER MRICS
CHARTERED SURVEYOR
182 SEAFRONT, HAYLING ISLAND, HANTS
PO11 9 AN

TEL: 02392467571