


RECEIVED  
13 JAN 2017  
HBC Development Control

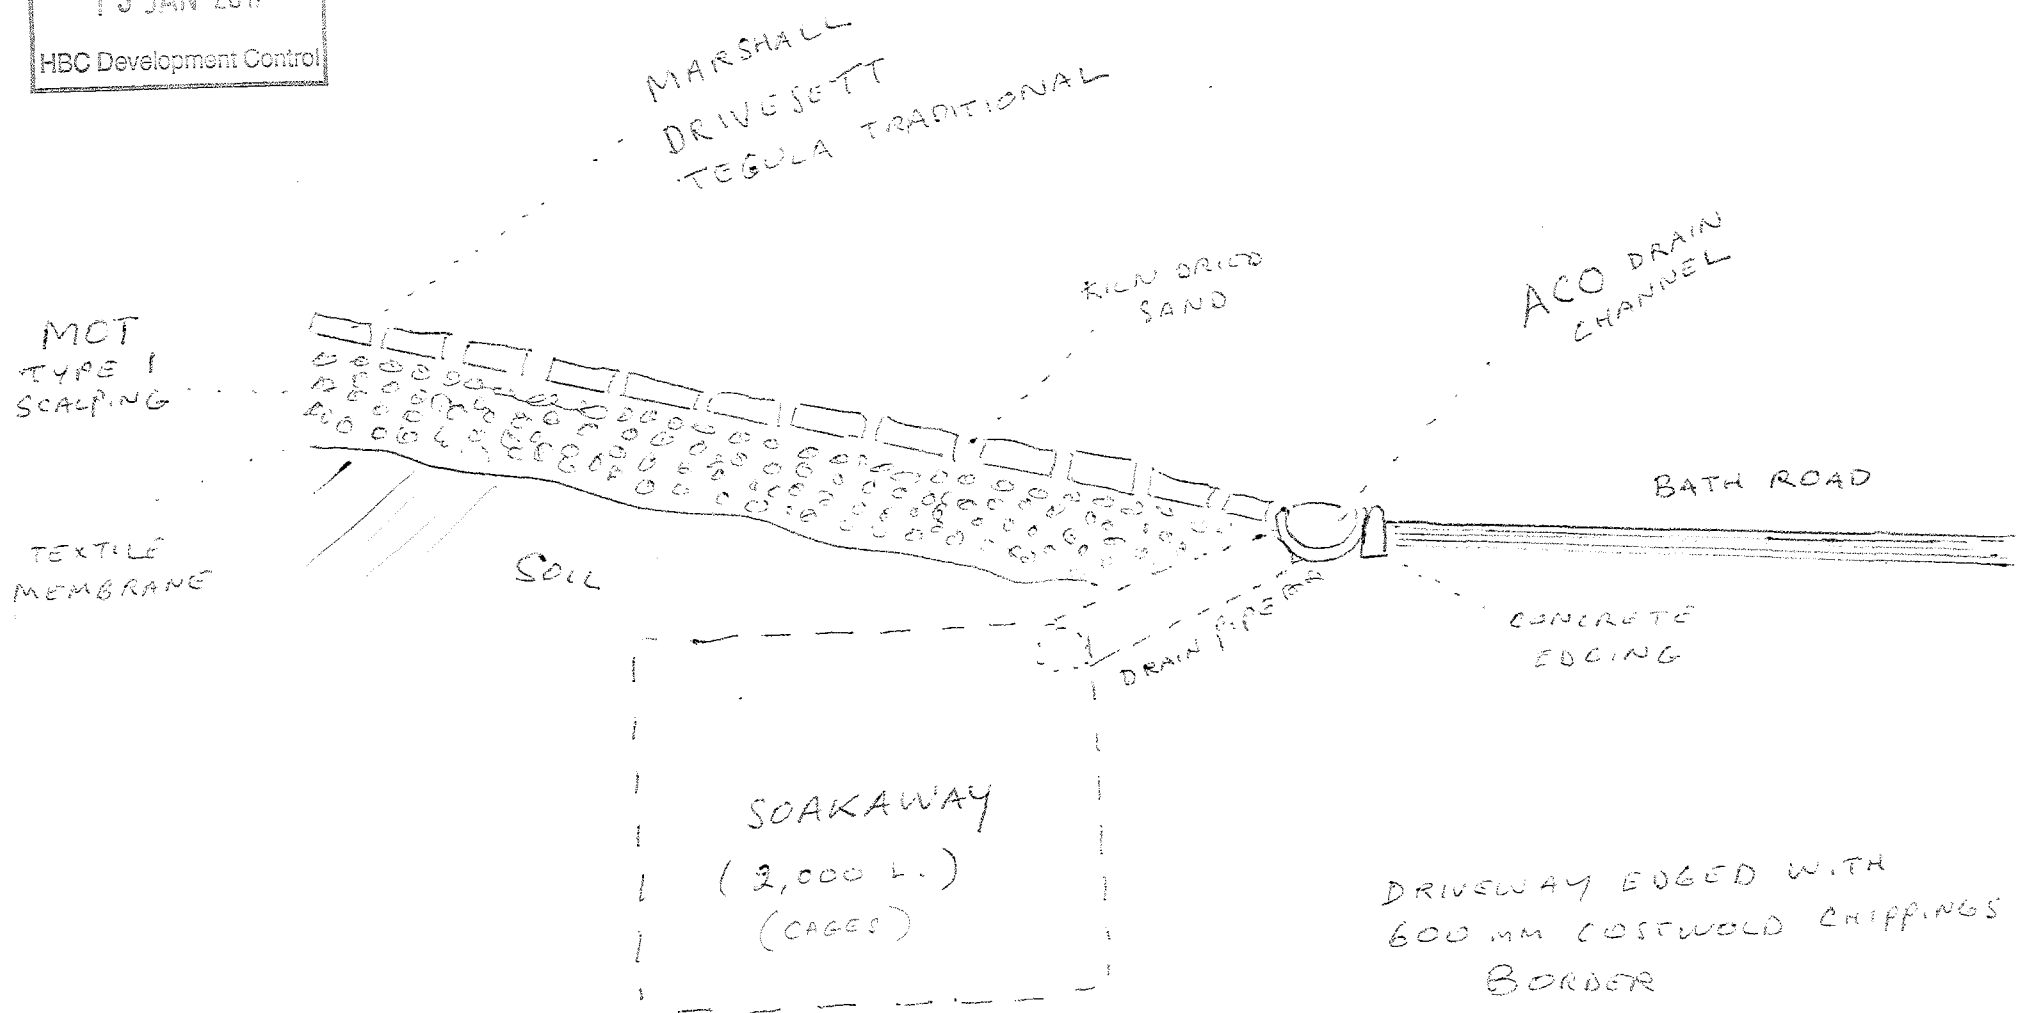

APP/15/00333  
MR & MRS COLIN

40 BATH ROAD, EMSWORTH PO10 7ER