


LOCATION PLAN 1:1250

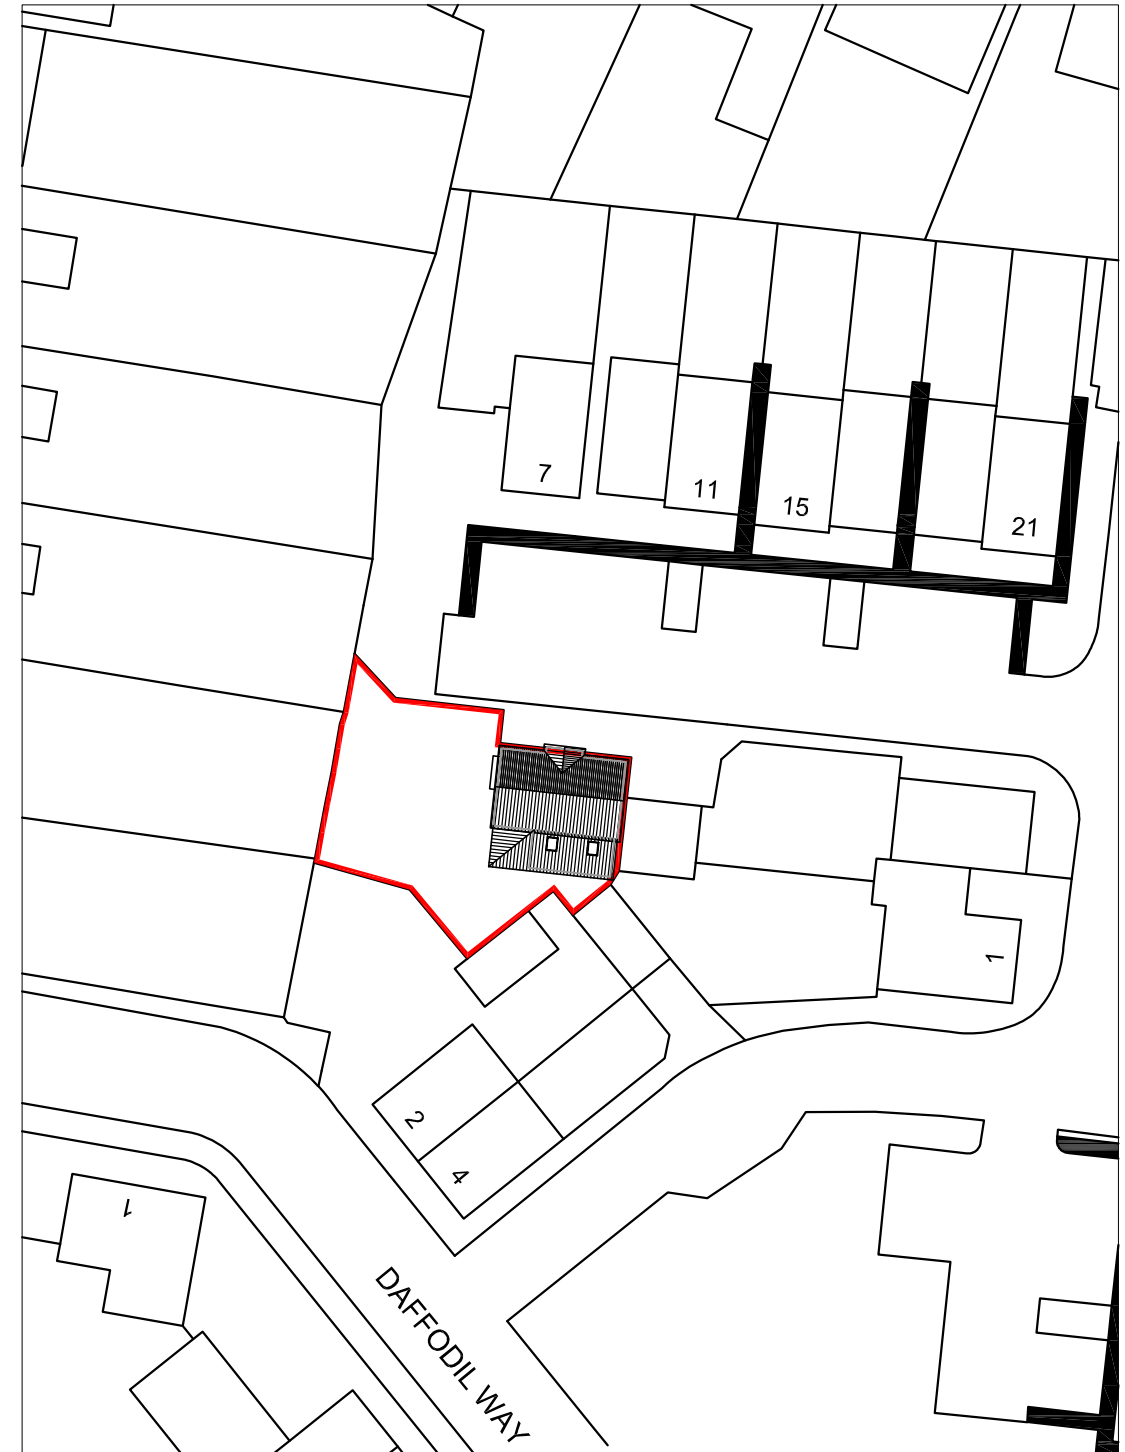

BLOCK PLAN 1:500

m 10 20 30 40


metres 10 20 30 40

5 Windrush Close,  
Havant,  
PO9 2EW

## SITE PLANS

### Revisions

- A.
- B.
- C.
- D.

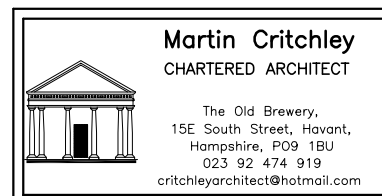

Scale A3 = AS SHOWN  
Date 18/02/17  
Drawn OS

17018-101<sup>0</sup>

© Crown Copyright  
All rights reserved.  
Reproduced by Permission.  
Licence No. 100046837