
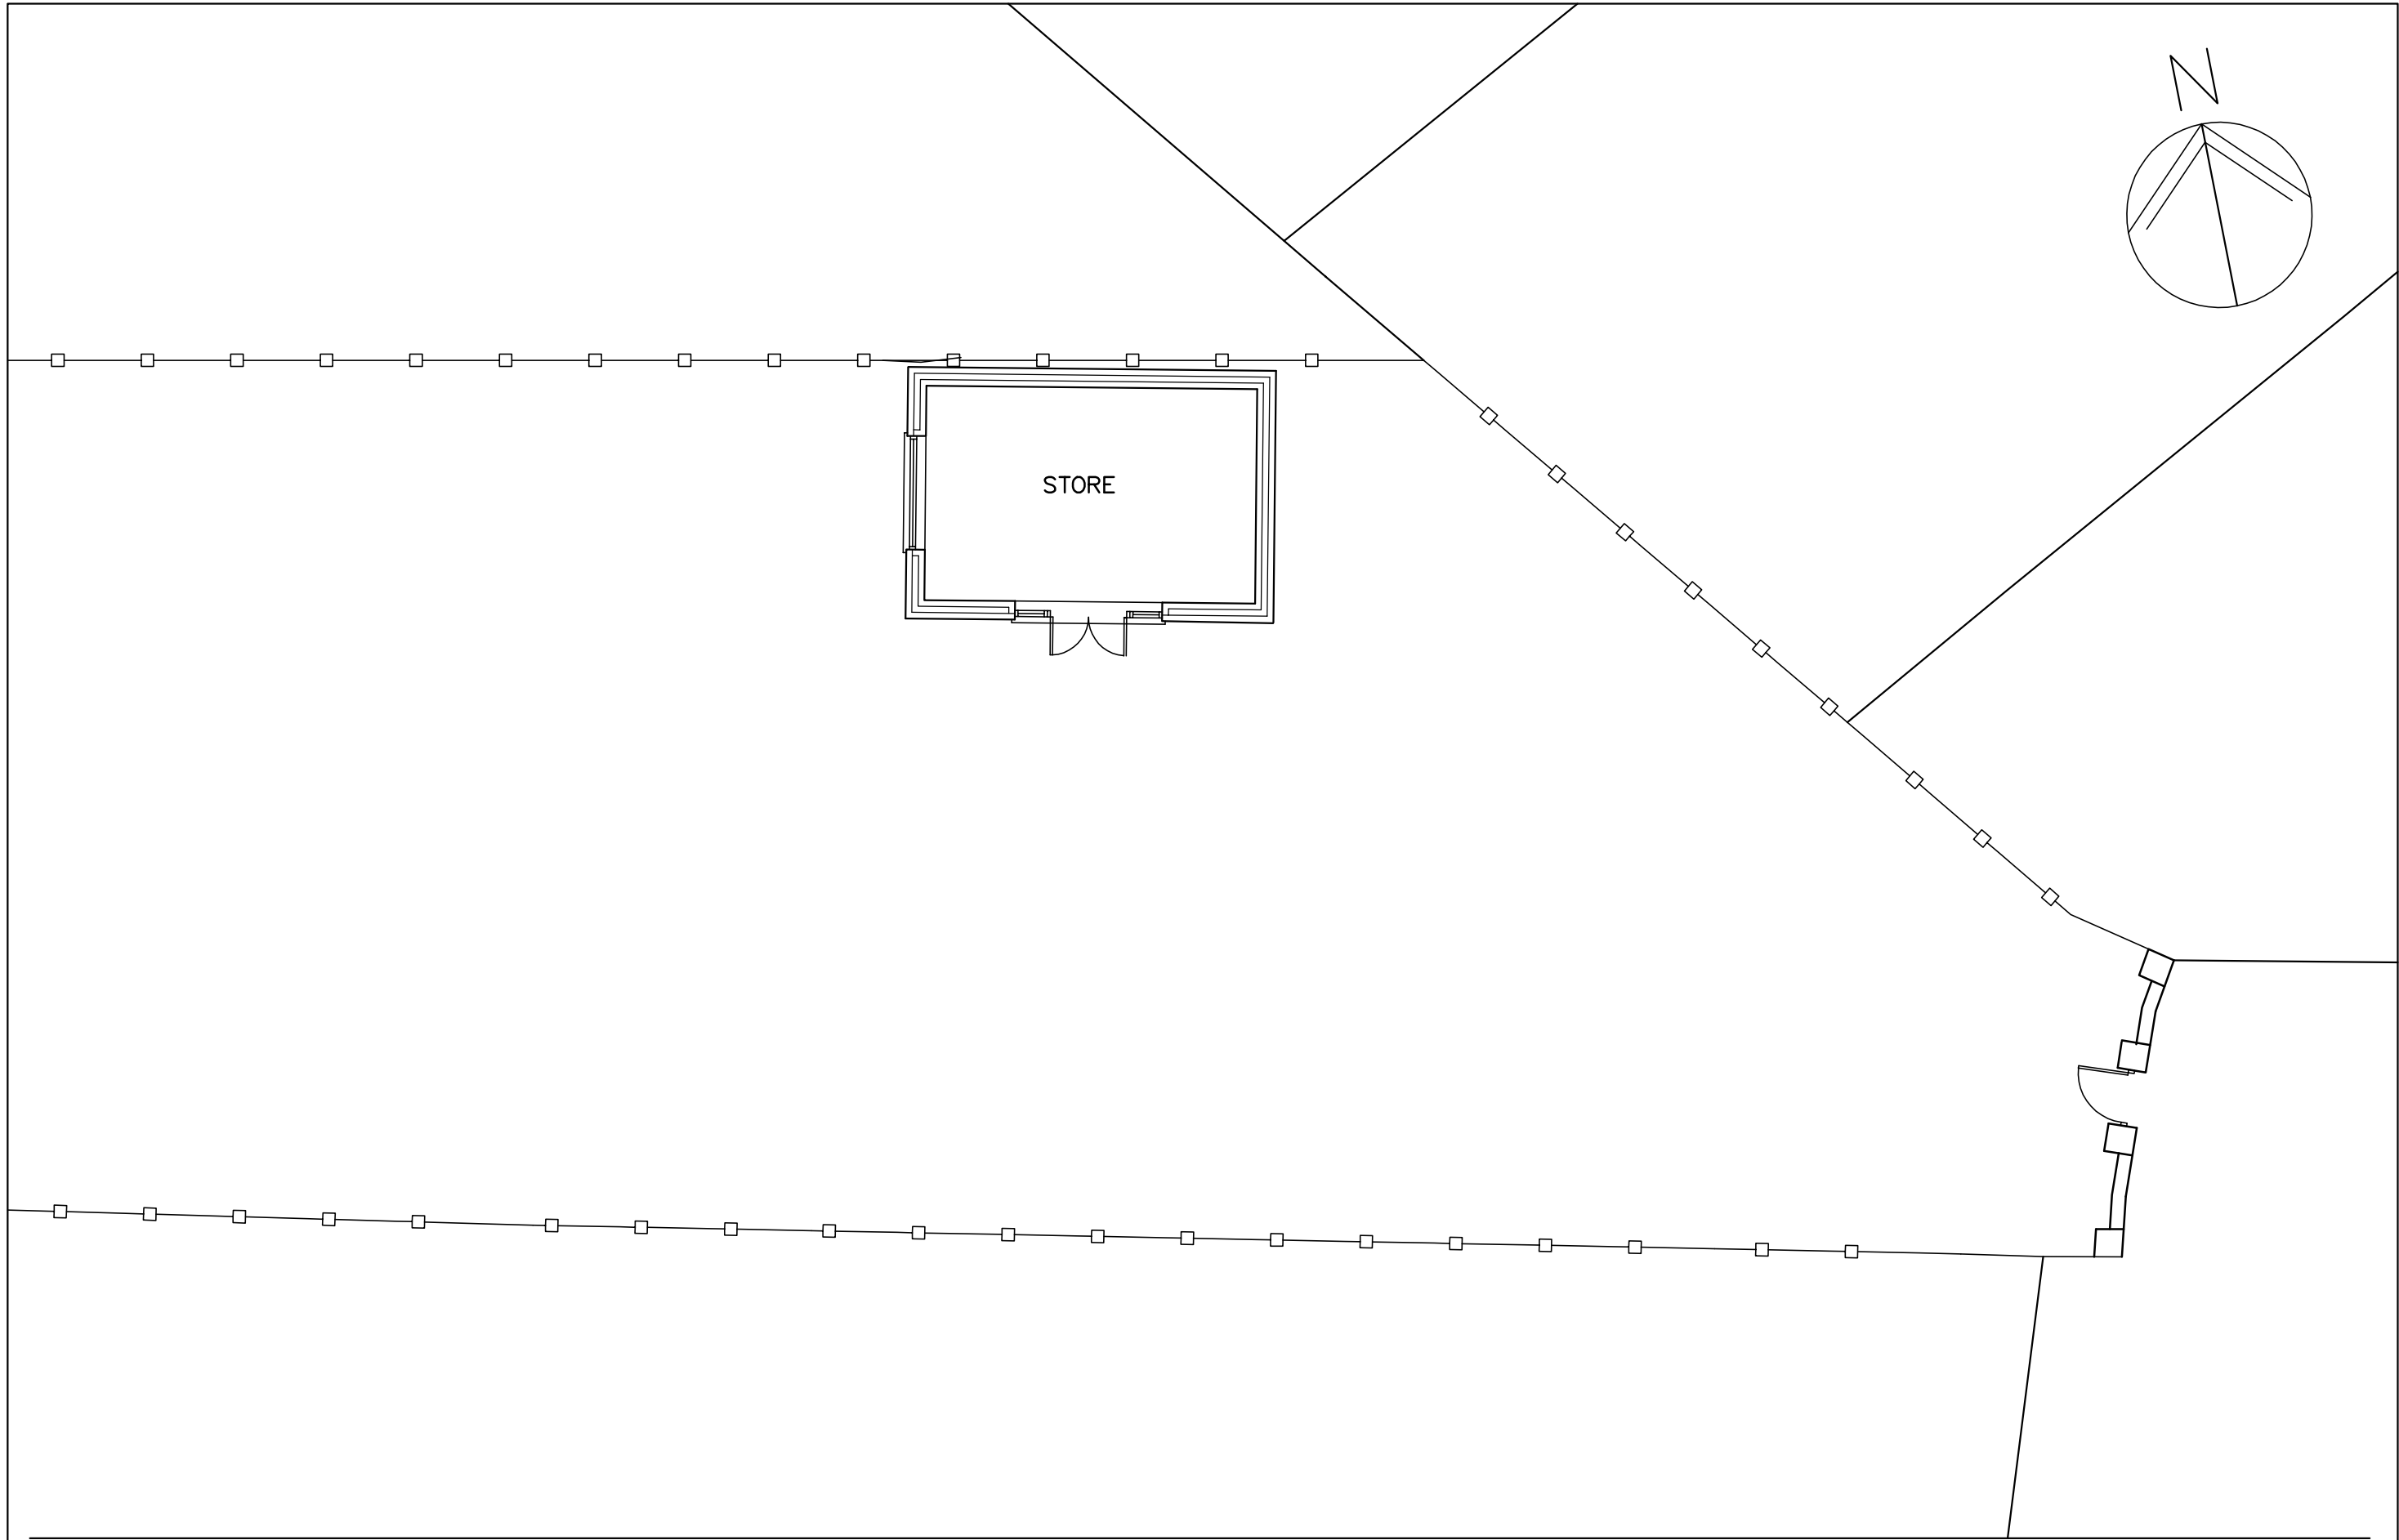


36 The Thicket,
Widley,
Waterlooville,
PO7 5JL

EXISTING PLANS

Revisions

- A.
- B.
- C.
- D.

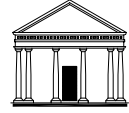

Martin Critchley
CHARTERED ARCHITECT

The Old Brewery,
15E South Street, Havant,
Hampshire, PO9 1BU
023 92 474 919
critchleyarchitect@hotmail.com

Scale A1 = 1:50, A3 = 1:100
Date 09/01/17
Drawn JHL/TGI



17001-201⁰