

PROPOSED ALTERATIONS & ADDITIONS. 1, ST HELENS ROAD, HAYLING I. HANTS.


HAVANT BOROUGH
COUNCIL

- 8 NOV 2016

RECEIVED

Proposed First Floor

1.9m

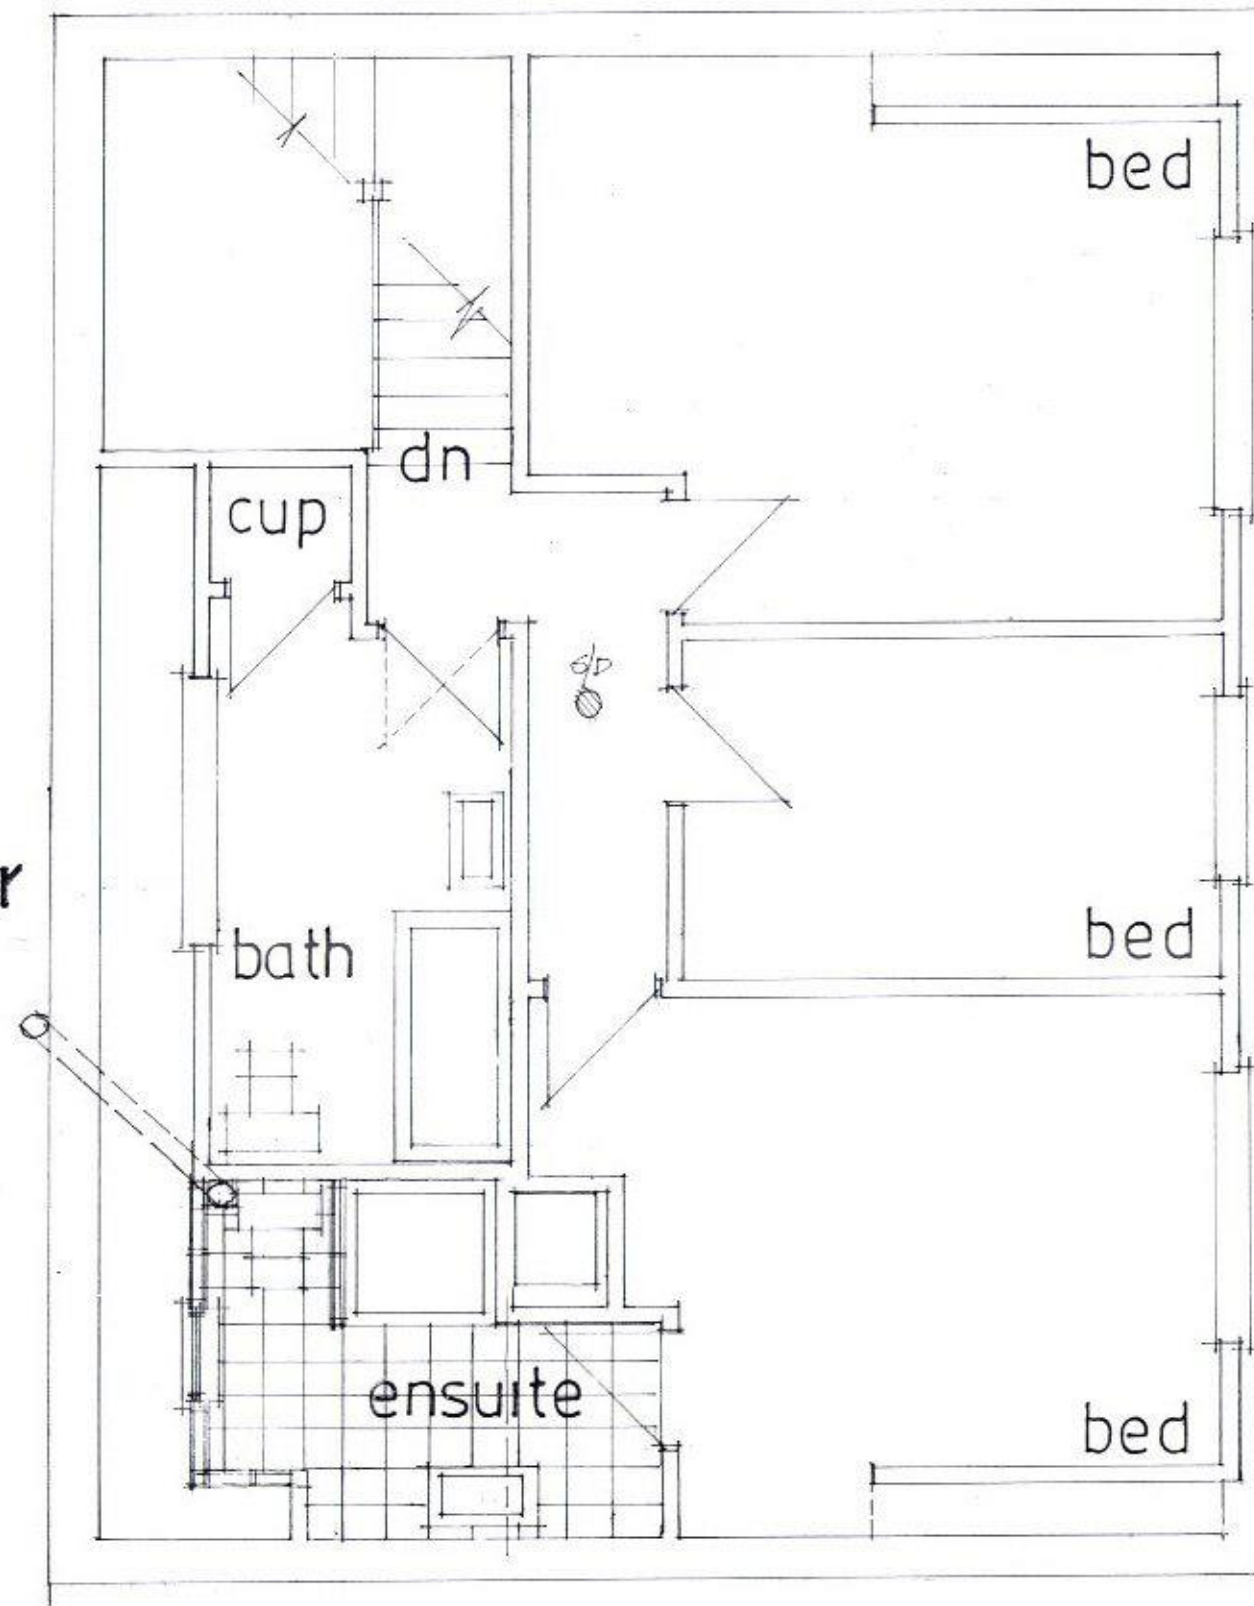

FOR MR&MRS R. LONGDEN-THURGOOD.

NEW SINGLE STACK PLUMBING TO BS 5572 USE 75MM
DEEP SEAL TRAPS, SVP TO TERMINATE 900MM ABOVE
THE NEAREST OPENING WINDOW PROVIDE A RODDING
ACCESS POINT AT THE BASE OF THE STACK NOTE PICK
UP NEW AND EX BATHROOM ONTO EXISTING STACK

date oct 16
scale 1:50

PETER J. WALKER MRICS
CHARTERED SURVEYOR
182 SEAFRONT, HAYLING ISLAND, HANTS
PO11 9 AN

TEL: 02392467571