


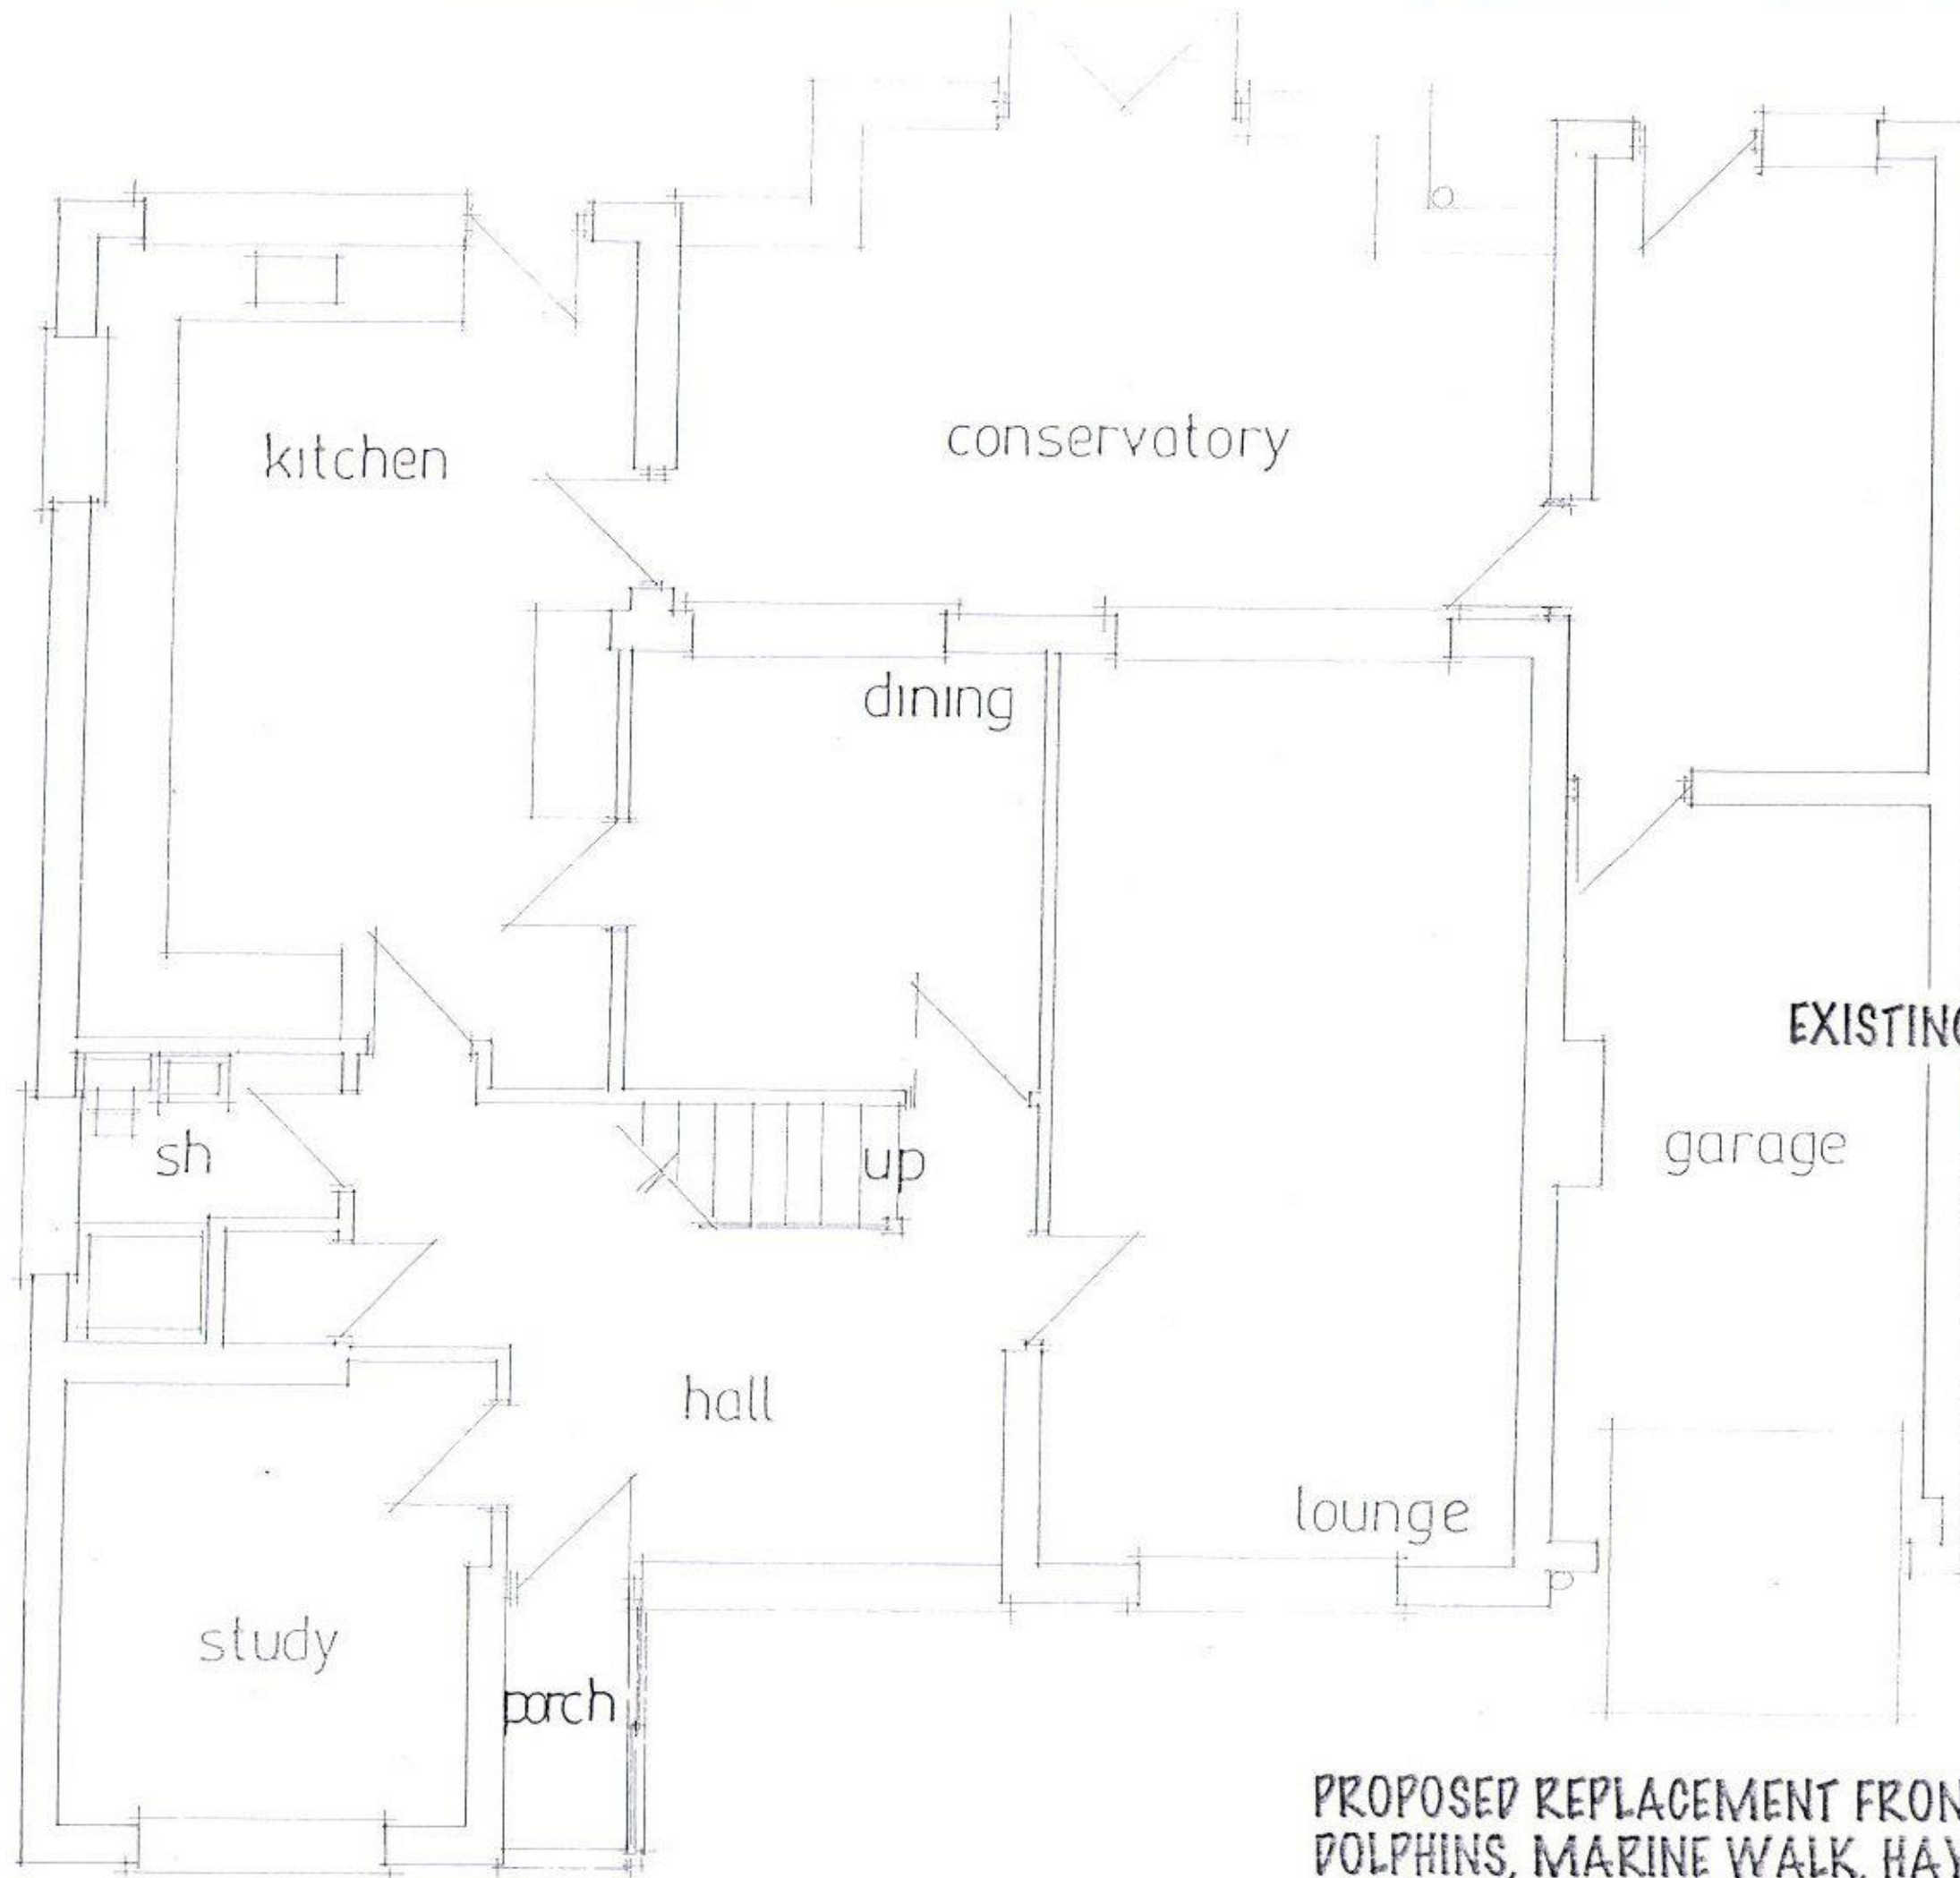

EXISTING GROUND FLOOR

garage

lounge

hall

up

sh

study

porch

kitchen

conservatory

dining

apr 16
scale 1:50

PROPOSED REPLACEMENT FRONT PORCH
DOLPHINS, MARINE WALK, HAYLING I. HANTS.
FOR MR & MRS P. JOHNS.

HAVANT BOROUGH
COUNCIL
18 APR 2015
RECEIVED