
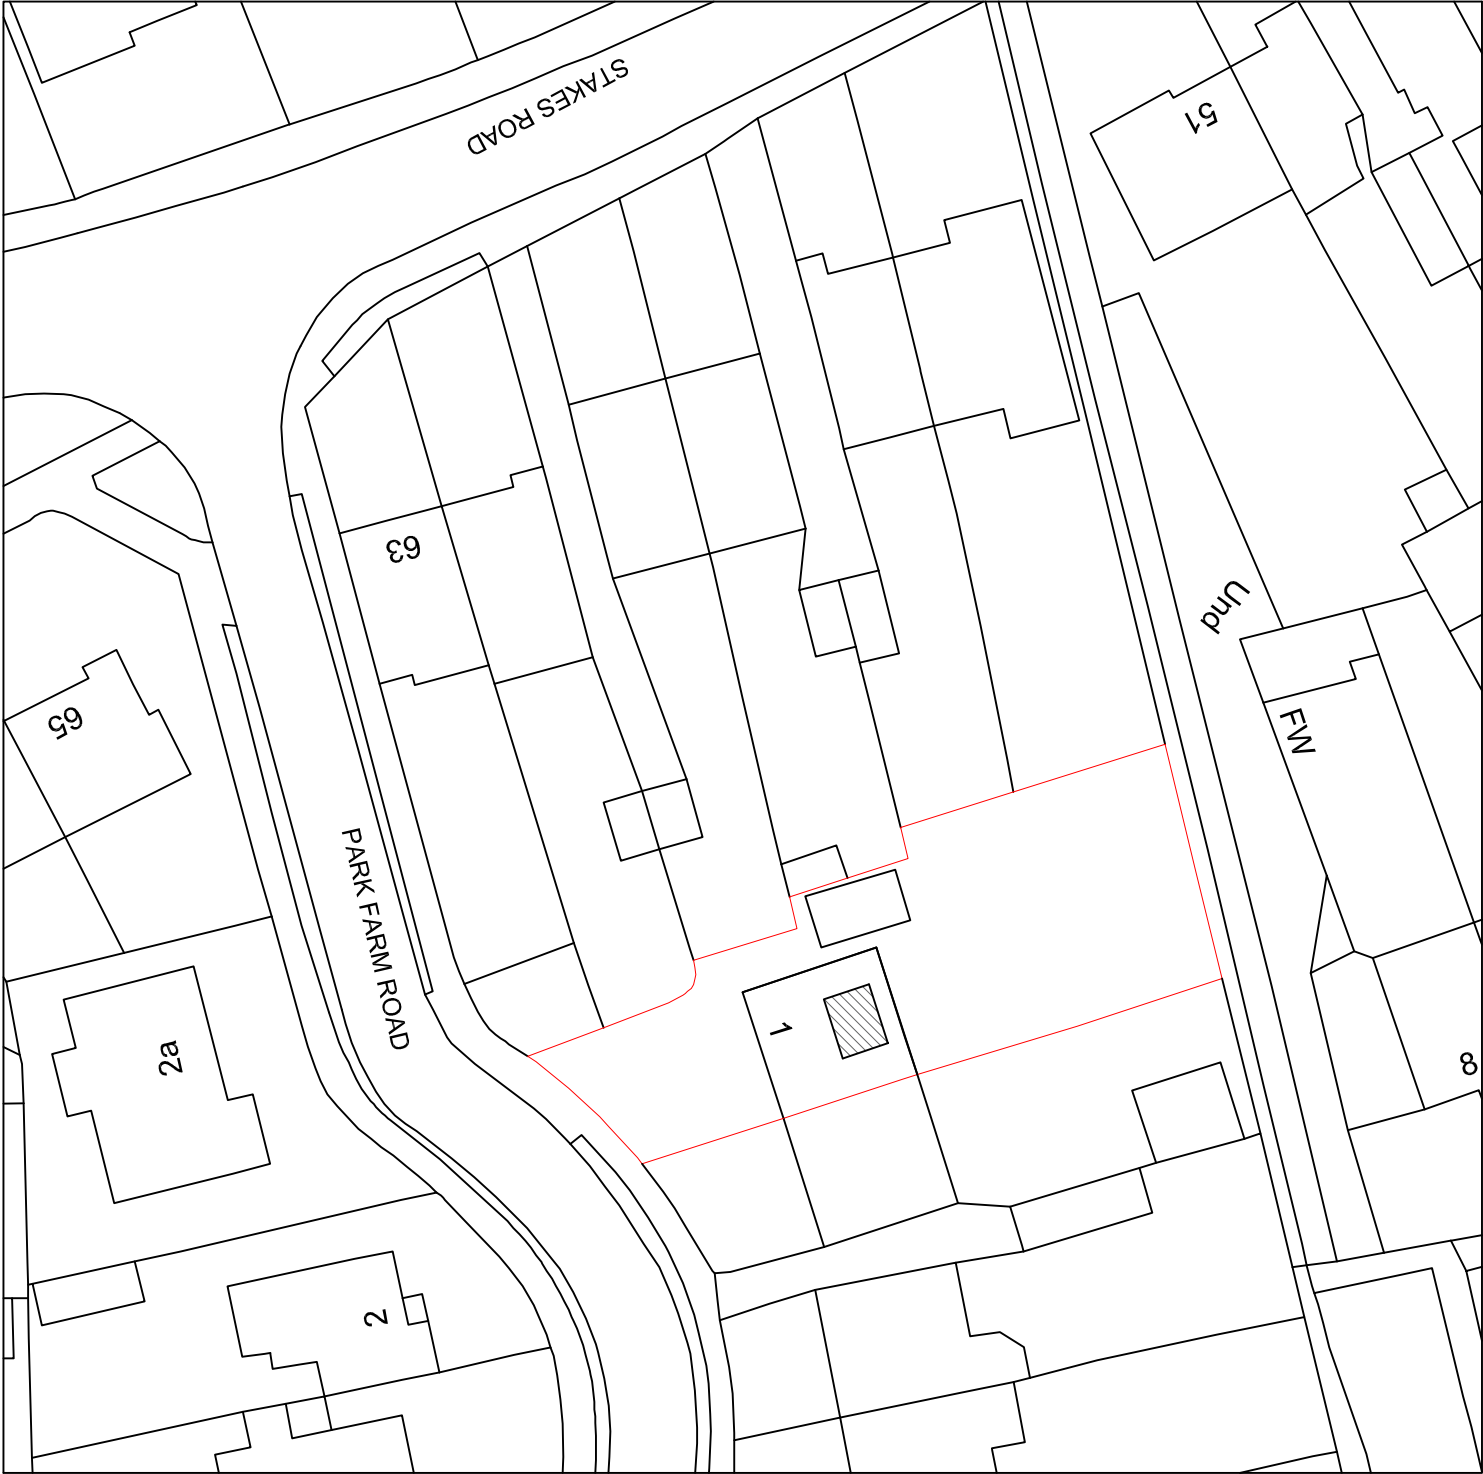
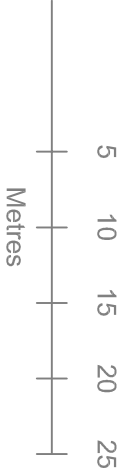


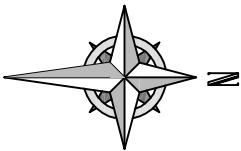

Your Home Plans Ltd
12 Bowes Hill, Rowlands Castle,
Hampshire, PO9 6BP
02392 413579
june@yourhomeplans.co.uk

1 PARK FARM ROAD
PURBROOK
WATERLOOVILLE
HAMPSHIRE
PO7 5HN

Block Plan

Project Number: 1PAR-17	Drawing No: 01
Date: 25th April 2017	
Drawn By: Your Home Plans Ltd	
Checked By: JEG	Scale: 1:500 A3