| SCHEDULE OF ACCOMMODATION | | | |
|---|---|---|---|
| UNIT | BEDS | SQM | SQFT |
| 1 | 2 | 57.1 | 614 |
| 2 | 2 | 57.1 | 614 |
| 3 | 2 | 57.1 | 614 |
| 4 | 2 | 57.1 | 614 |
| 5 | 2 | 57.1 | 614 |
| 6 | 2 | 57.1 | 614 |
| 7 | 2 | 57.1 | 614 |
| 8 | 2 | 57.1 | 614 |
| 9 | 1 | 47 | 505 |
| 10 | 1 | 40.7 | 437 |
| 11 | 2 | 51.2 | 550 |
| 12 | 2 | 57.1 | 614 |
| 13 | 2 | 57.1 | 614 |
| 14 | 2 | 57.1 | 614 |
| 15 | 2 | 57.1 | 614 |
| 16 | 2 | 57.1 | 614 |
| 17 | 2 | 57.1 | 614 |
| 18 | 2 | 57.1 | 614 |
| 19 | 2 | 57.1 | 614 |
| 20 | 1 | 47 | 505 |
| 21 | 1 | 40.7 | 437 |
| 22 | 2 | 51.2 | 550 |
| 23 | 2 | 57.1 | 614 |
| 24 | 2 | 57.1 | 614 |
| 25 | 2 | 57.1 | 614 |
| 26 | 1 | 41.4 | 445 |
| 27 | 2 | 57.1 | 614 |
| 28 | 2 | 57.1 | 614 |
| 29 | 2 | 57.1 | 614 |
| 30 | 2 | 57.1 | 614 |
| 31 | 1 | 46.9 | 504 |
| TOTAL AREA | | 1680 | 18076 |
| GROSS INTERNAL AREA | | 2192.7 | 23593 |

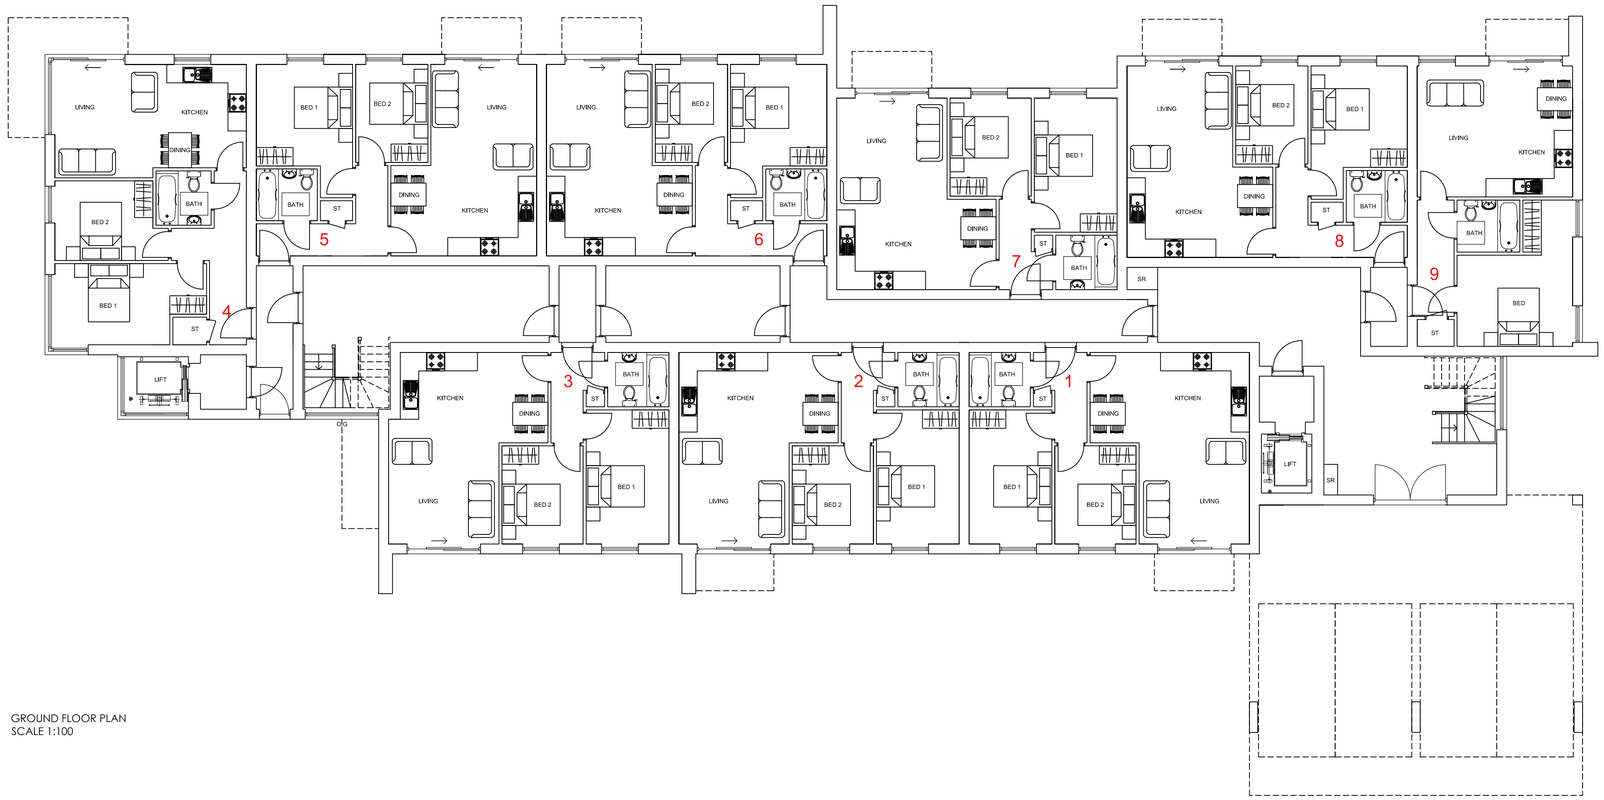


GROUND FLOOR PLAN
SCALE 1:100

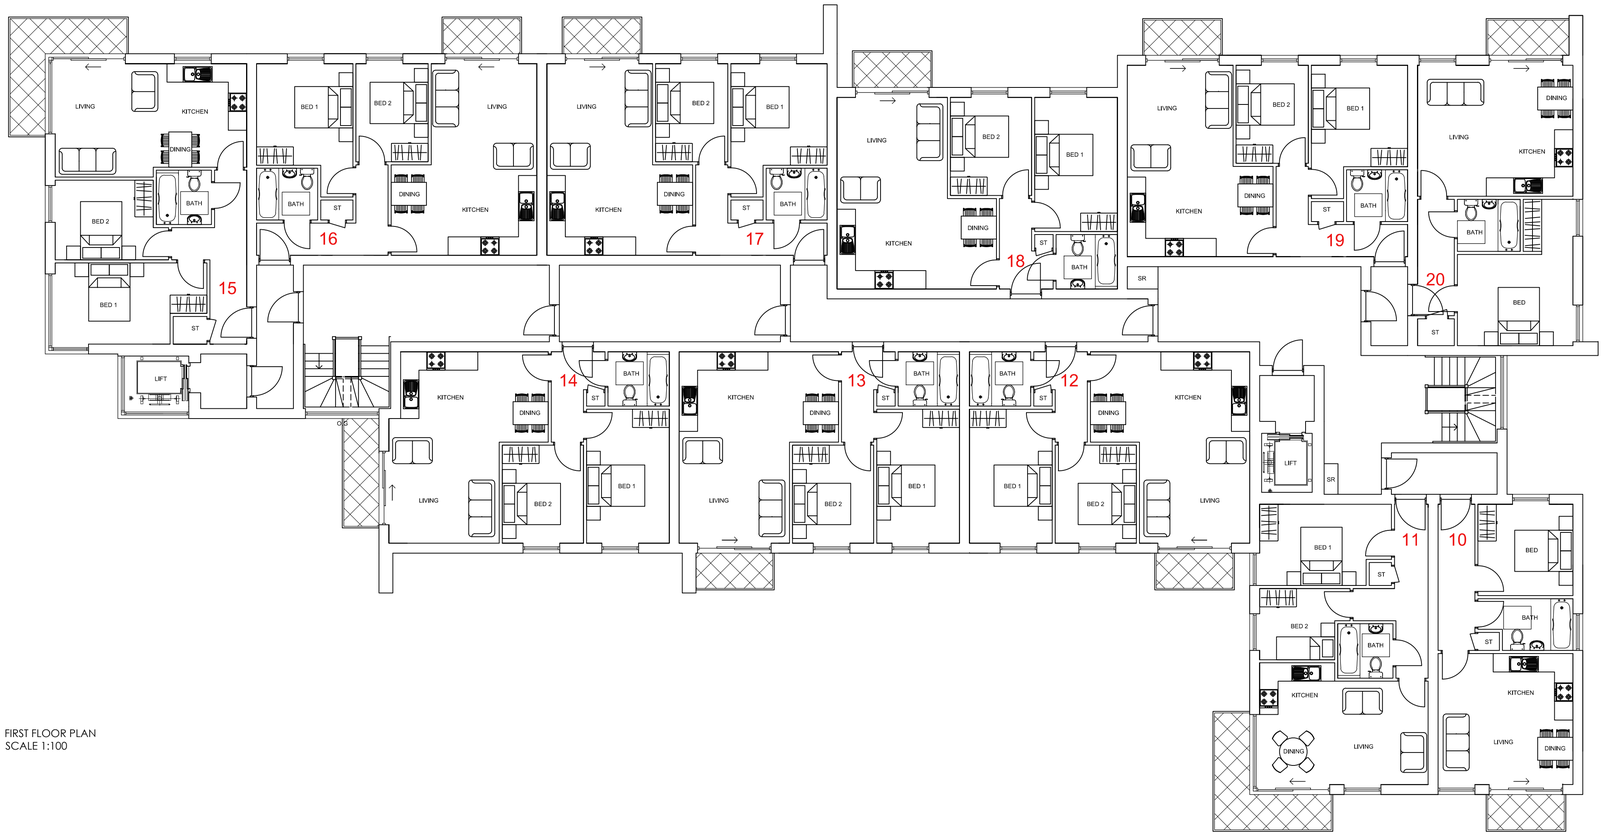


FIRST FLOOR PLAN
SCALE 1:100

10m @ 1:100

## NOTES

1 The contents of this drawing are copyright.

2 Do not scale. Figured dimensions only to be used.

3 Contractors must verify all dimensions and report any discrepancies before putting work in hand or making any shop drawings.

4 All flat roofs to be fitted with a man safe system.

5 Please note a domestic sprinkler system maybe required

6 Fixed shut fire safety glass windows may be required where windows are in close proximity to boundaries (subject to building regulations)

## LEGEND

| No. | Revision. | date | by |
|---|---|---|---|
| C. | Units 9, 10, 11 & 20 amended. | 04.04.17 | JA |
| B. | Schedule of accommodation amended. | 10.03.17 | WD |
| A. | Unit 14 living room window relocated to prevent overlooking. | 07.03.17 | WD |

PROPOSED DEVELOPMENT
THE CURLEW, PETERSFIELD ROAD
HAVANT
HAMPSHIRE
PO9 2HU

FLOOR PLANS
1 OF 2

| | |
|---|---|
| scale AS SHOWN @ A1 | checked // |
| date FEBRUARY 2017 | drawn WD |

FB 5728 / 101

A. B. C.


ARC Architecture ltd.

Chapel Studios, 14 Purewell,
Christchurch, Dorset, BH23 1EP

Tel: +44 (0 )1202 479919
E-mail: enquiries@andersrobertscheer.co.uk
Web: www.andersrobertscheer.co.uk