



THE PROPERTY OWNERS ARE TO ENSURE THAT ALL CONSTRUCTION OF THE PARTY WALL ACTS ARE COMPLETED IN ACCORDANCE WITH THE ADVICE CAN BE OBTAINED FROM THE SURVEYOR

EXISTING LINTELS AND FOUNDATIONS TO BE REINFORCED AND REINFORCED FOR APPROVAL AS REQUIRED NORMALLY AT THE START OF WORKS WHEN DRAINAGE RUNS ARE CHECKED

CONTRACTOR IS TO CONFIRM THAT ALL NECESSARY LOCAL AUTHORITY APPROVALS HAVE BEEN OBTAINED BEFORE COMMENCING WORKS COMMENCEMENT OF ANY WORKS PRIOR TO THIS IS ENTIRELY AT THE CONTRACTOR'S RISK AND WITHOUT THE SURVEYOR'S APPROVAL MAY INVALIDATE THEIR LIABILITY

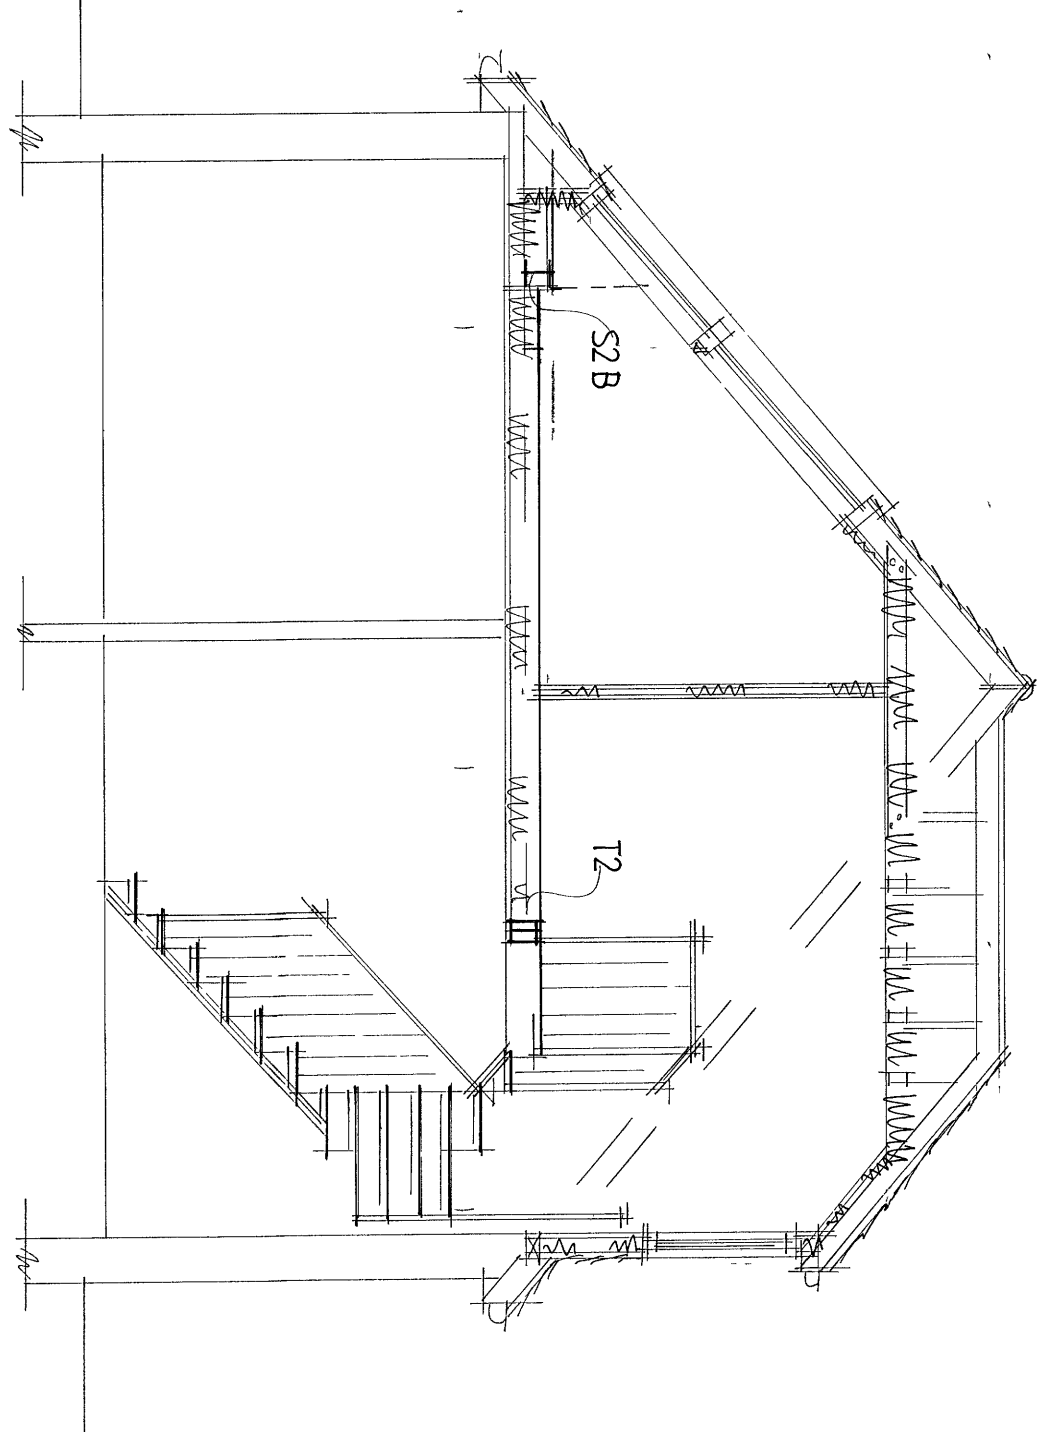

SECTION A A

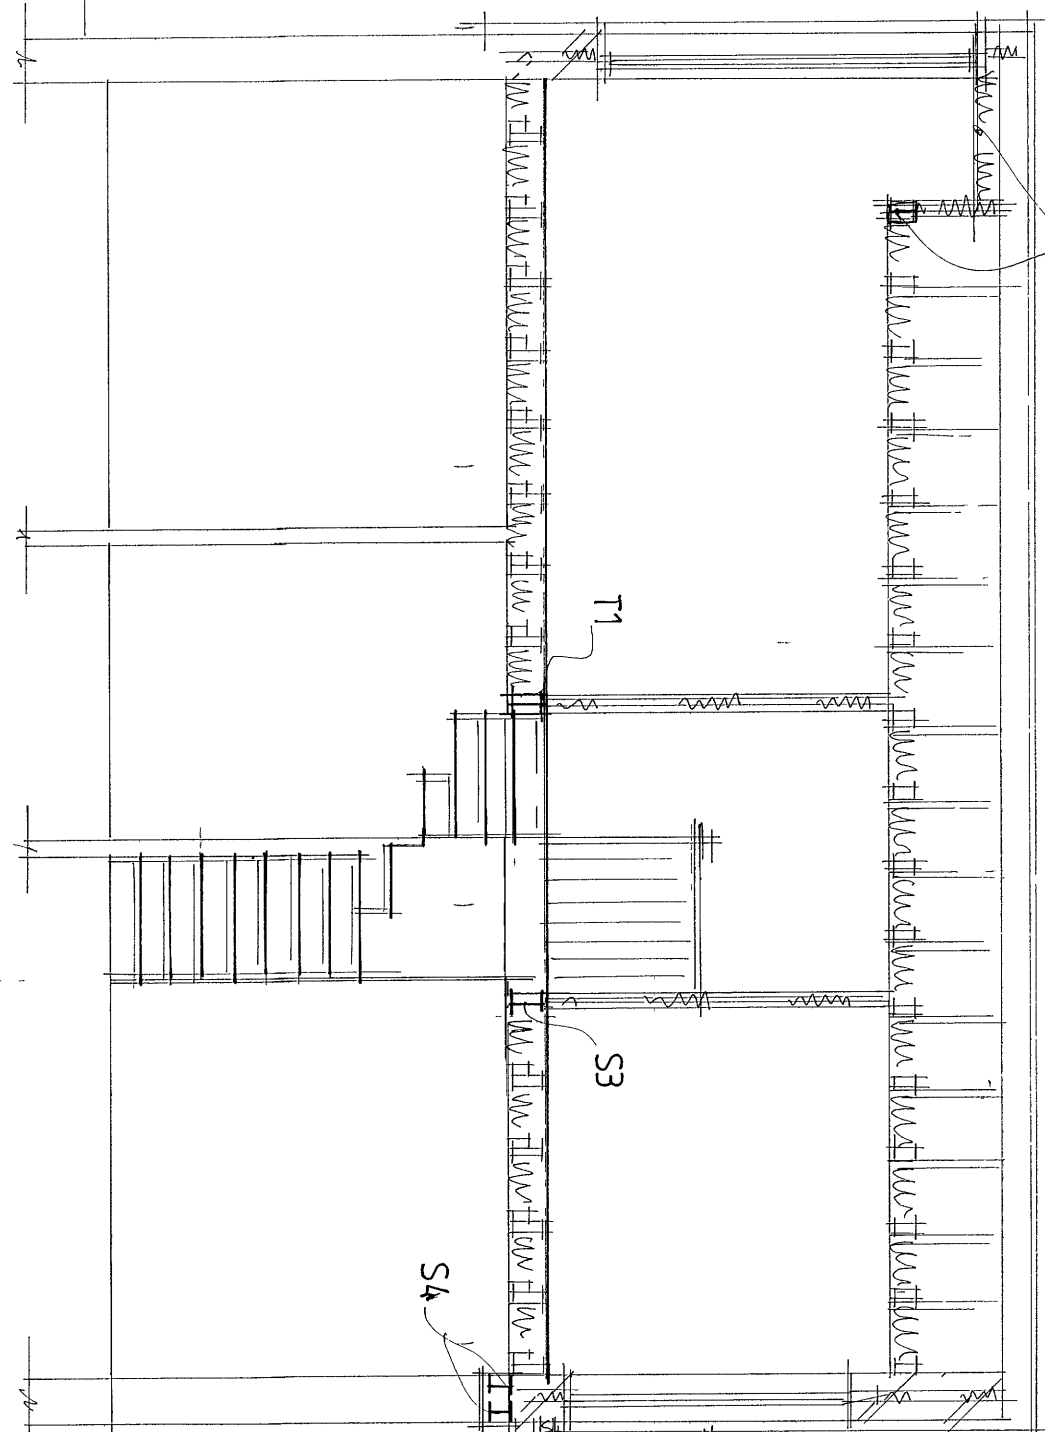

SECTION B B

