



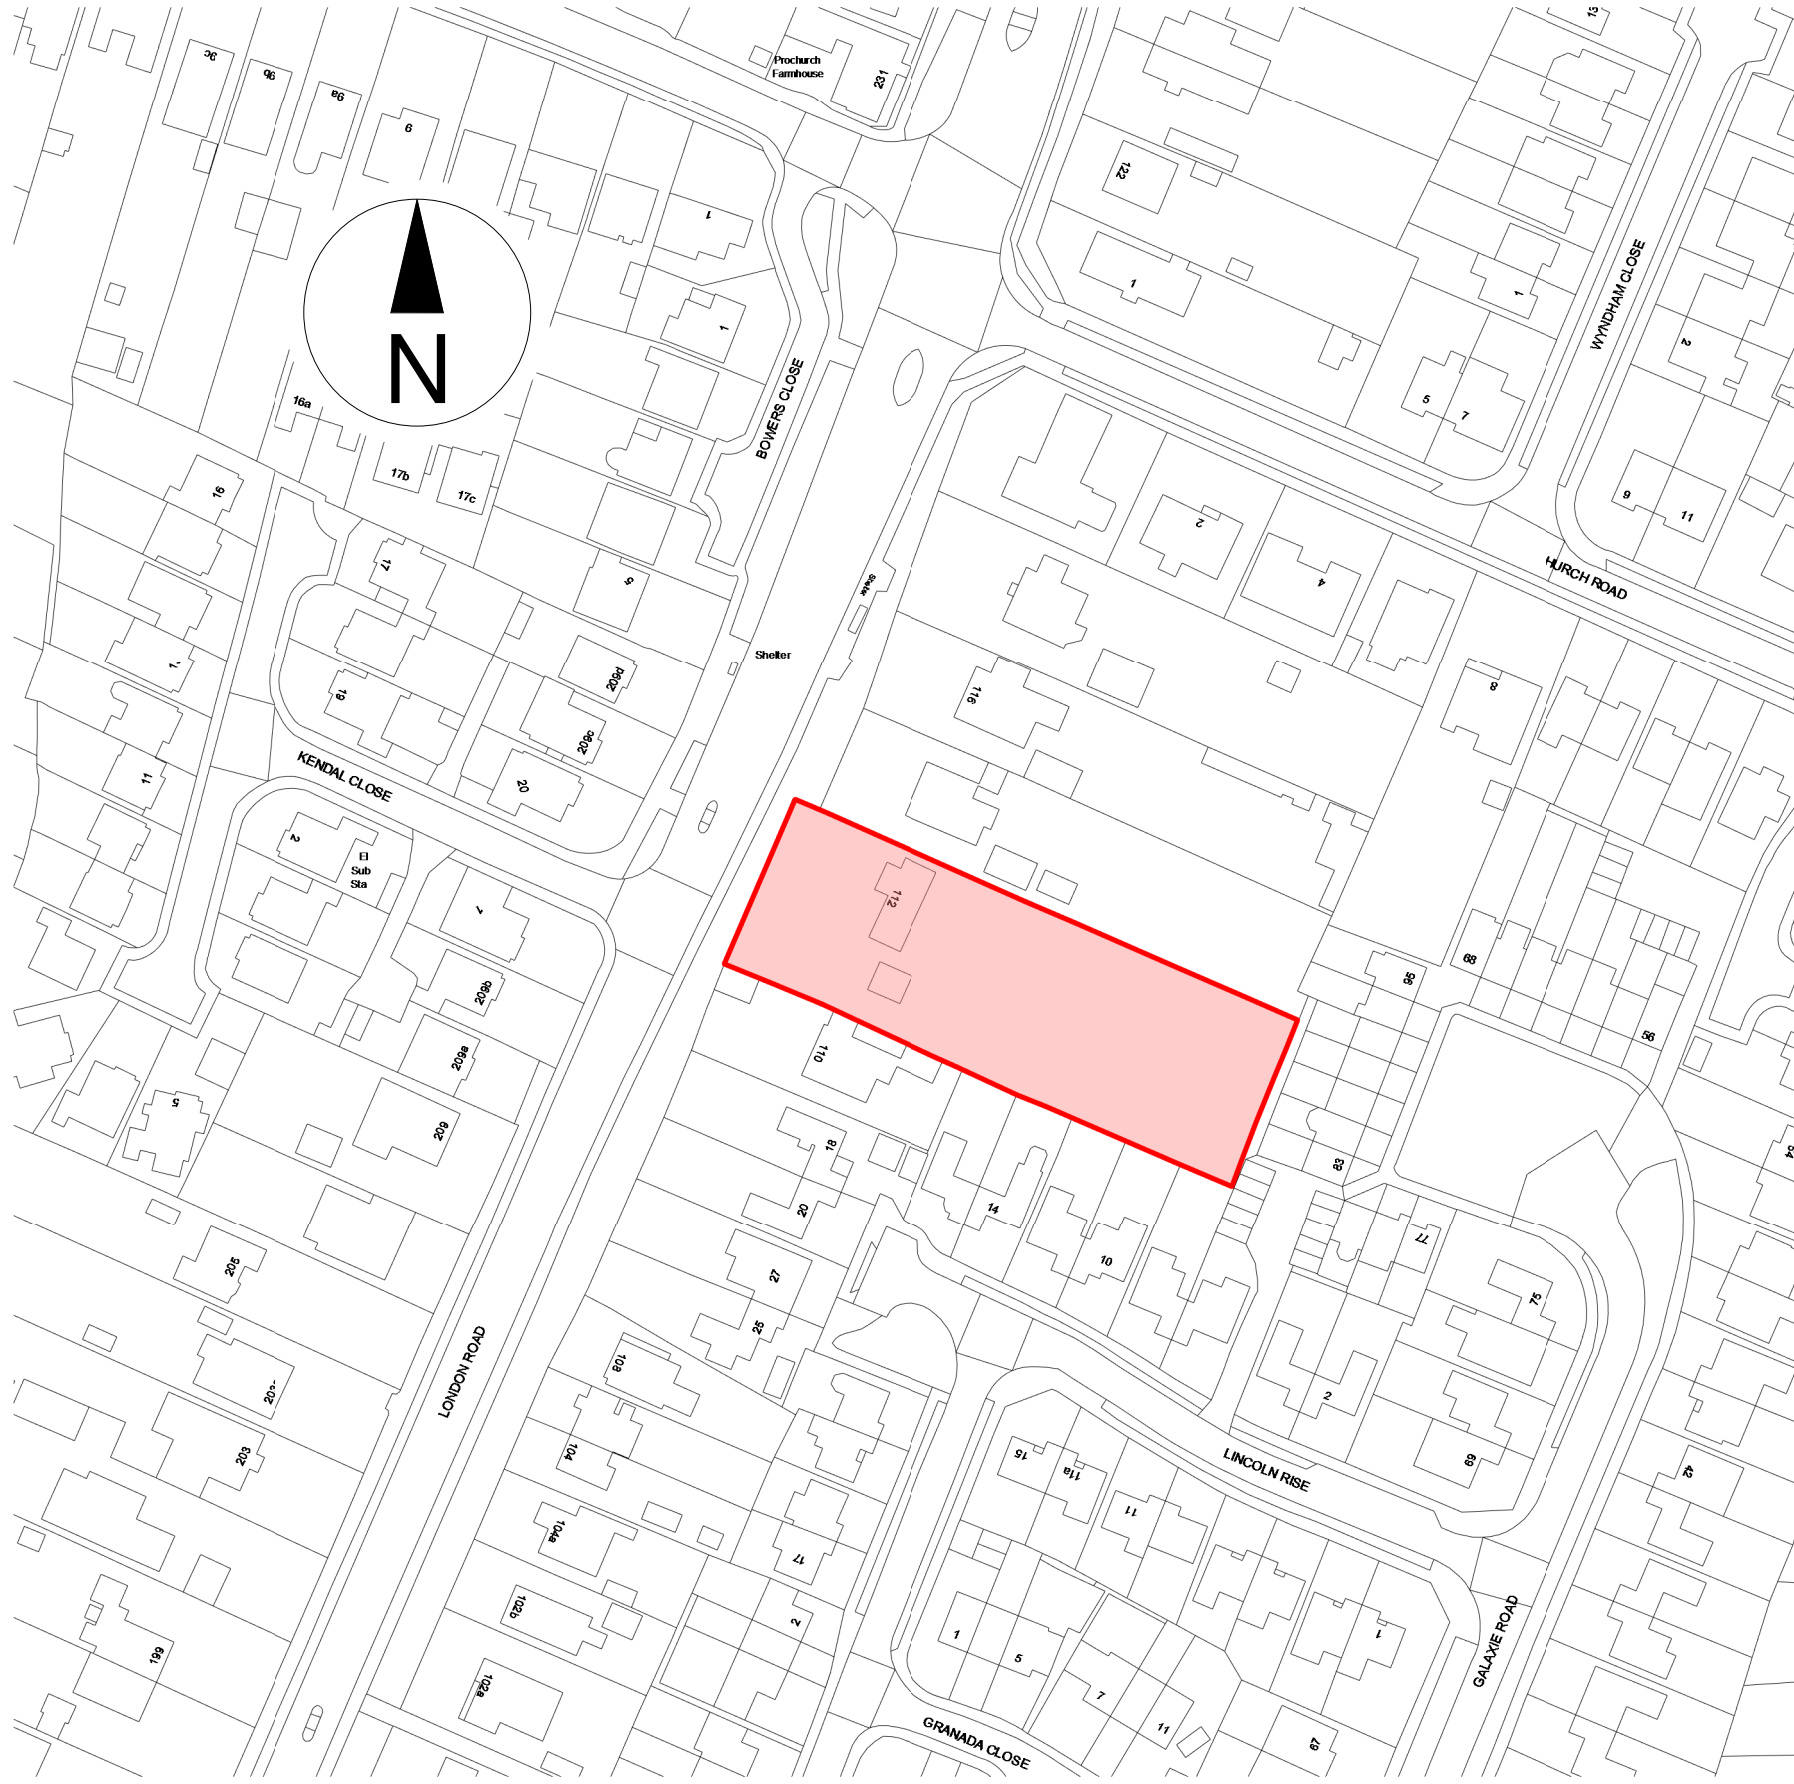

LOCATION PLAN
Scale 1:1250

Ordnance Survey Licence No. 100031961

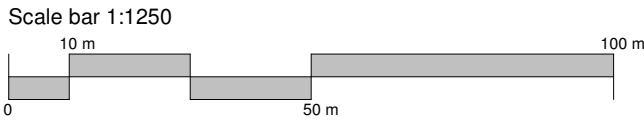

Client: Style Front London Ltd		Project: 112 London Road, Cowplain, PO8 8HB	
 STYLE FRONT .CO.UK Design & build Style Front (London) Ltd Chester House Fulham Green 81-83 Fulham High Street London, SW6 3JA T: +44 (0)20 371 39300 E: info@stylefront.co.uk W: www.stylefront.co.uk © 2017 - The contents of this drawing and the designs depicted are the exclusive copyright of Style Front London Ltd		Drawing Title: Location Plan	
		Drawing No: ST-EX-01	
		Rev:	Date: 10-01-2017
		Project No: 112LR	Scale: 1 : 1250 @ A1



Style Front (London) Ltd
Chester House
Fulham Green
81-83 Fulham High Street
London, SW6 3JA

T: +44 (0)20 37139300
E: info@stylefront.co.uk
W: www.stylefront.co.uk

© 2017 - The contents of this drawing and the designs depicted are the exclusive copyright of Style Front London Ltd