


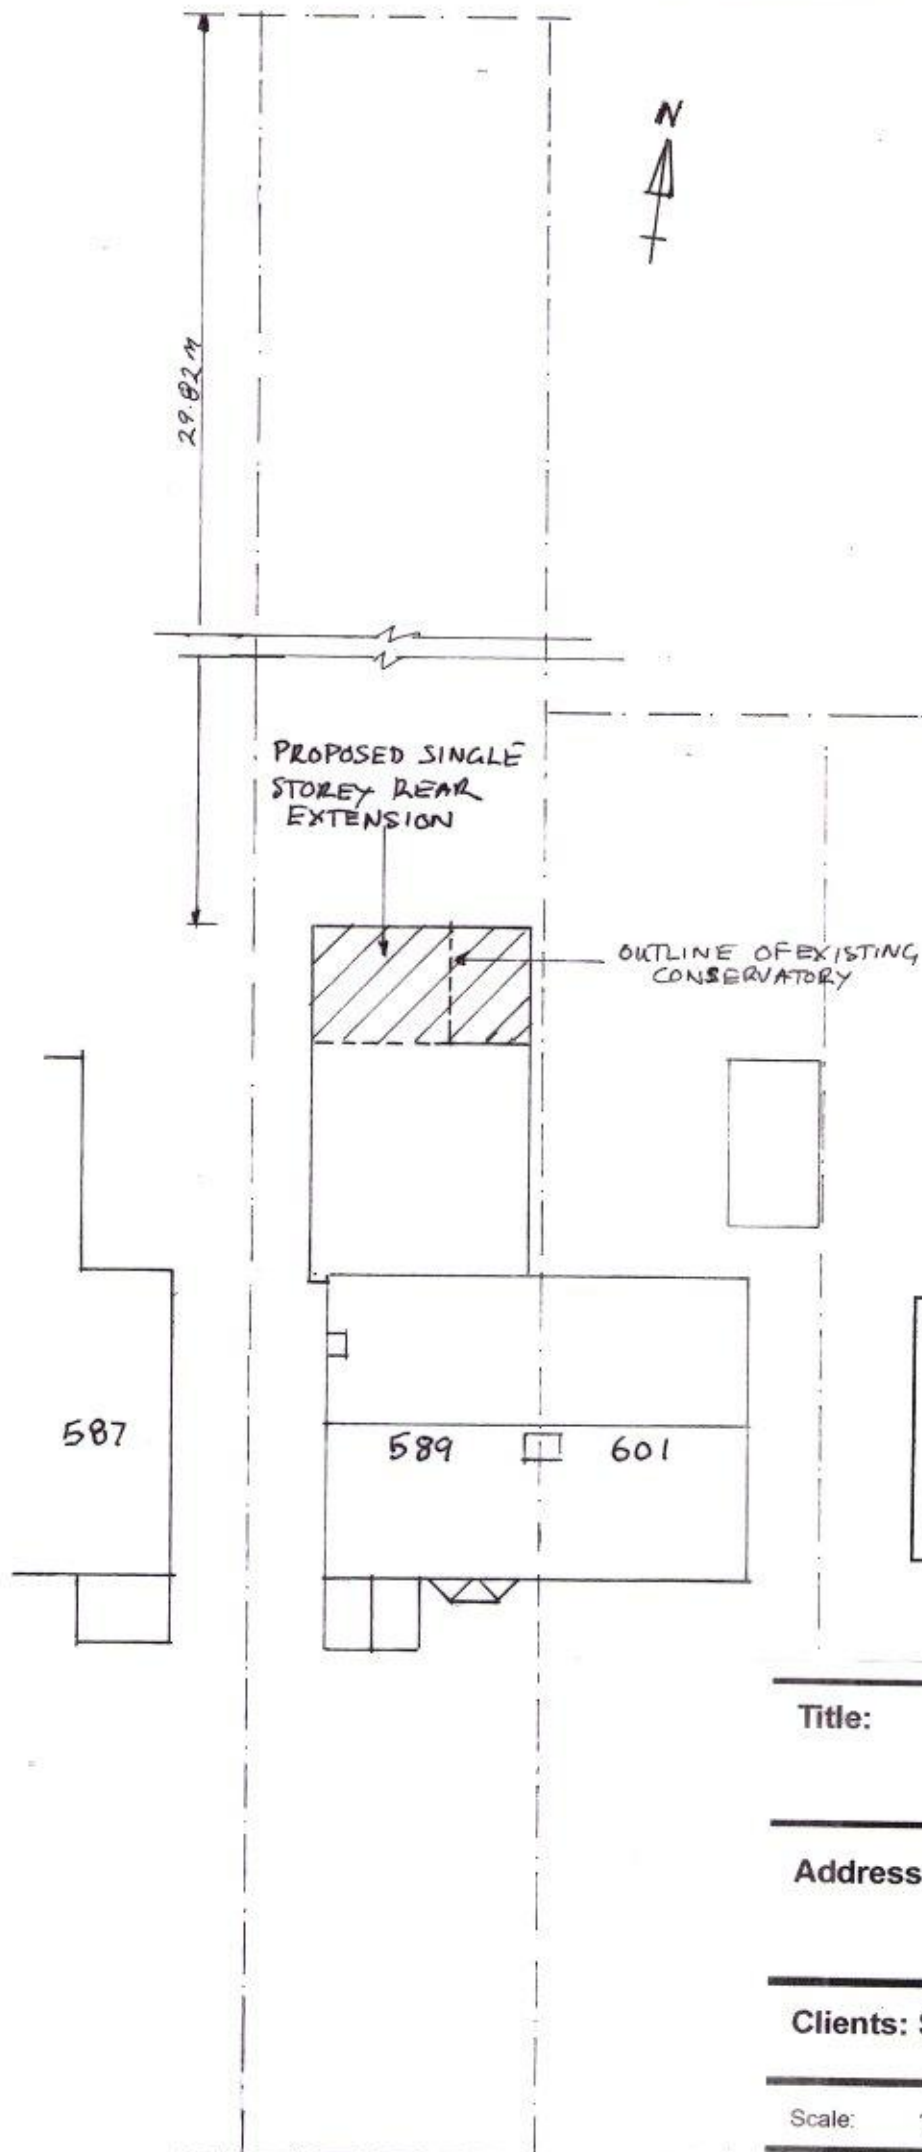

HAVANT BOROUGH
COUNCIL

05 OCT 2016

RECEIVED

Title: PROPOSED SINGLE STOREY
REAR EXTENSION
(Block Plan)

Address: 589 SOUTHLEIGH ROAD
EMSWORTH
HANTS PO10 7TE

Clients: Simon Marriott & Sonia Rasbery
Tele: 01243 430053

Scale: 1 : 200

Date: 03/10/2016