


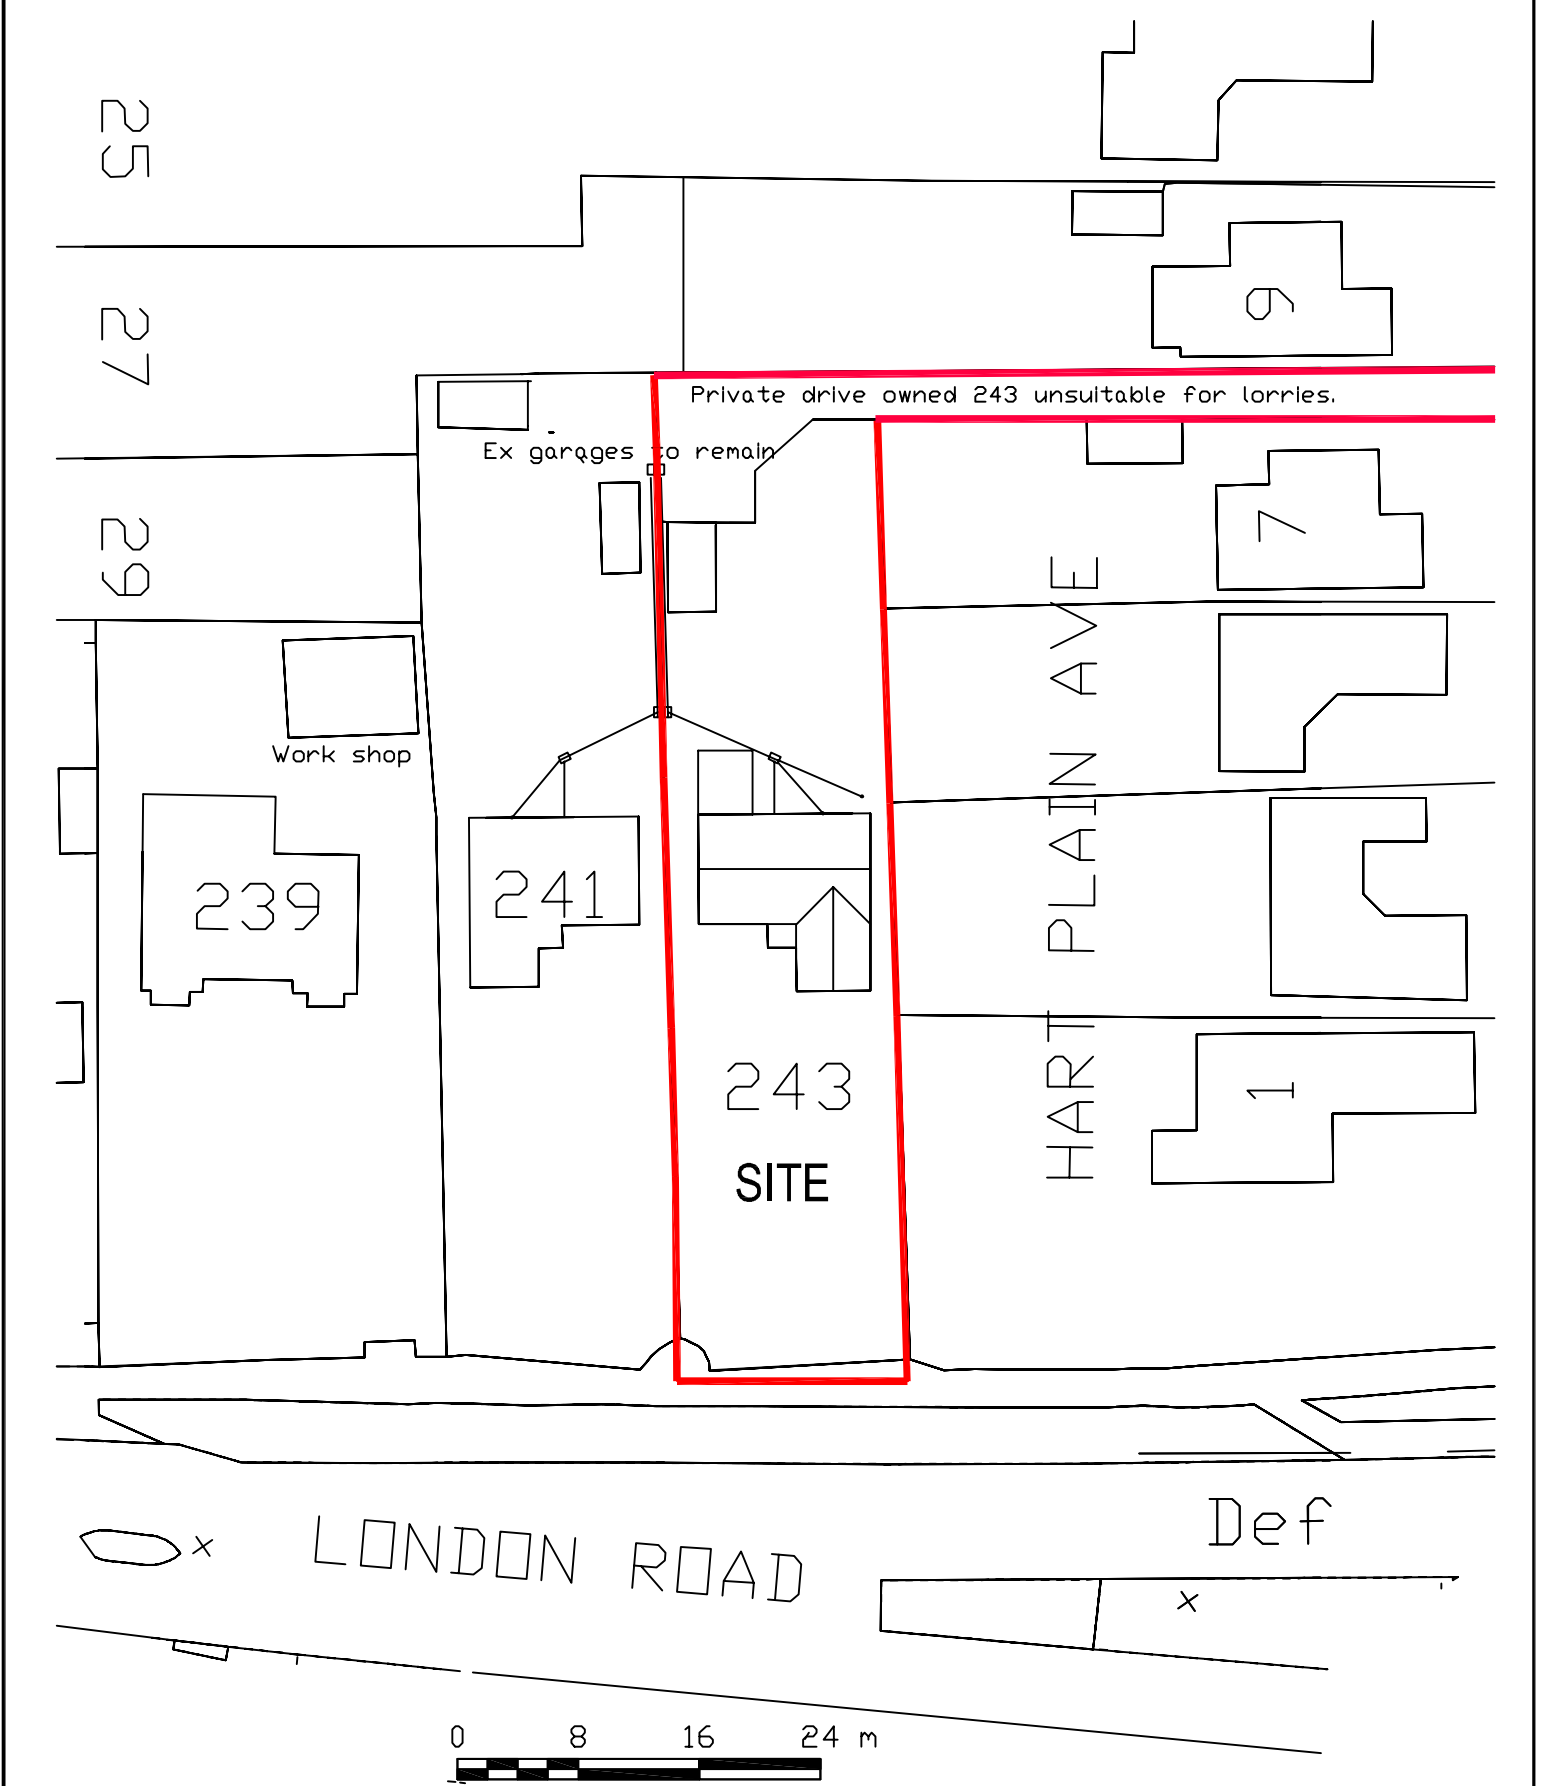

Notes

For the direction of North please refer to Location Plan Drawing No 1
Application site shown includes right of way to rear also in ownership of 243

A4

Address: 243 LONDON RD, Waterlooville, PO8 8DD	Detail: BLOCK PLAN	Scale: 1/500
Title: EXTENSIONS	Drg No: 02	Rev: E