




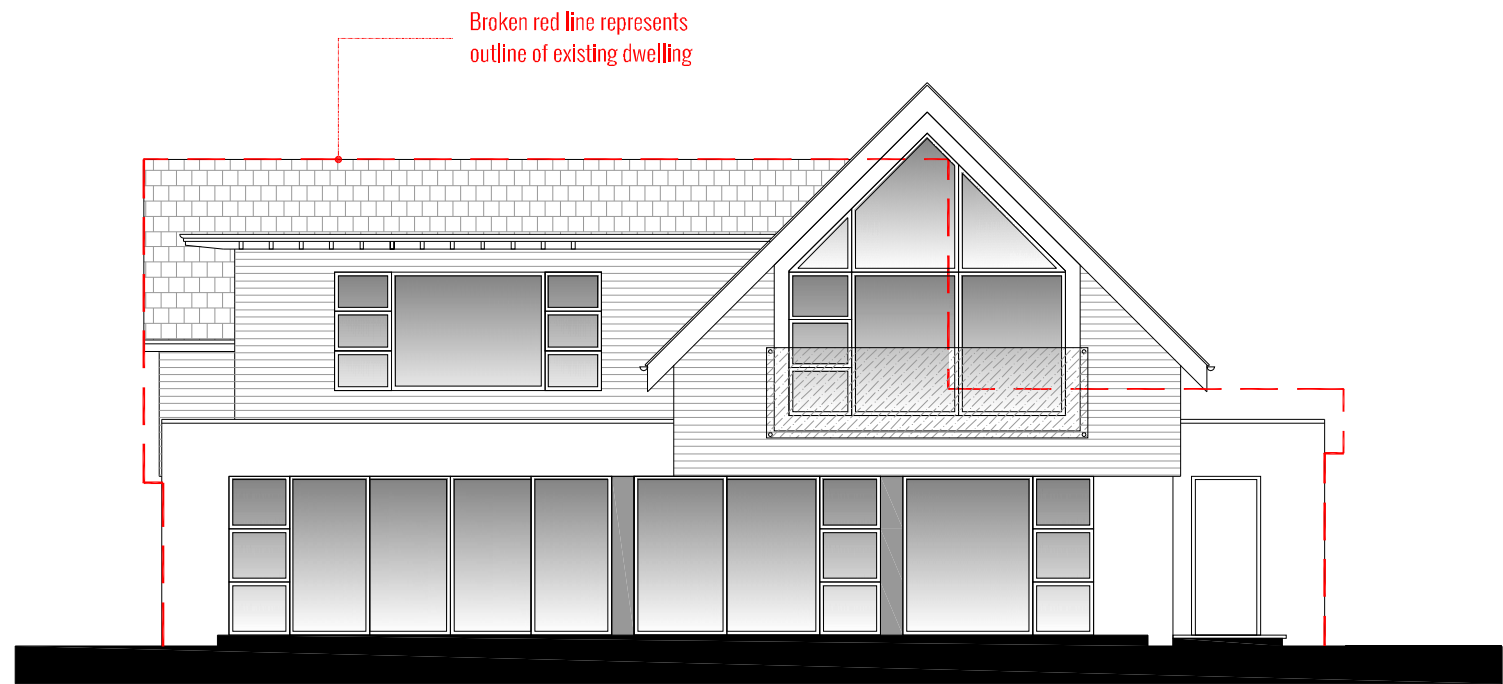


North West Elevation | Proposed

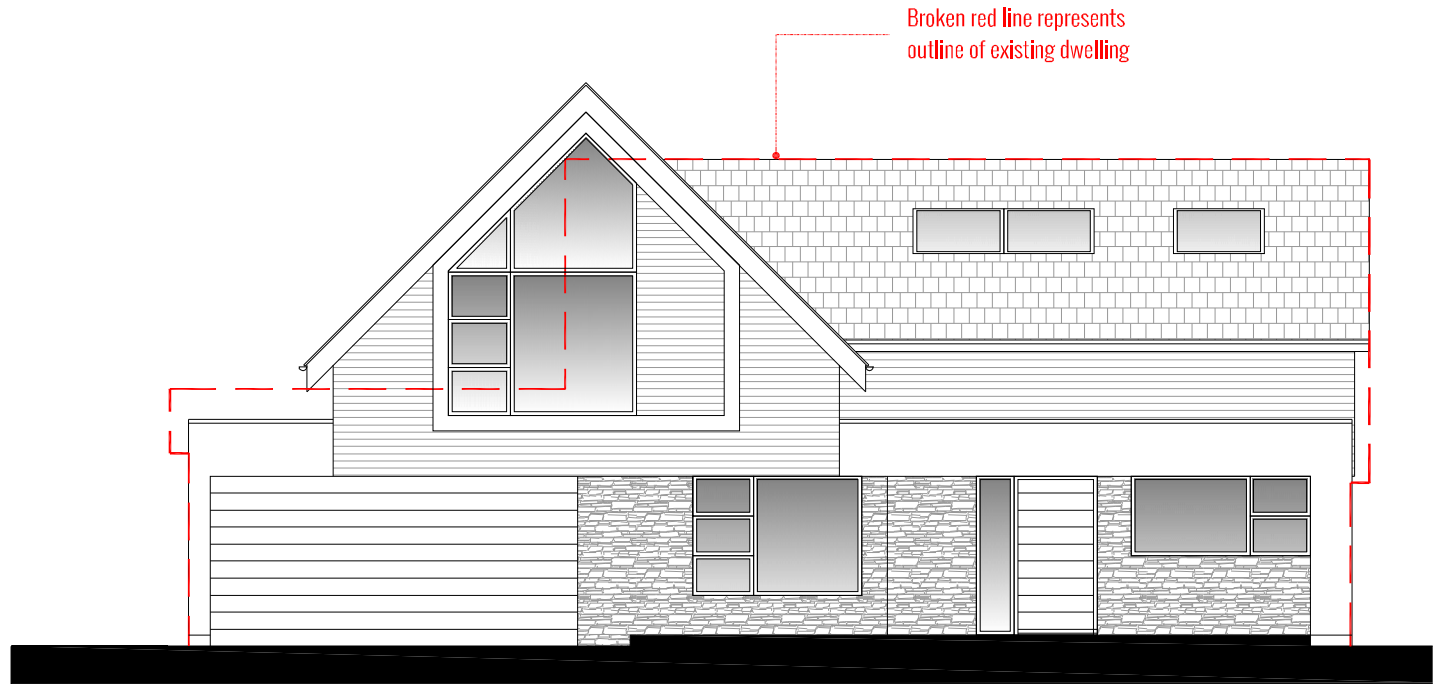

South East Elevation | Proposed

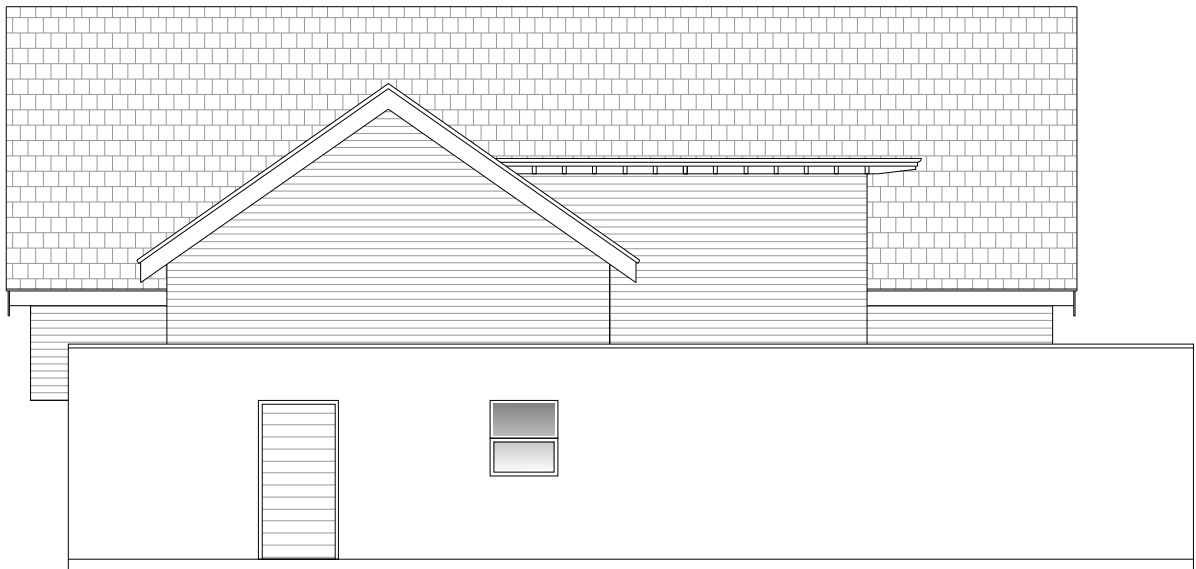

North East Elevation | Proposed

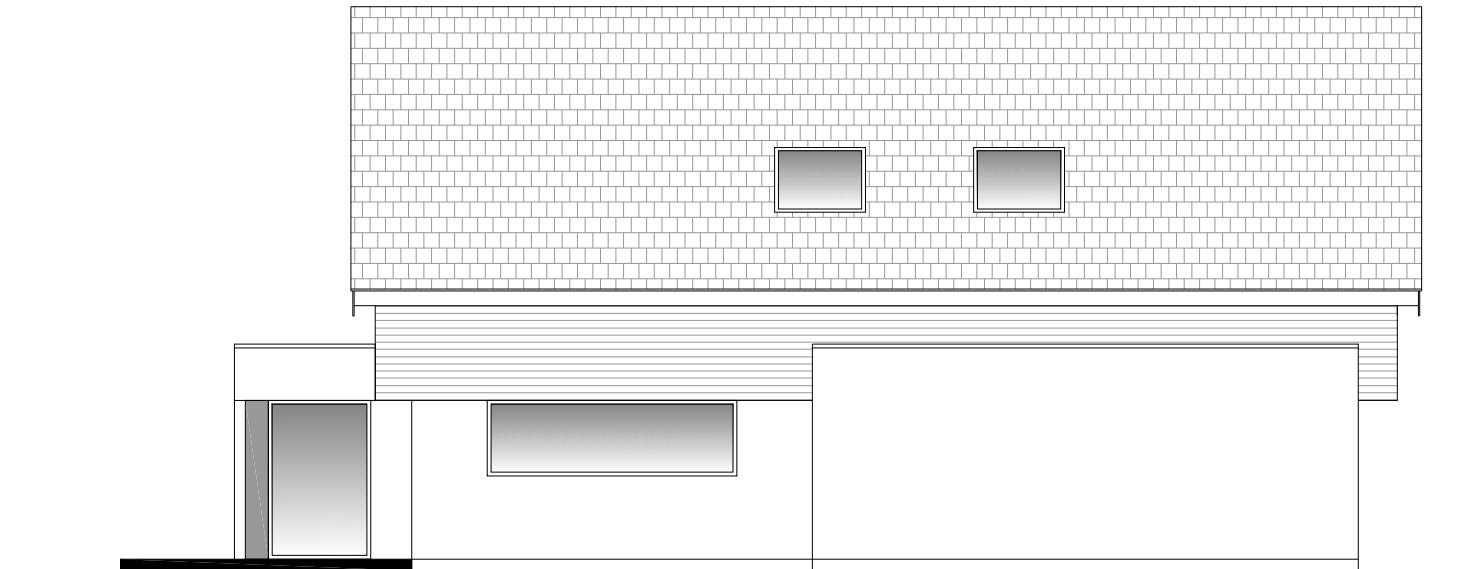

South West Elevation | Proposed