


Notes

- 1. THIS DRAWING IS COPYRIGHT & MUST NOT BE DISCLOSED TO THIRD PARTIES WITHOUT OUR PERMISSION.
- 2. SCALED DIMENSIONS ARE NOT TO BE USED FOR CONSTRUCTION.

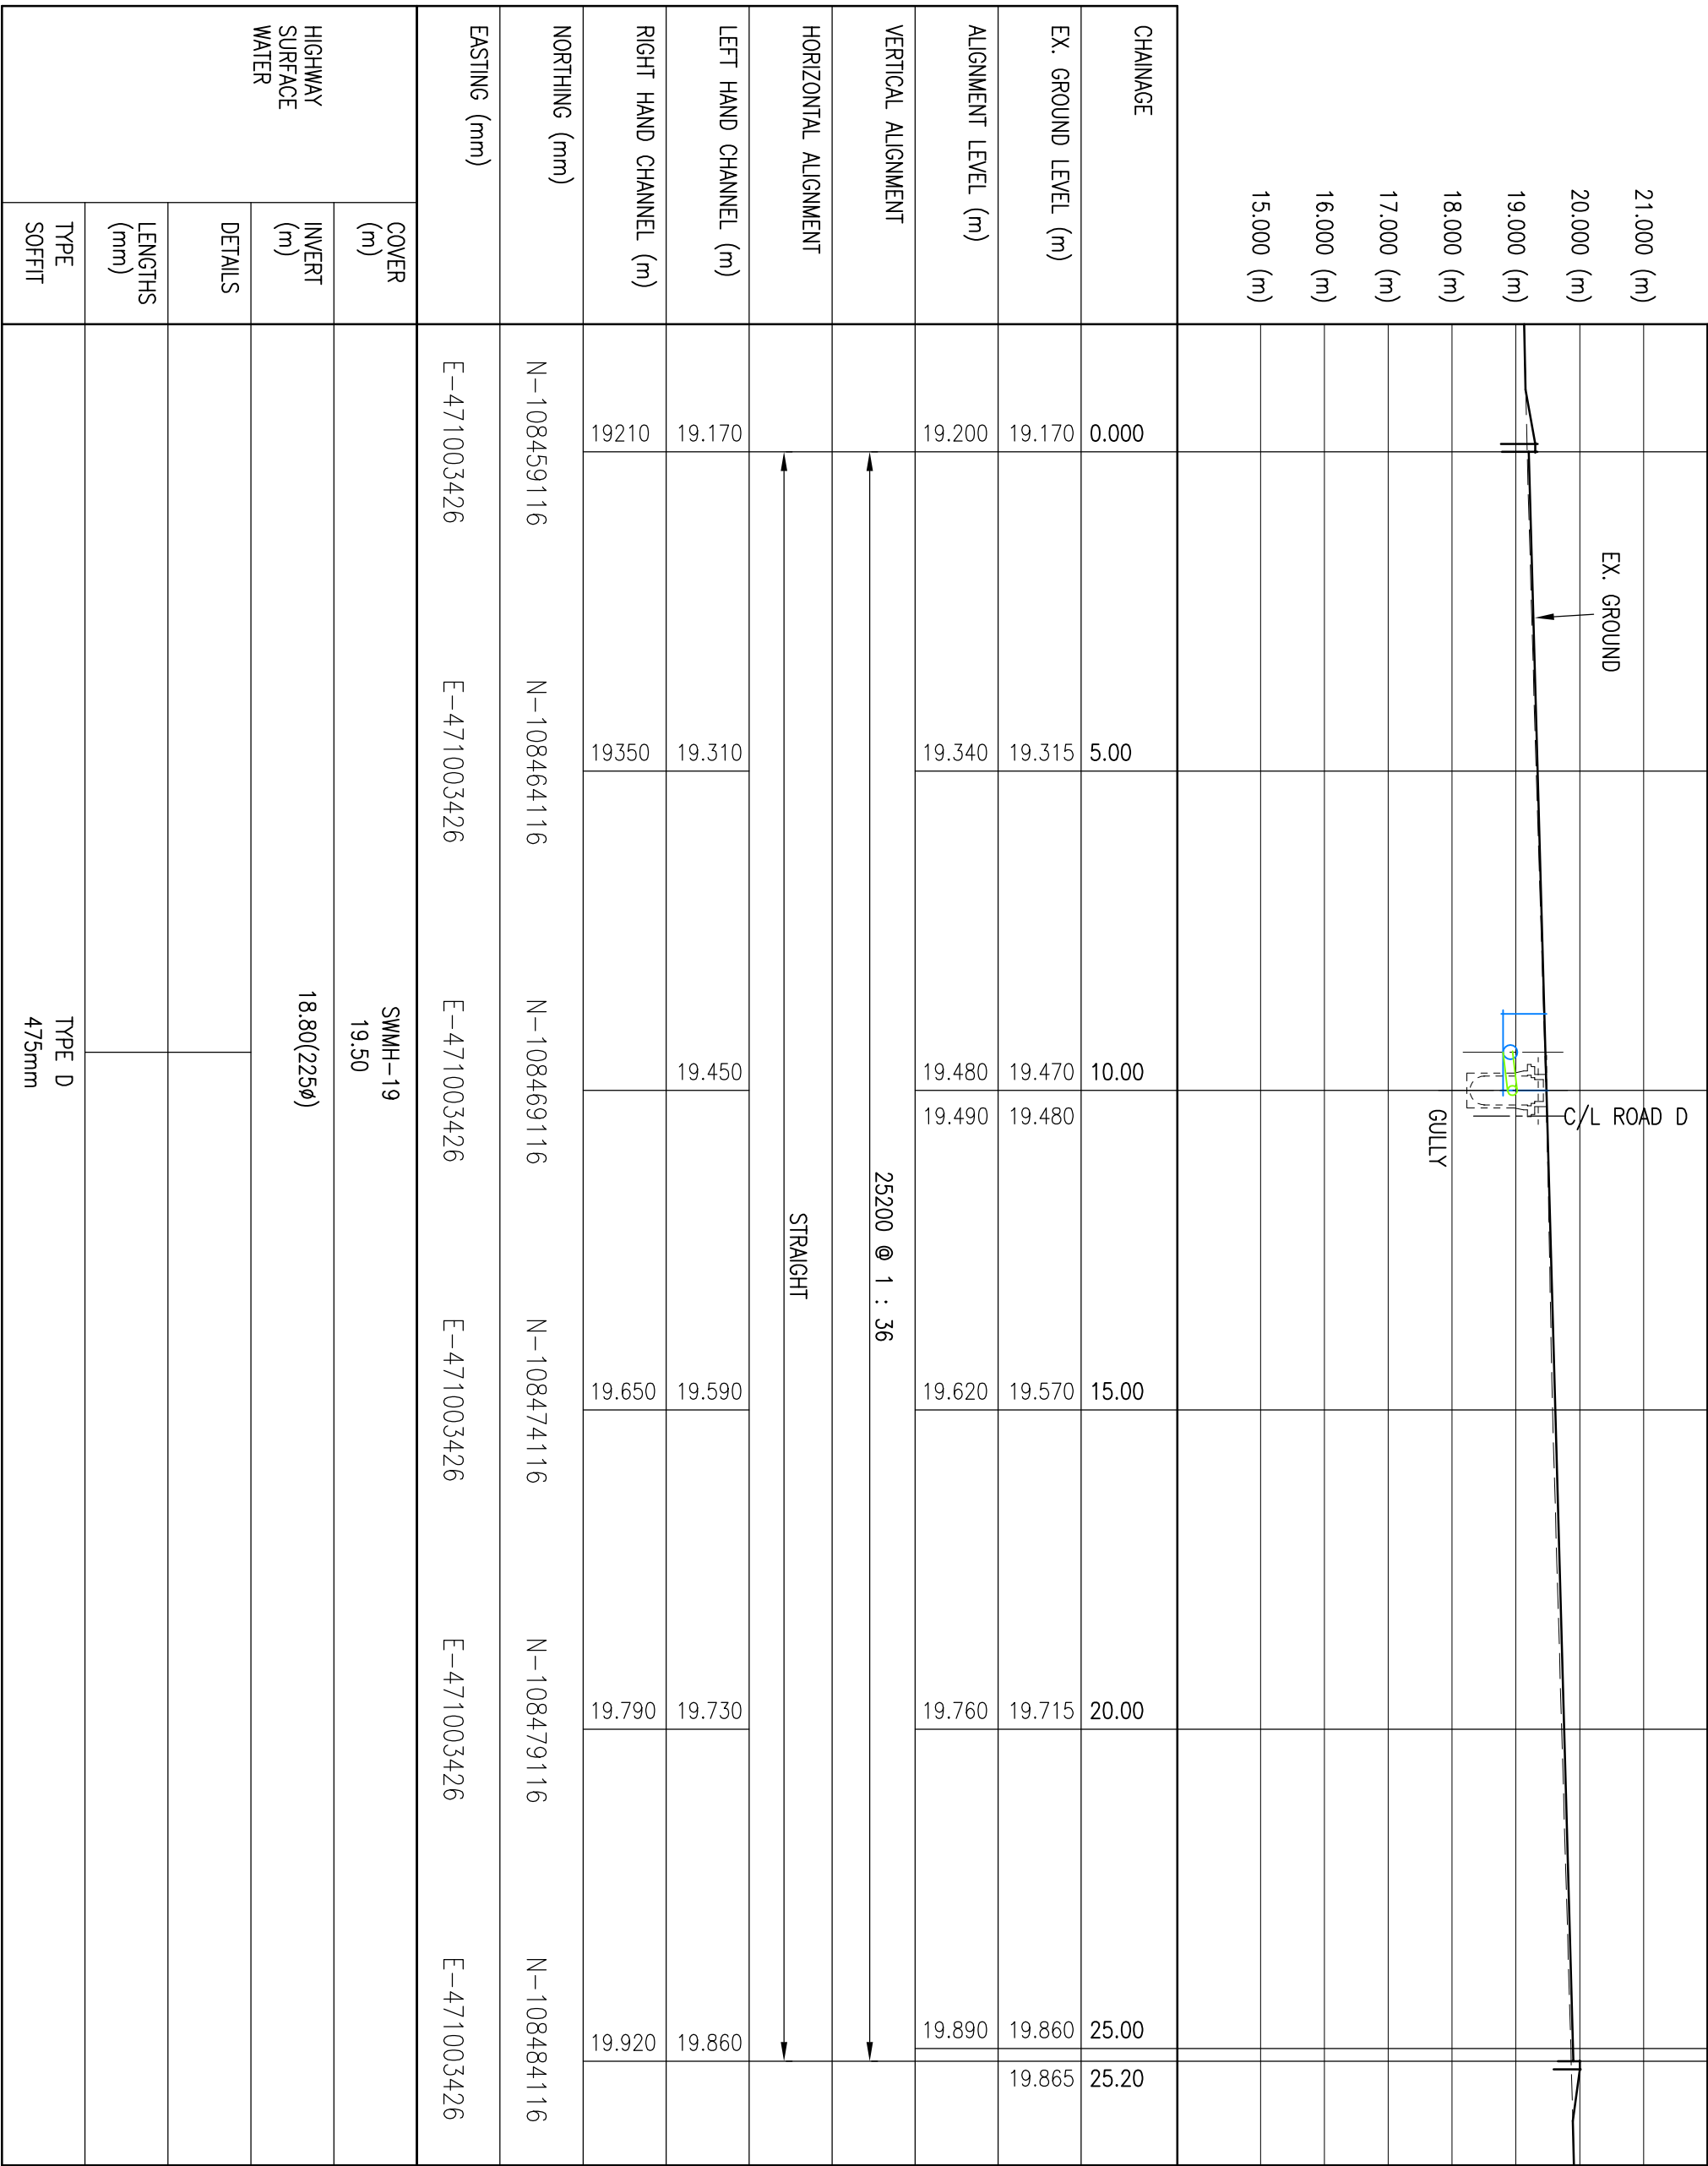

ROAD E – LONG SECTION

(HORIZONTAL SCALE 1:100 – VERTICAL SCALE 1:100)

P1	02.12.16	MRP	PRELIMINARY FOR INFORMATION
rev.	date	dm	description

KINGSCLERE AVENUE
LEIGH ROAD
HAVANT

HOUSING DEVELOPMENT

LONG SECTIONS
ROAD E

PRELIMINARY - NOT TO BE
USED FOR CONSTRUCTION


RJWatkinson

Consulting Civil and Structural Engineers

12 High Street, Lymhurst,
Hampshire SO43 7BD
t: 023 80228 3794
e: rjwptris@rjwatkinson.co.uk
www.rjwatkinson.co.uk

Drawn	Date	Scale	Size
MRP	NOV 2016	AS SHOWN	A1

Drawing No.	Revision
20496-241	P1

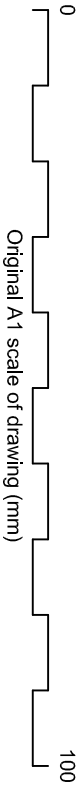

Original A1 scale of drawing (mm)