
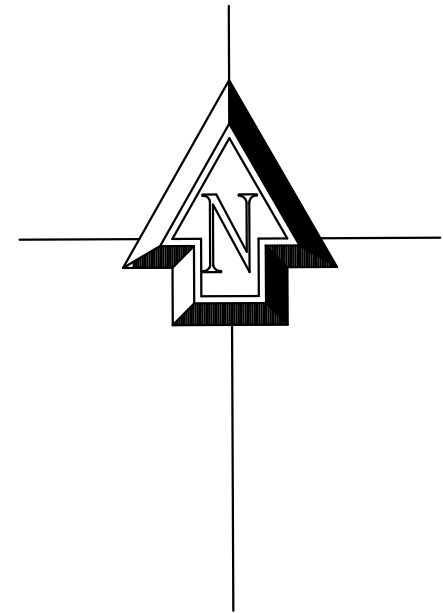


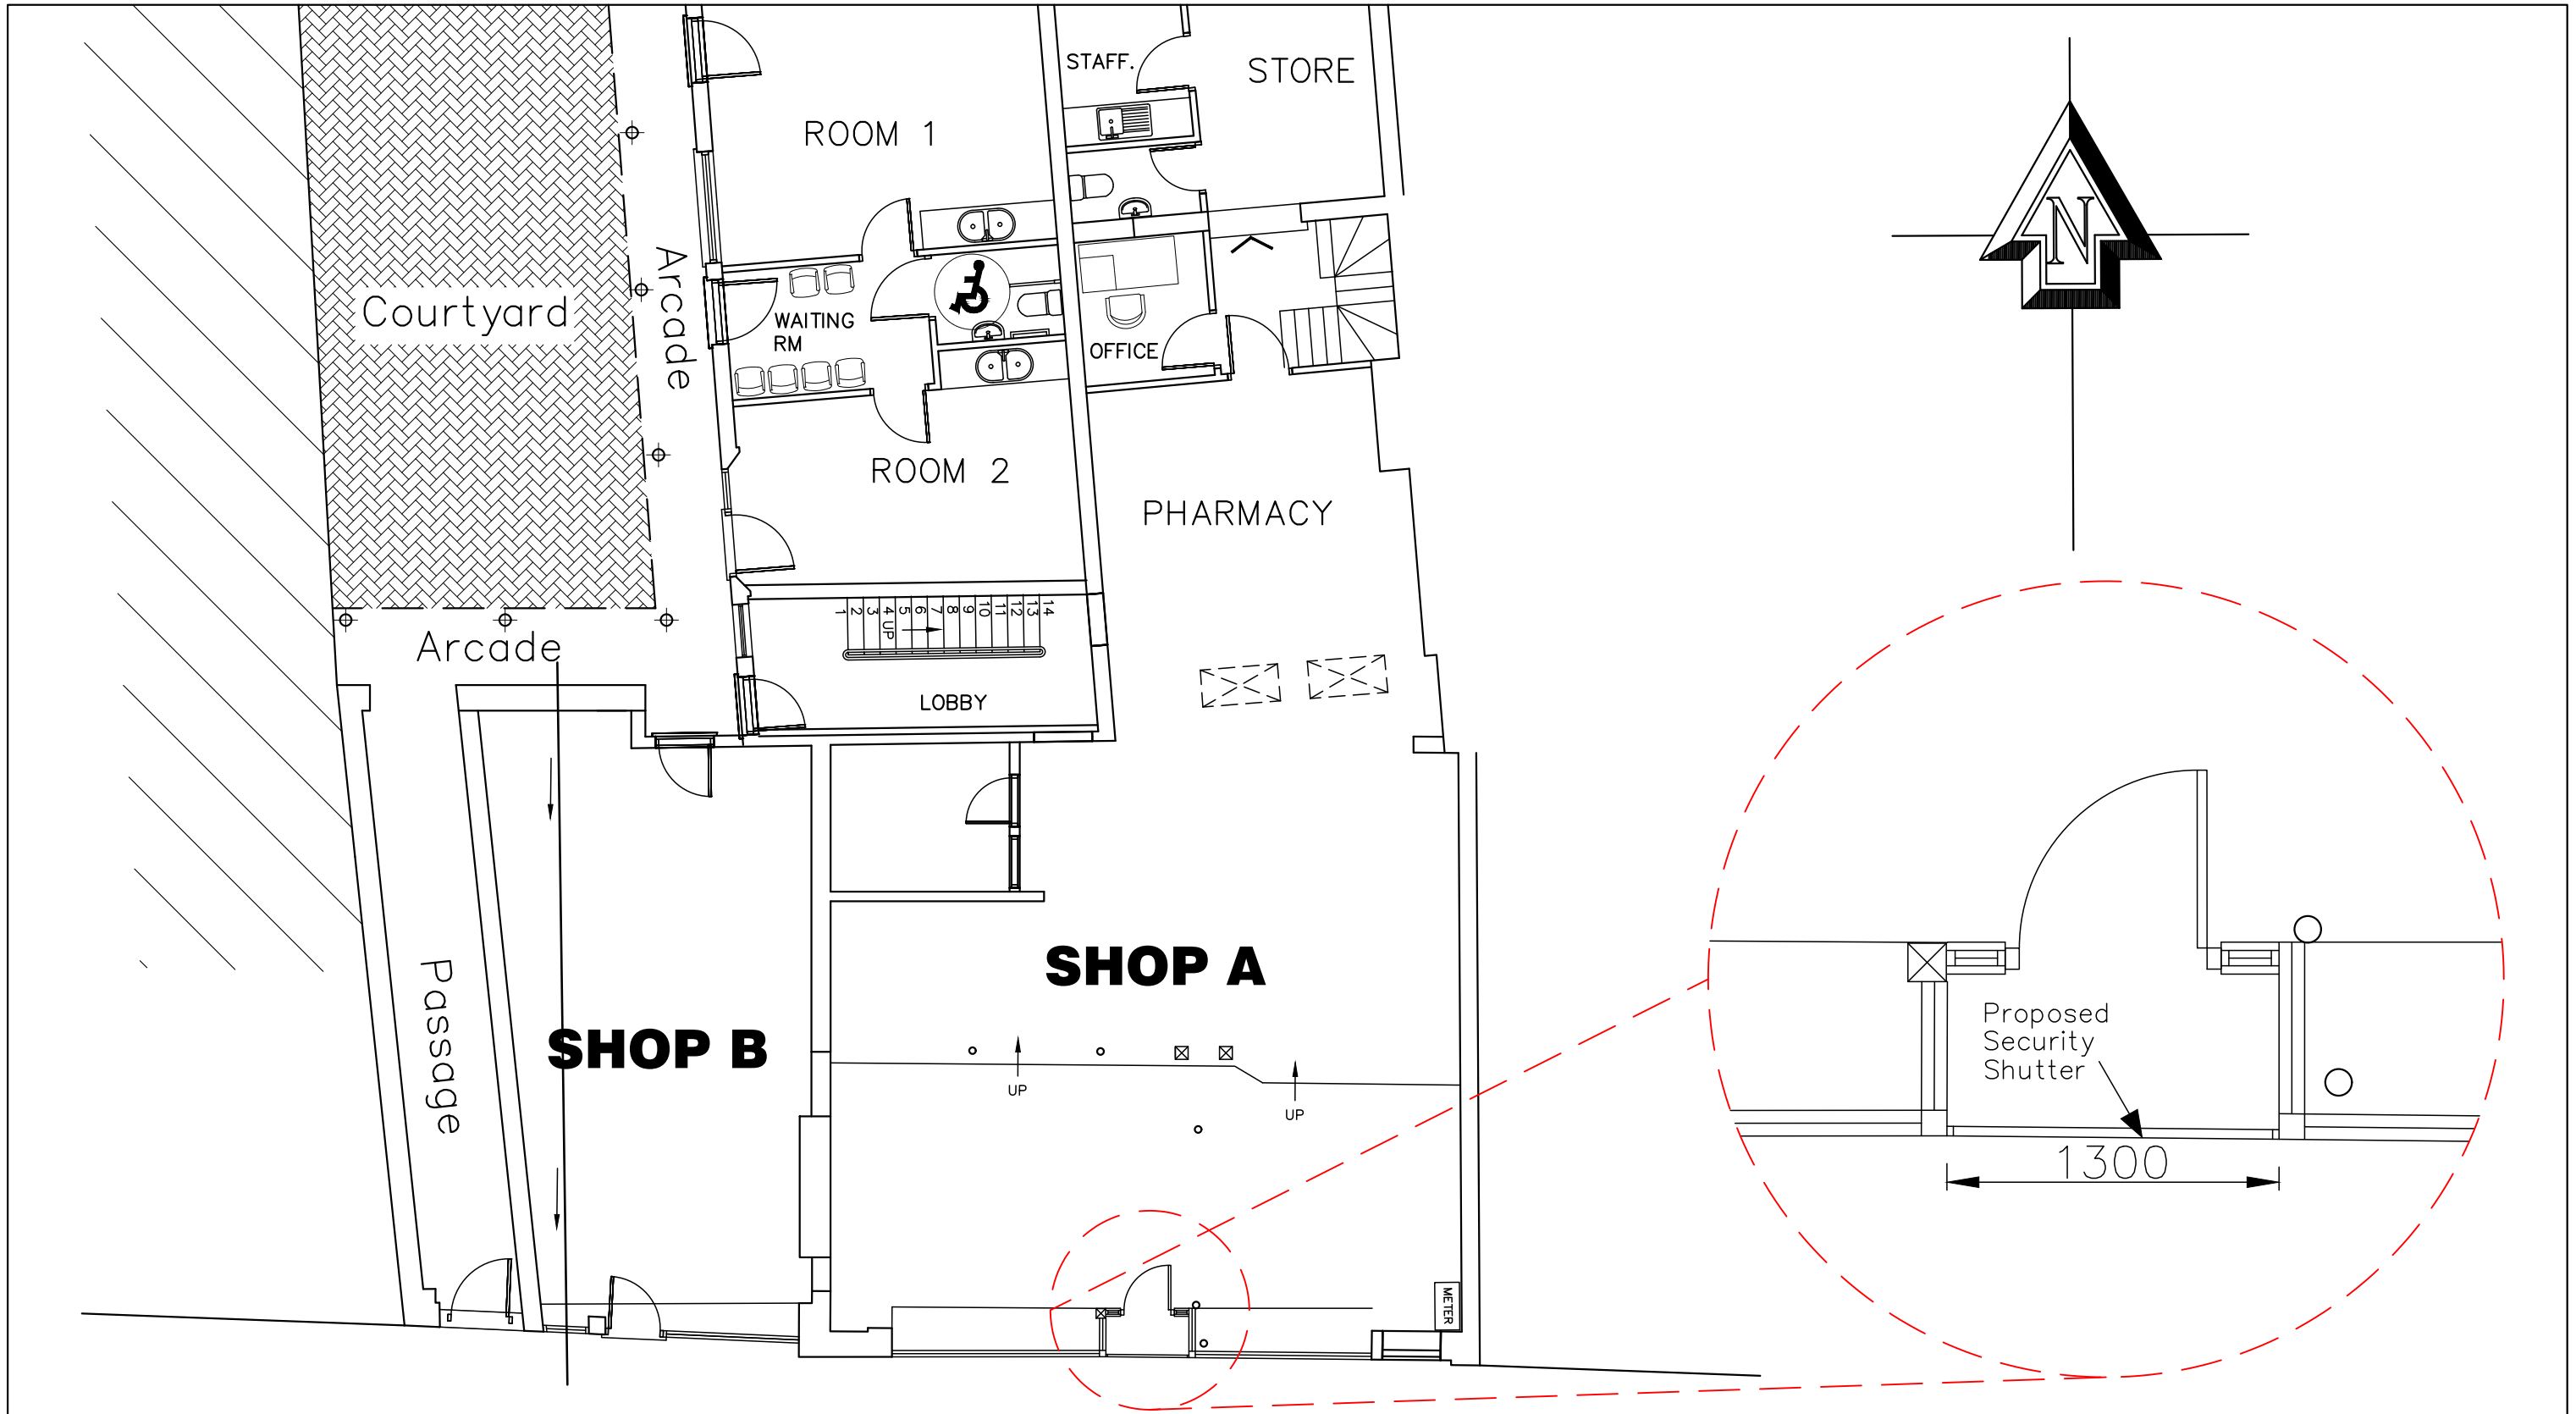

Shutter: A3 = 1:25

12 West Street
Havant
PO9 1PF

Proposed
Plan

Revisions
A.



Scale A3 = 1:100
Drawn SAR
Date 03/05/17

1317-405 0

