




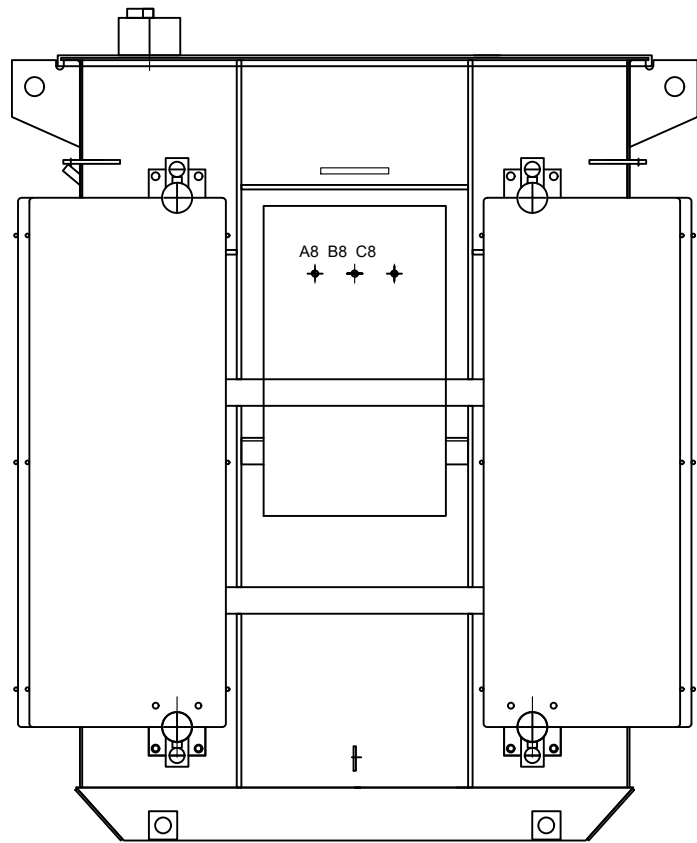


ELEVATION

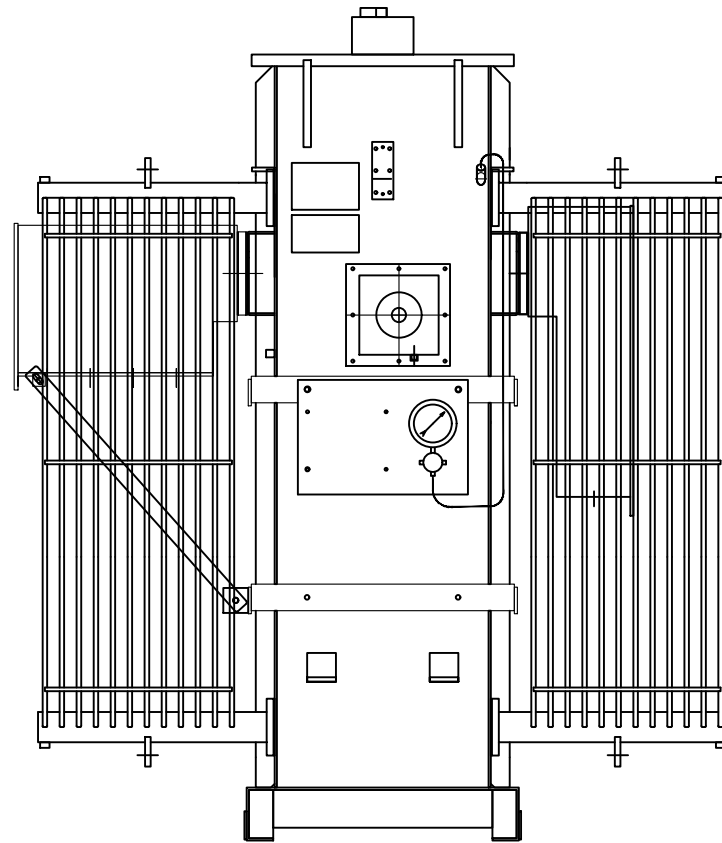

ELEVATION

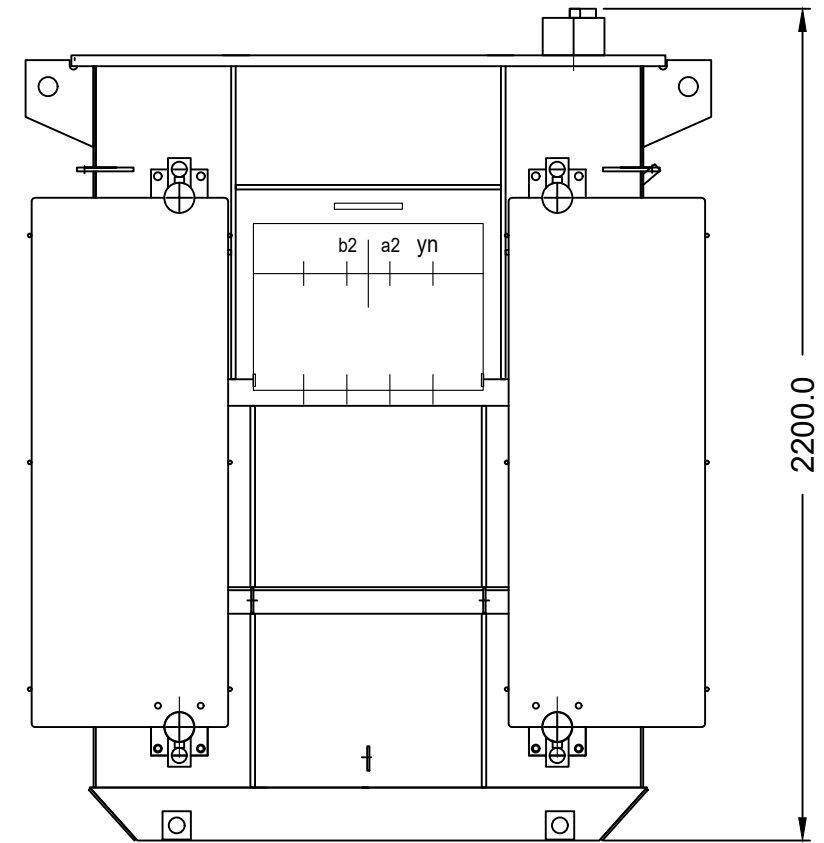

ELEVATION

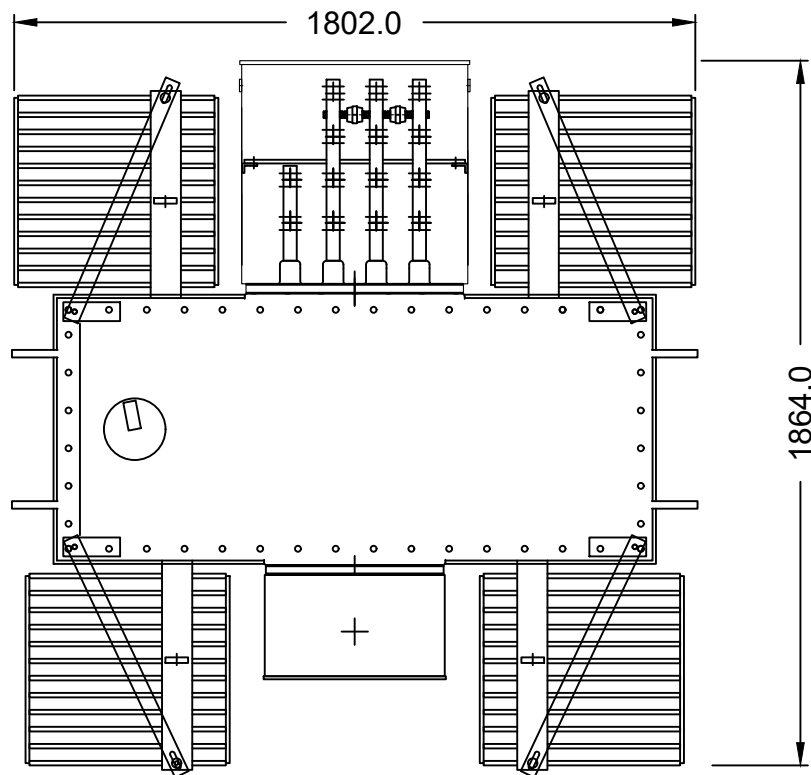

PLAN

PAINT FINISH:
TO LTSC 1a - TO BS 381C COLOUR REF.632
DARK ADMILITARY GREY



GFPII Ltd, 17 The Courtyard,
Gorse Lane, Coleshill, Birmingham, B46 1JA
Tel: 01675 437777

ALL DIMENSIONS TO BE CHECKED ON SITE.
WORK TO FIGURED DIMENSIONS ONLY.
REPORT DISCREPANCIES TO GFP AT ONCE BEFORE PROCEEDING
COPYRIGHT ACT APPLIES

Planning

Rev.
.
.
.
.

Date.
.
.
.
.

By.
.
.
.
.

Project Title:
STANDARD DETAIL

Drawing Title:
Transformer

Scale: 1:20 @ A3
Date: Jan 2017
Drawing No:
Plot date: 9-Feb-17
Drawn: DMS
Checked:
Rev:
STD_GF_DR_TX_300
-