

Base Works:

Brick type:
N.B It is recognised in the building industry that an exact brick and mortar matching colour and texture is not possible due to discontinued brick types, aging and different manufacturing processes. Therefore Anglian Home Improvements will endeavour to match brickwork as close as possible.

- Existing base

Site Works:

Site access via:
Min. width(mm): Min. height(mm):
Asbestos sample taken and sent?:

XX

Electrical:

- NONE

Plumbing:

- NONE

Third Party Approvals:


	Y	N
Planning Permission	☒	☐
Building Regulations	☐	☒
Listed Building Consent	☐	☒
Conservation Area Consent	☐	☒
Neighbour's Consent	☐	☒
Local Water Authority Consent	☐	☒
Restricted Covenants	☐	☒
Housing Association Consent	☐	☒
Builder's Consent	☐	☒
Landlord's Freehold Consent	☐	☒
Party Wall Act	☐	☒
Customer's Own Approvals*	☐	☒

*Approved Number and Type of Approval Must be Specified

Reason(s) for Approval(s):

Contact Details:


Base Plan:

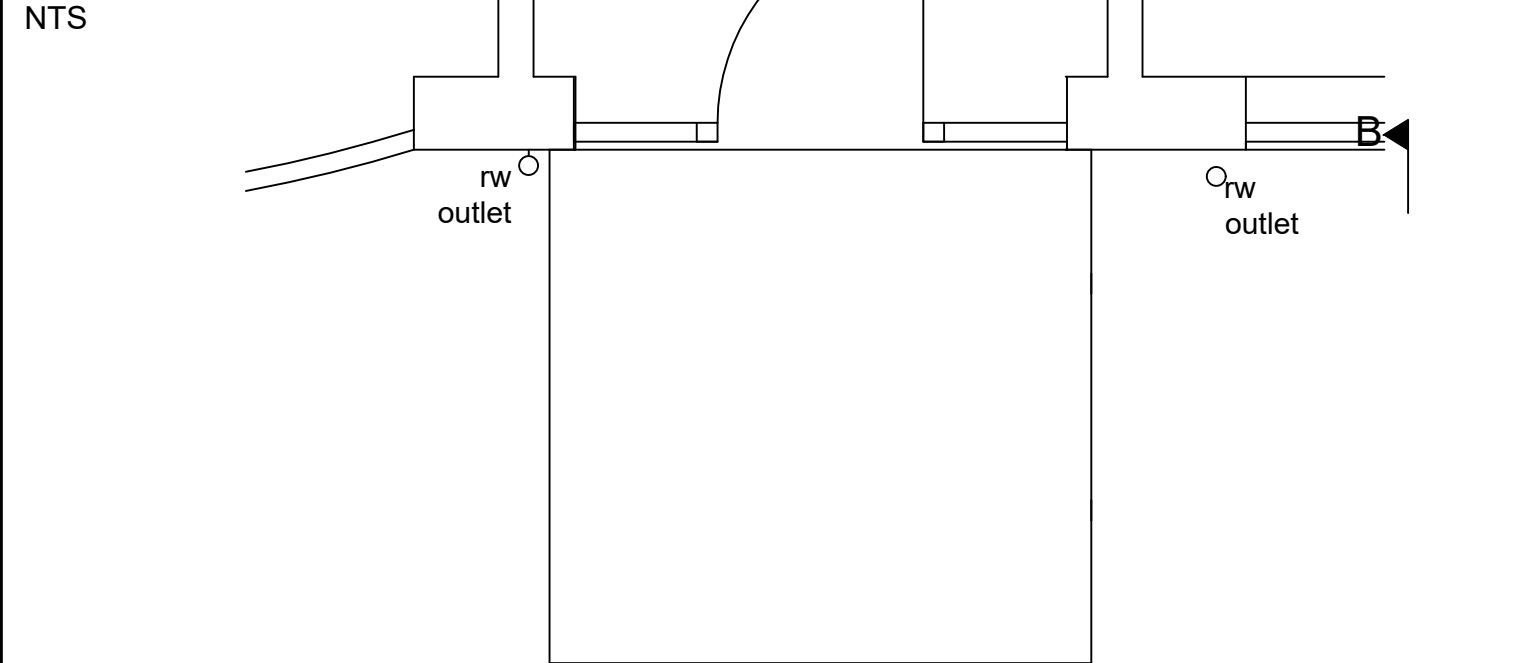

Floor Levels:

Align with Existing Floor:
Below Existing Floor:
Other:

Floor Detail:

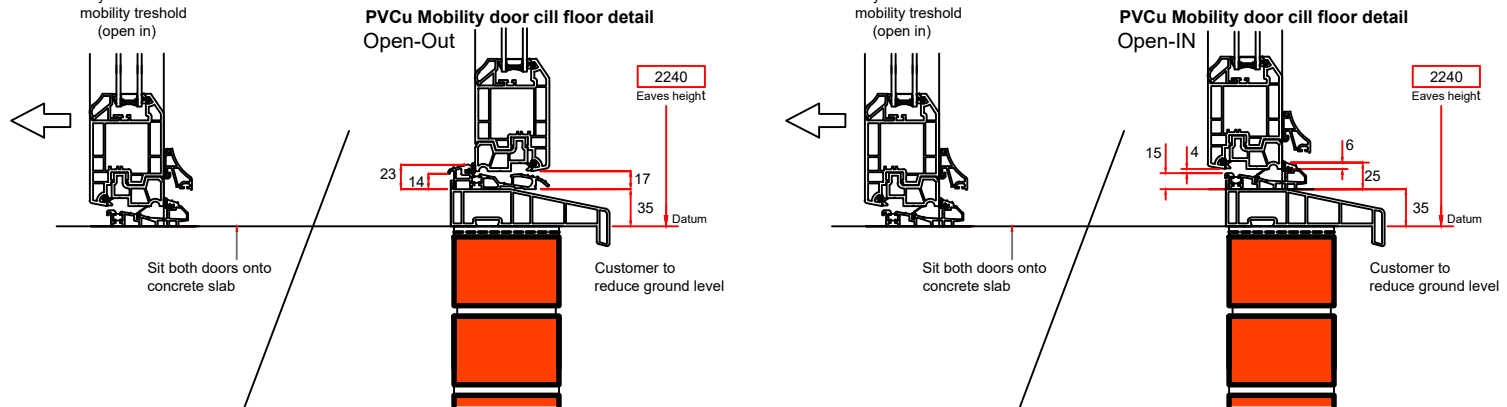

Aspect 2

Drawing title:			Schedule of Works		
Contract No. :		099/91758 B Page 2 of 5			
Proposed:		PVCu WHITE KNIGHT CONSERVATORY			
At:		53 NORTH SHORE ROAD HAYLING ISLAND HAMPSHIRE PO11 0HN			
For :		DR GREENWOOD			
Drawers initials:		LsH		Scale : NTS	
				Date: 15.09.2016	

Revisions (Starting from bottom)			
A	15/12/16	Sunburst amended to 18mm lead @ 4600 circle bars with 23° and 70° bars with safe and sound glass. 18mm arched inserts added (NOT lining through due to minimum arch on small frame adjacent to single door). Physical barrier night vents removed and breaks amended to minimum parameters. Obscure glass amended to Cotswold.	SDr

Customer Approval	
Signed.....	
Dated.....	