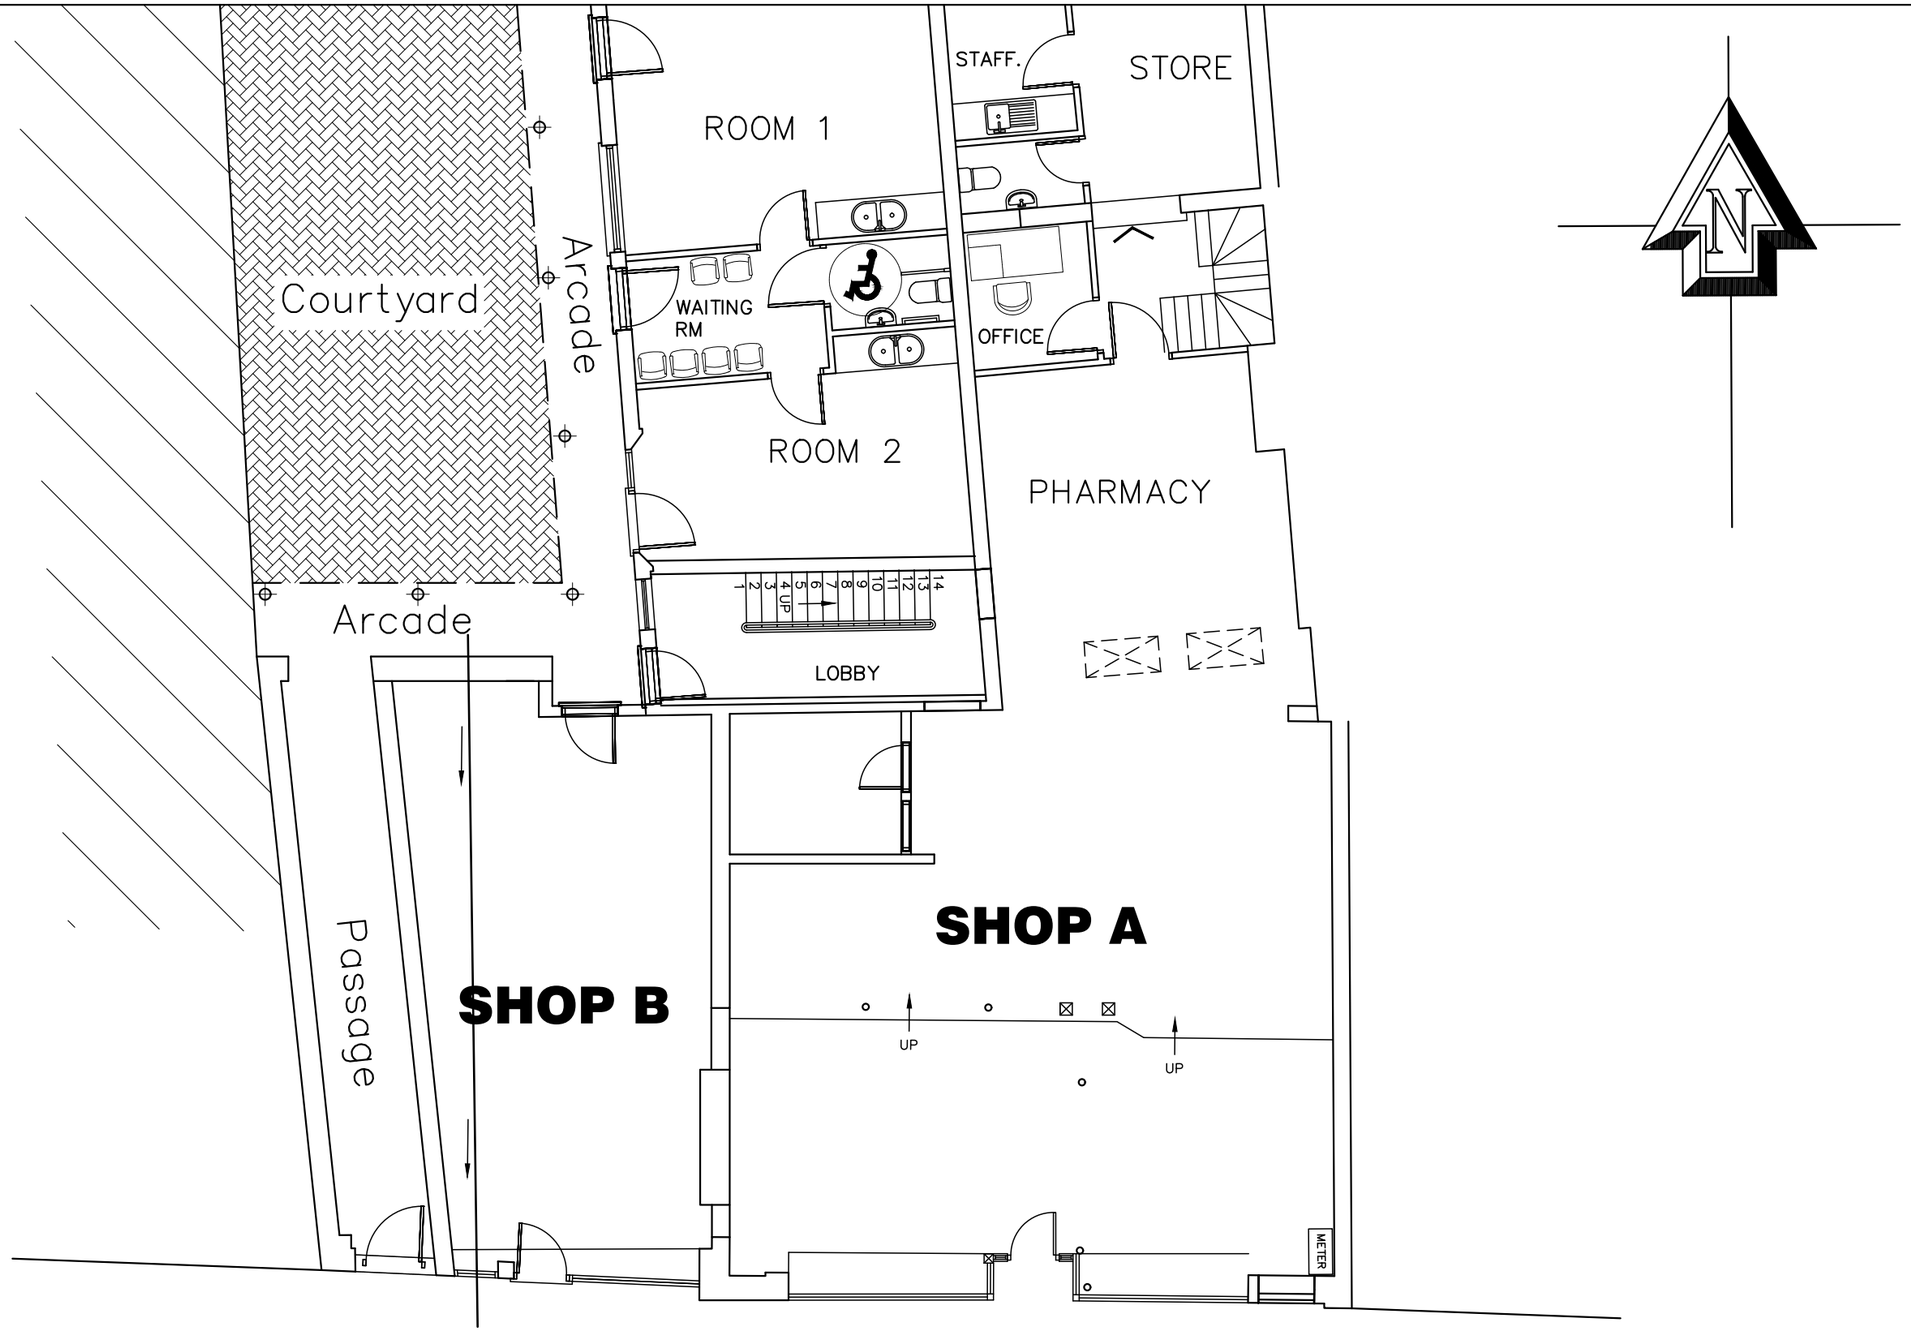

12 West Street
Havant
PO9 1PF

Existing
Plan

Revisions
A.

Martin Critchley
CHARTERED ARCHITECT
The Old Brewery,
15E South Street, Havant,
Hampshire, PO9 1BU
023 92 474 919
critchleyarchitect@hotmail.com

Scale A3 = 1:100
Drawn SAR
Date 03/05/17

1317–205 0

metres 10 20 30 40