



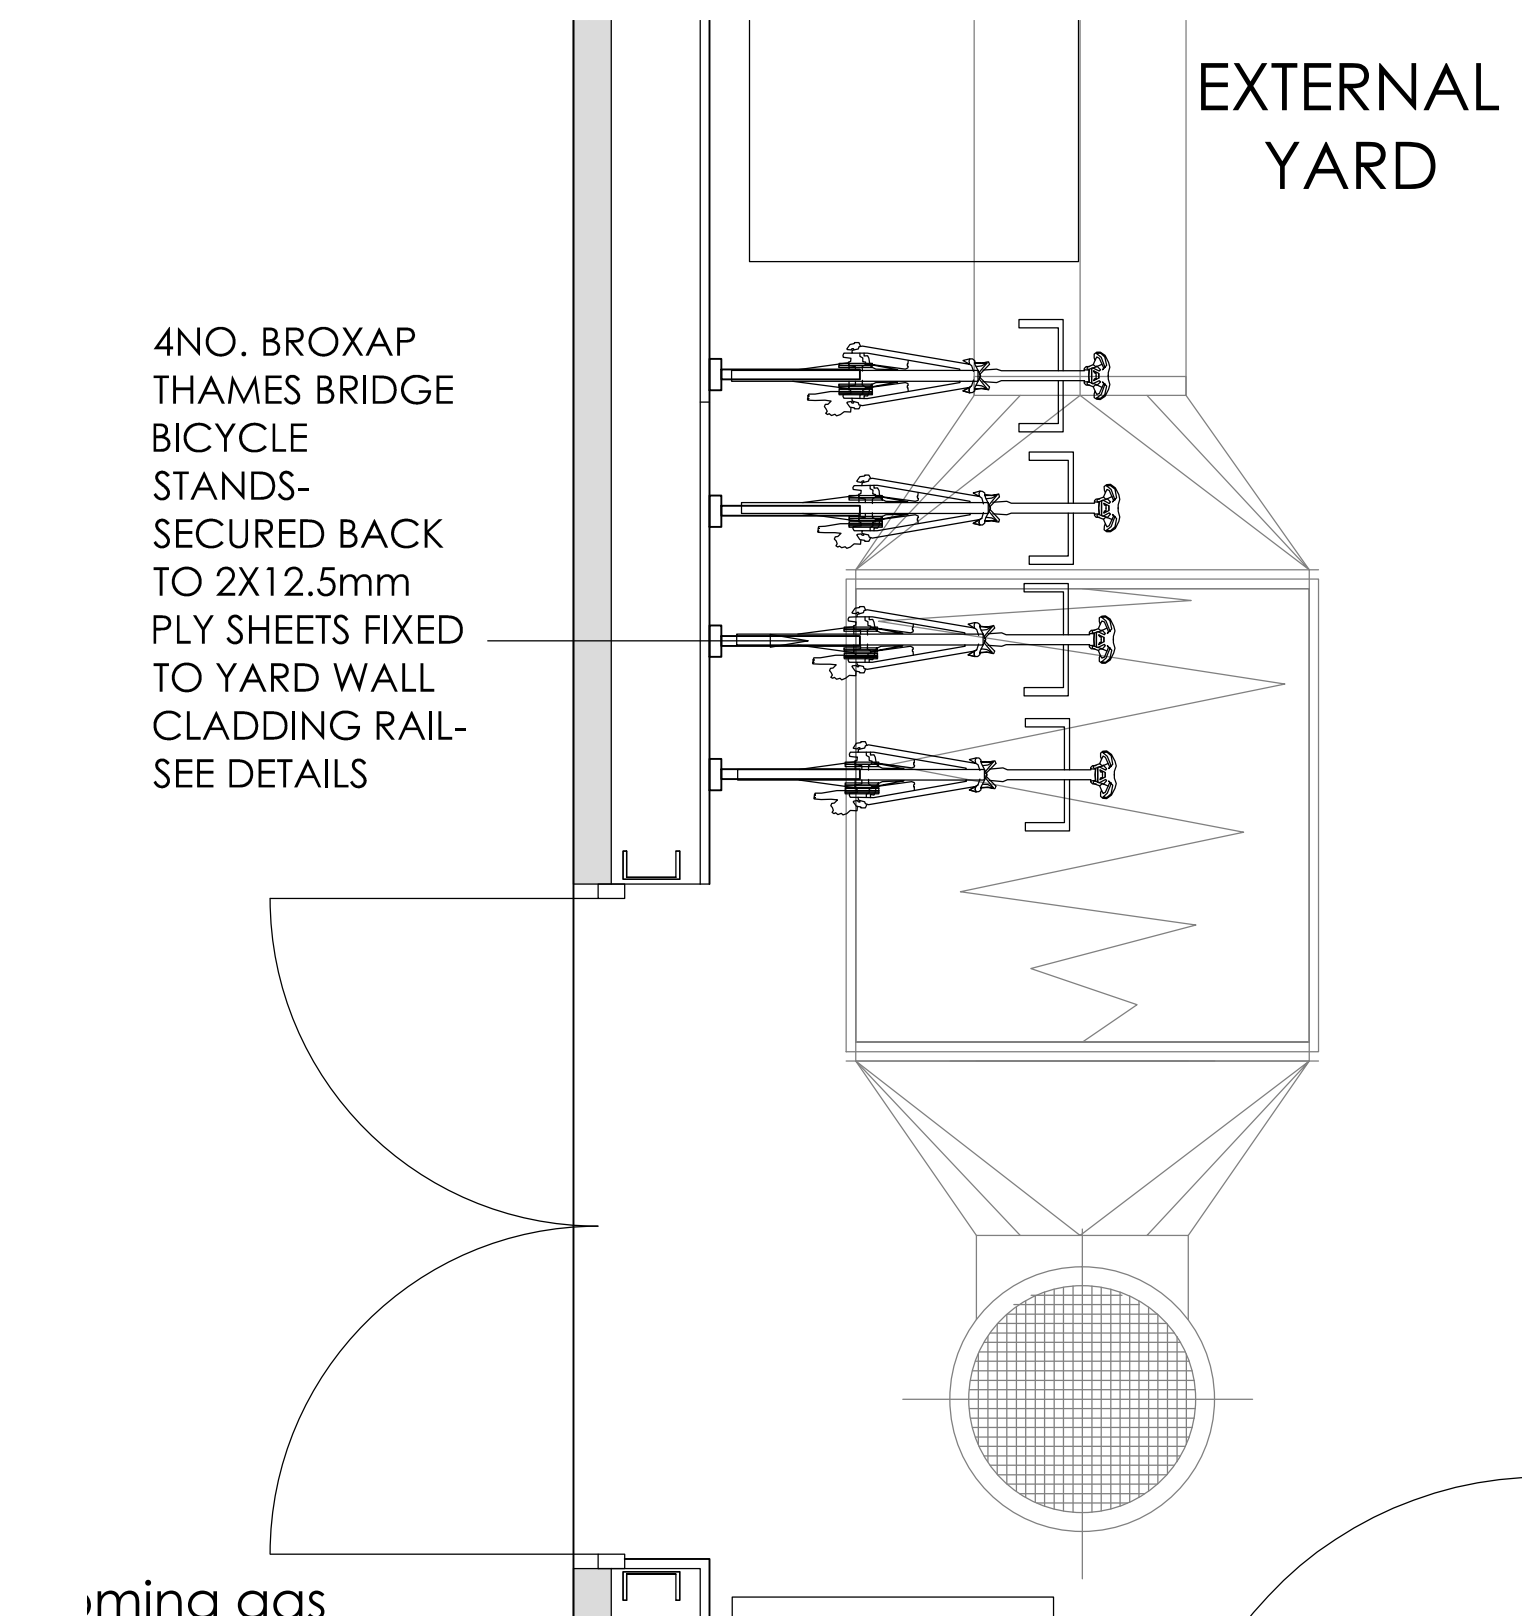


Part yard plan - with cycle stands
scale - 1:10 @ A1 / 1:20 @ A3

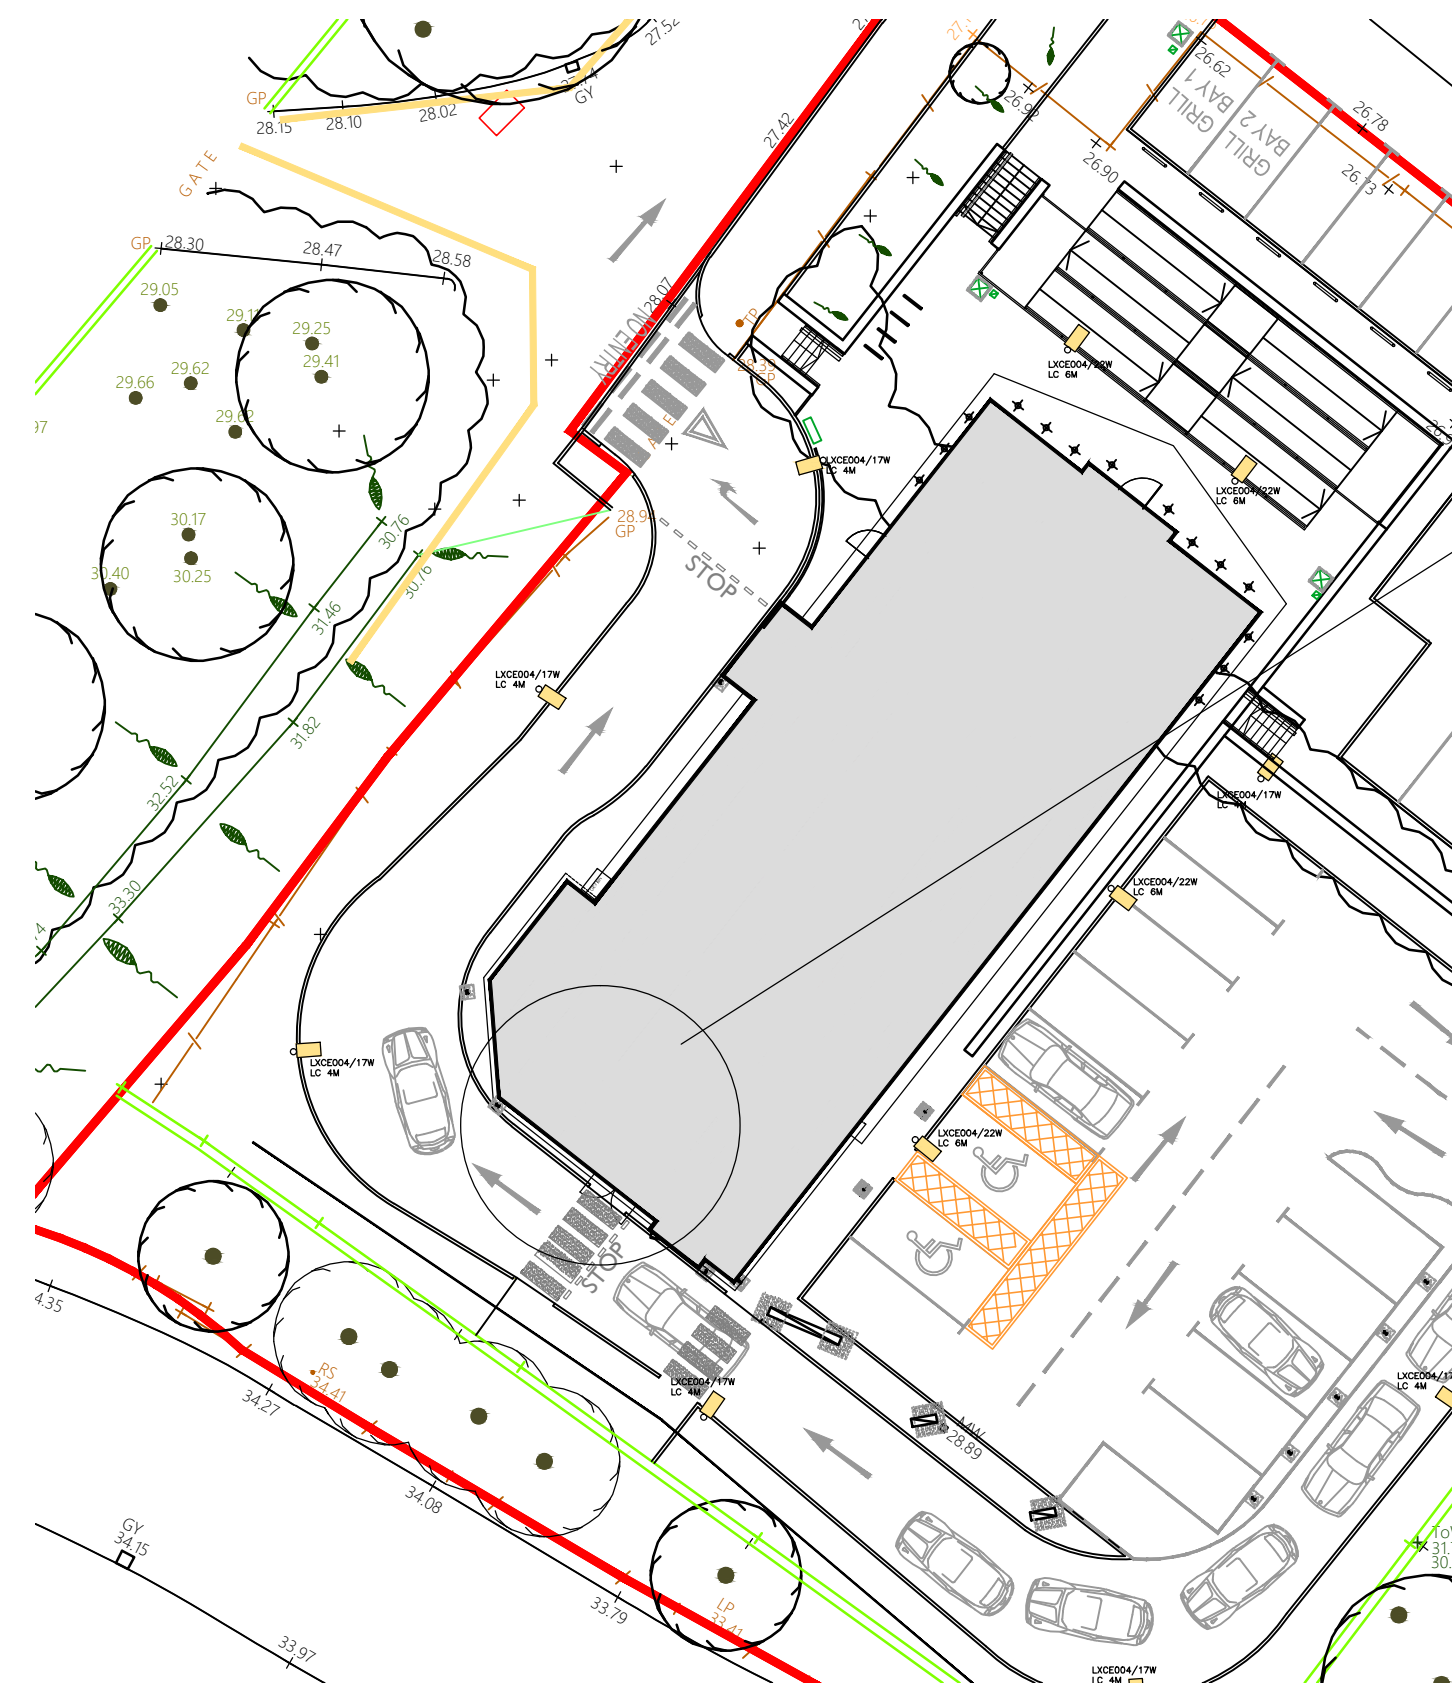


Key plan - scale - 1:250 @ A1 / 1:500 @ A3


Bicycle stands located within yard area which has secured access via aluminium senator security doors

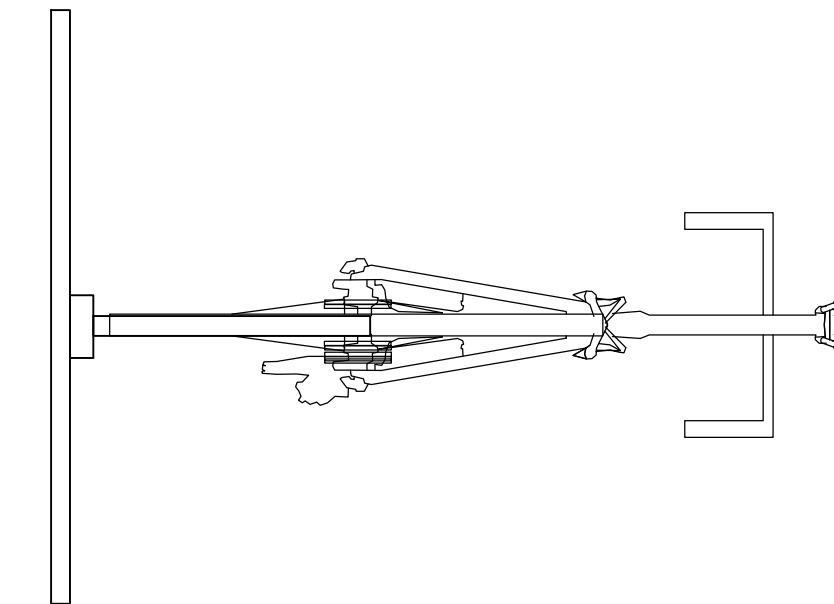


Proposed bicycle stand - Top view
scale - 1:10 @ A1 / 1:20 @ A3

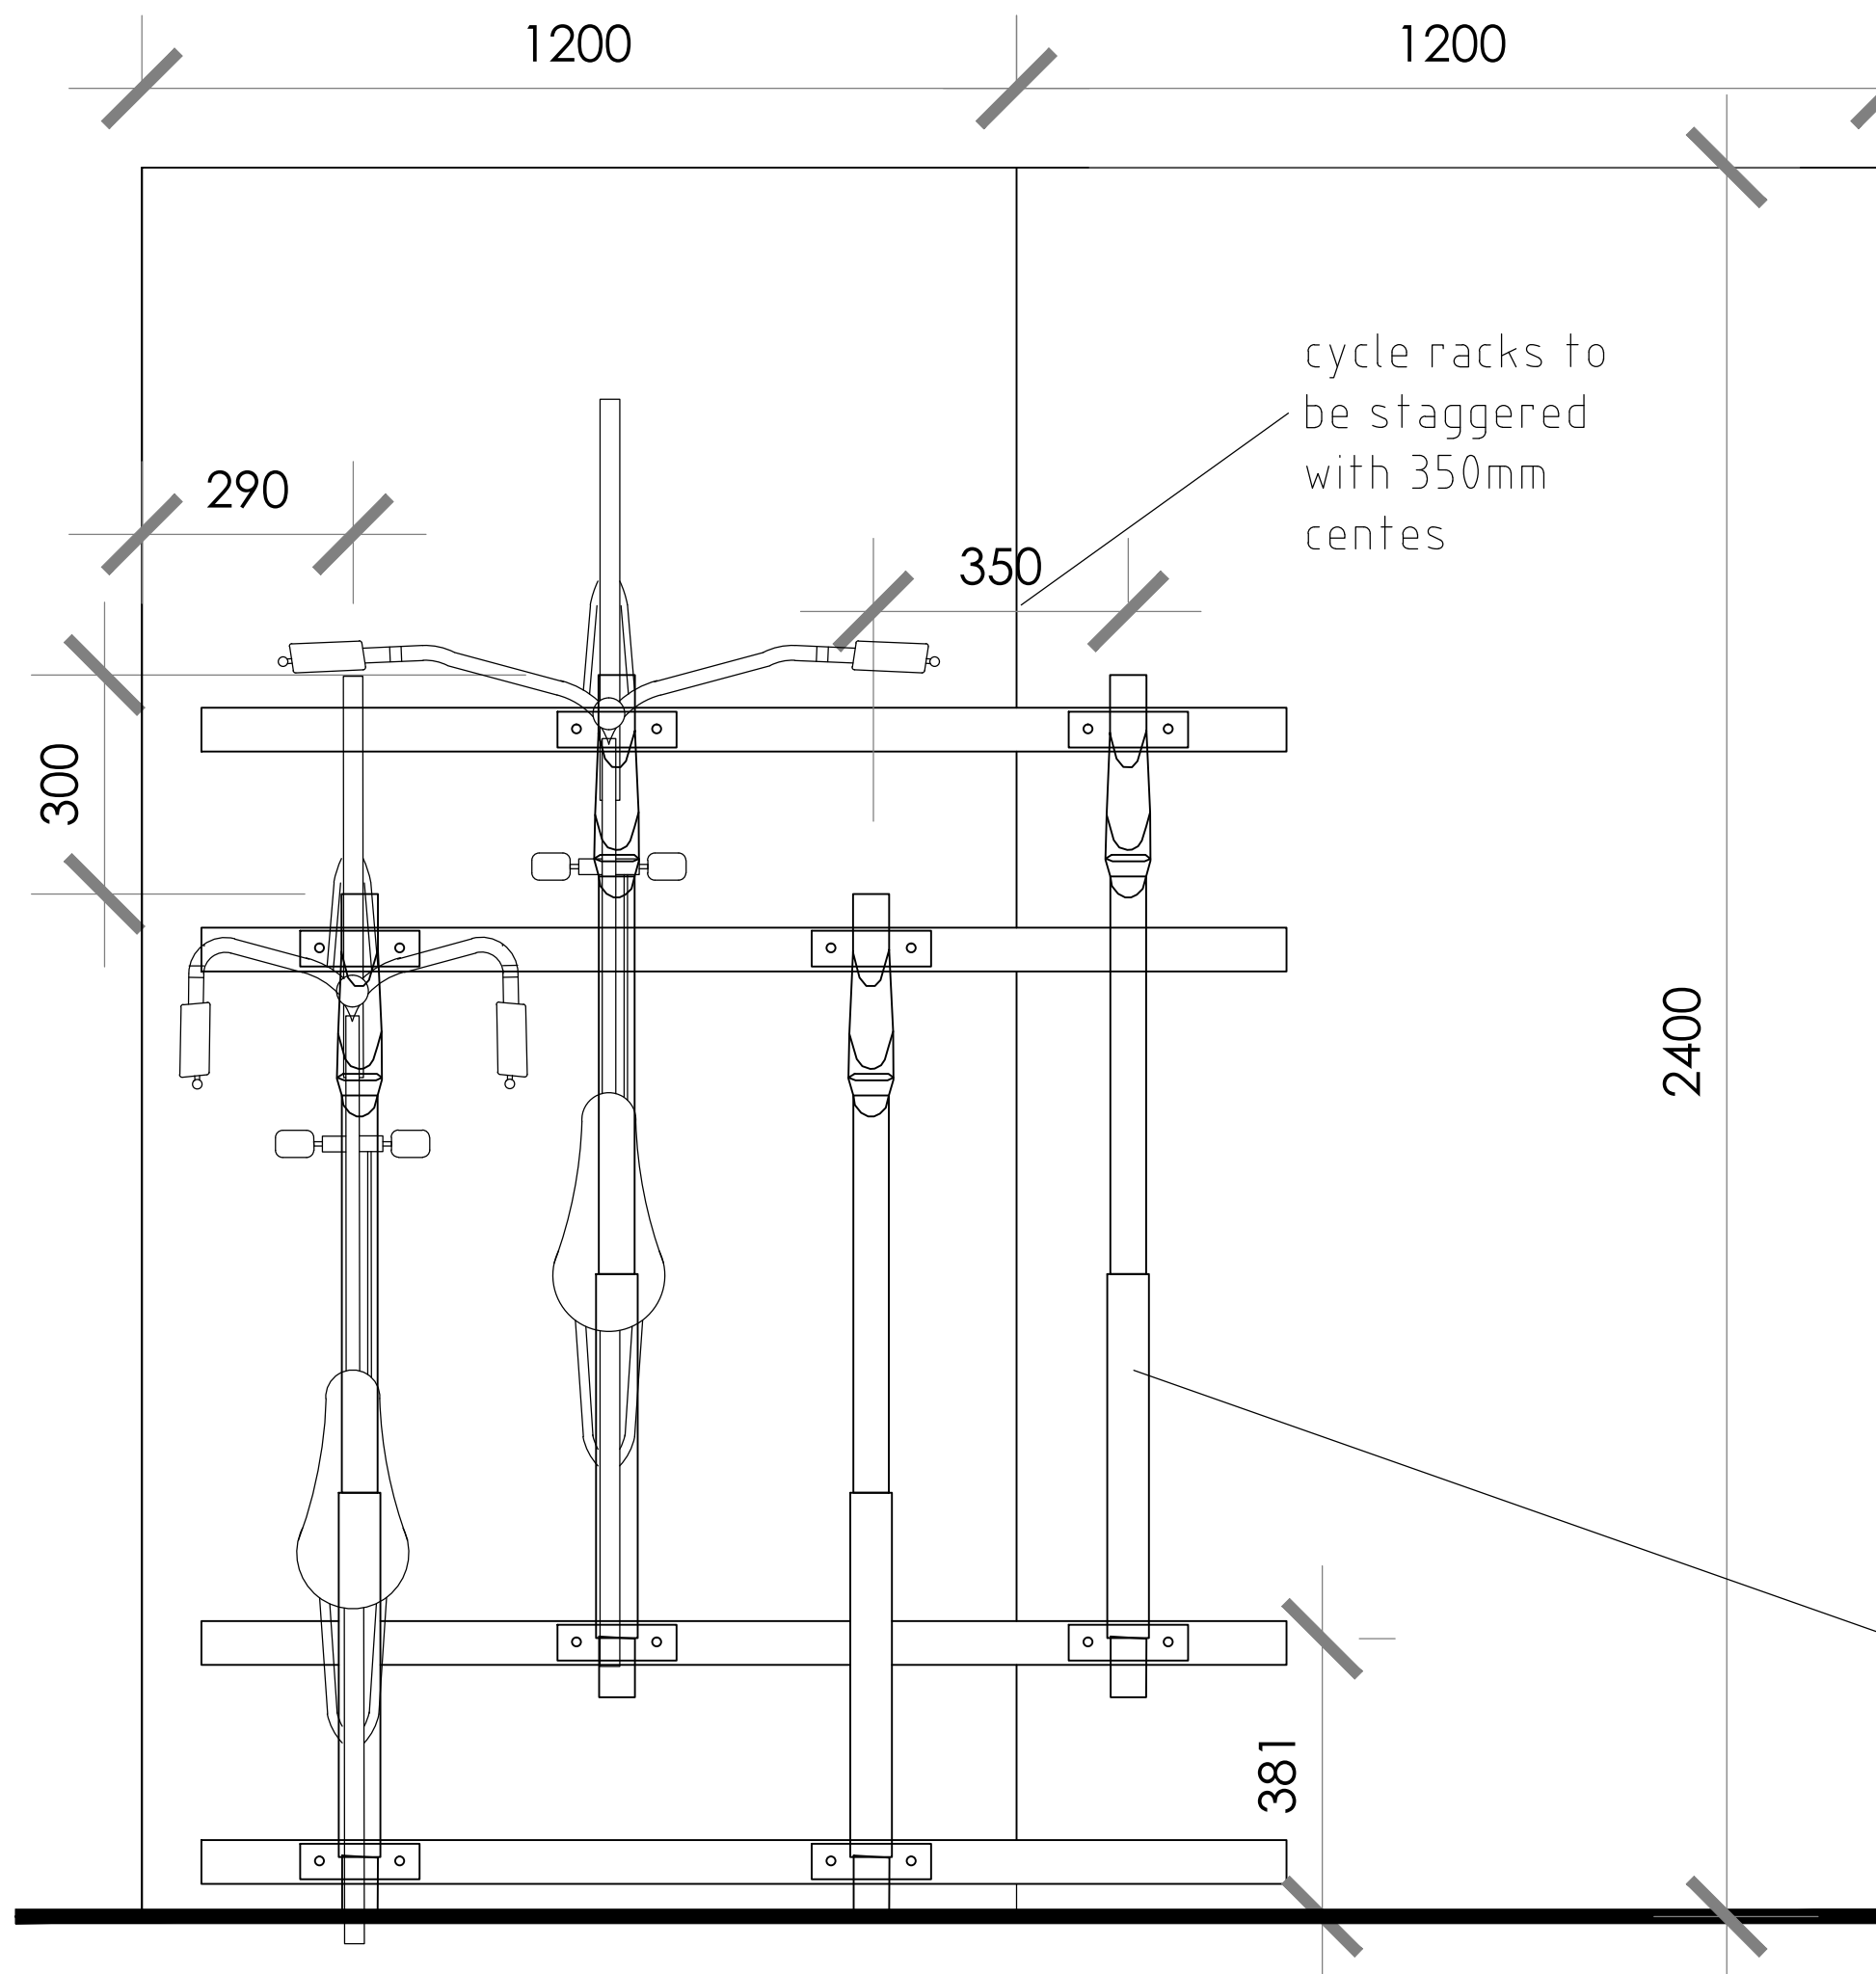

Proposed bicycle stand - Front view
scale - 1:10 @ A1 / 1:20 @ A3

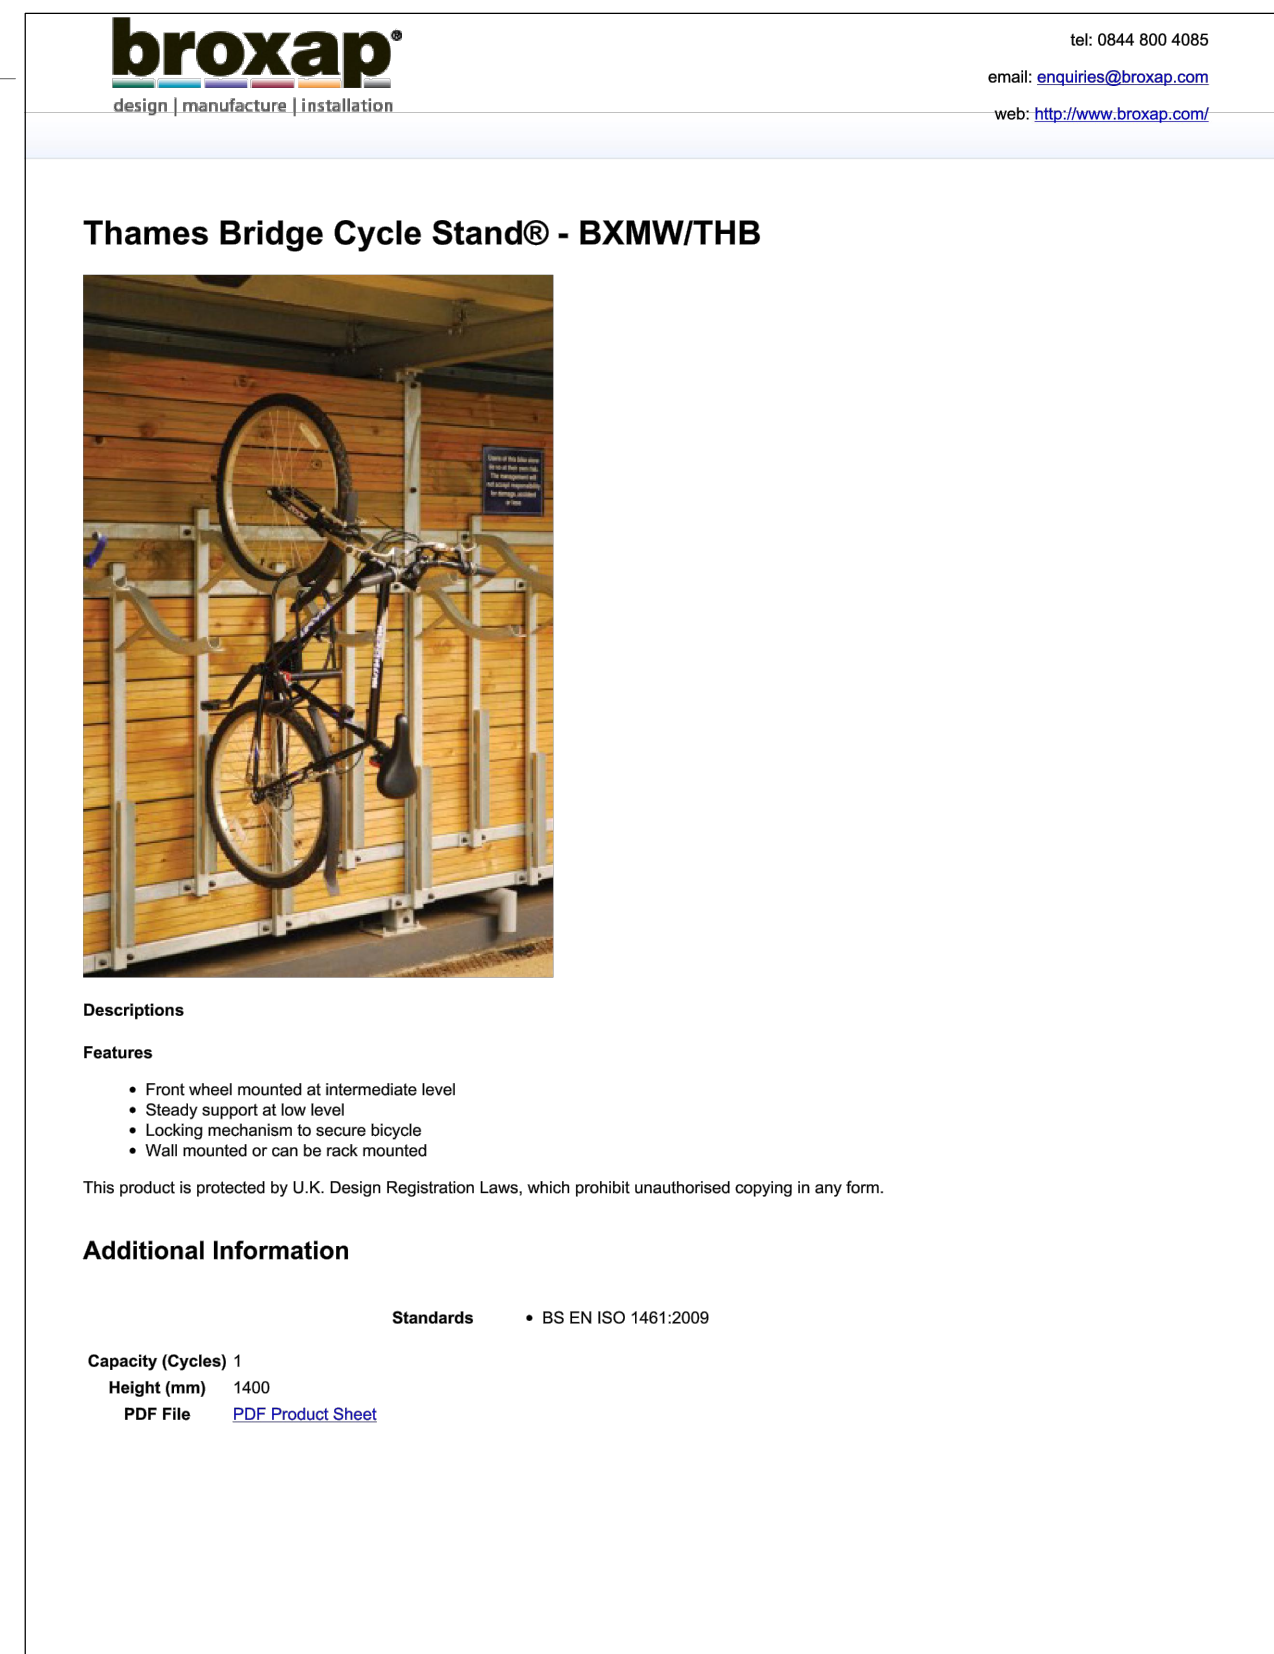


4no. metal broxap thames bridge bicycle stands-secured back to 2 layers of 2x1200mm x 2400mm ply sheets fixed to yard wall cladding rail-see details

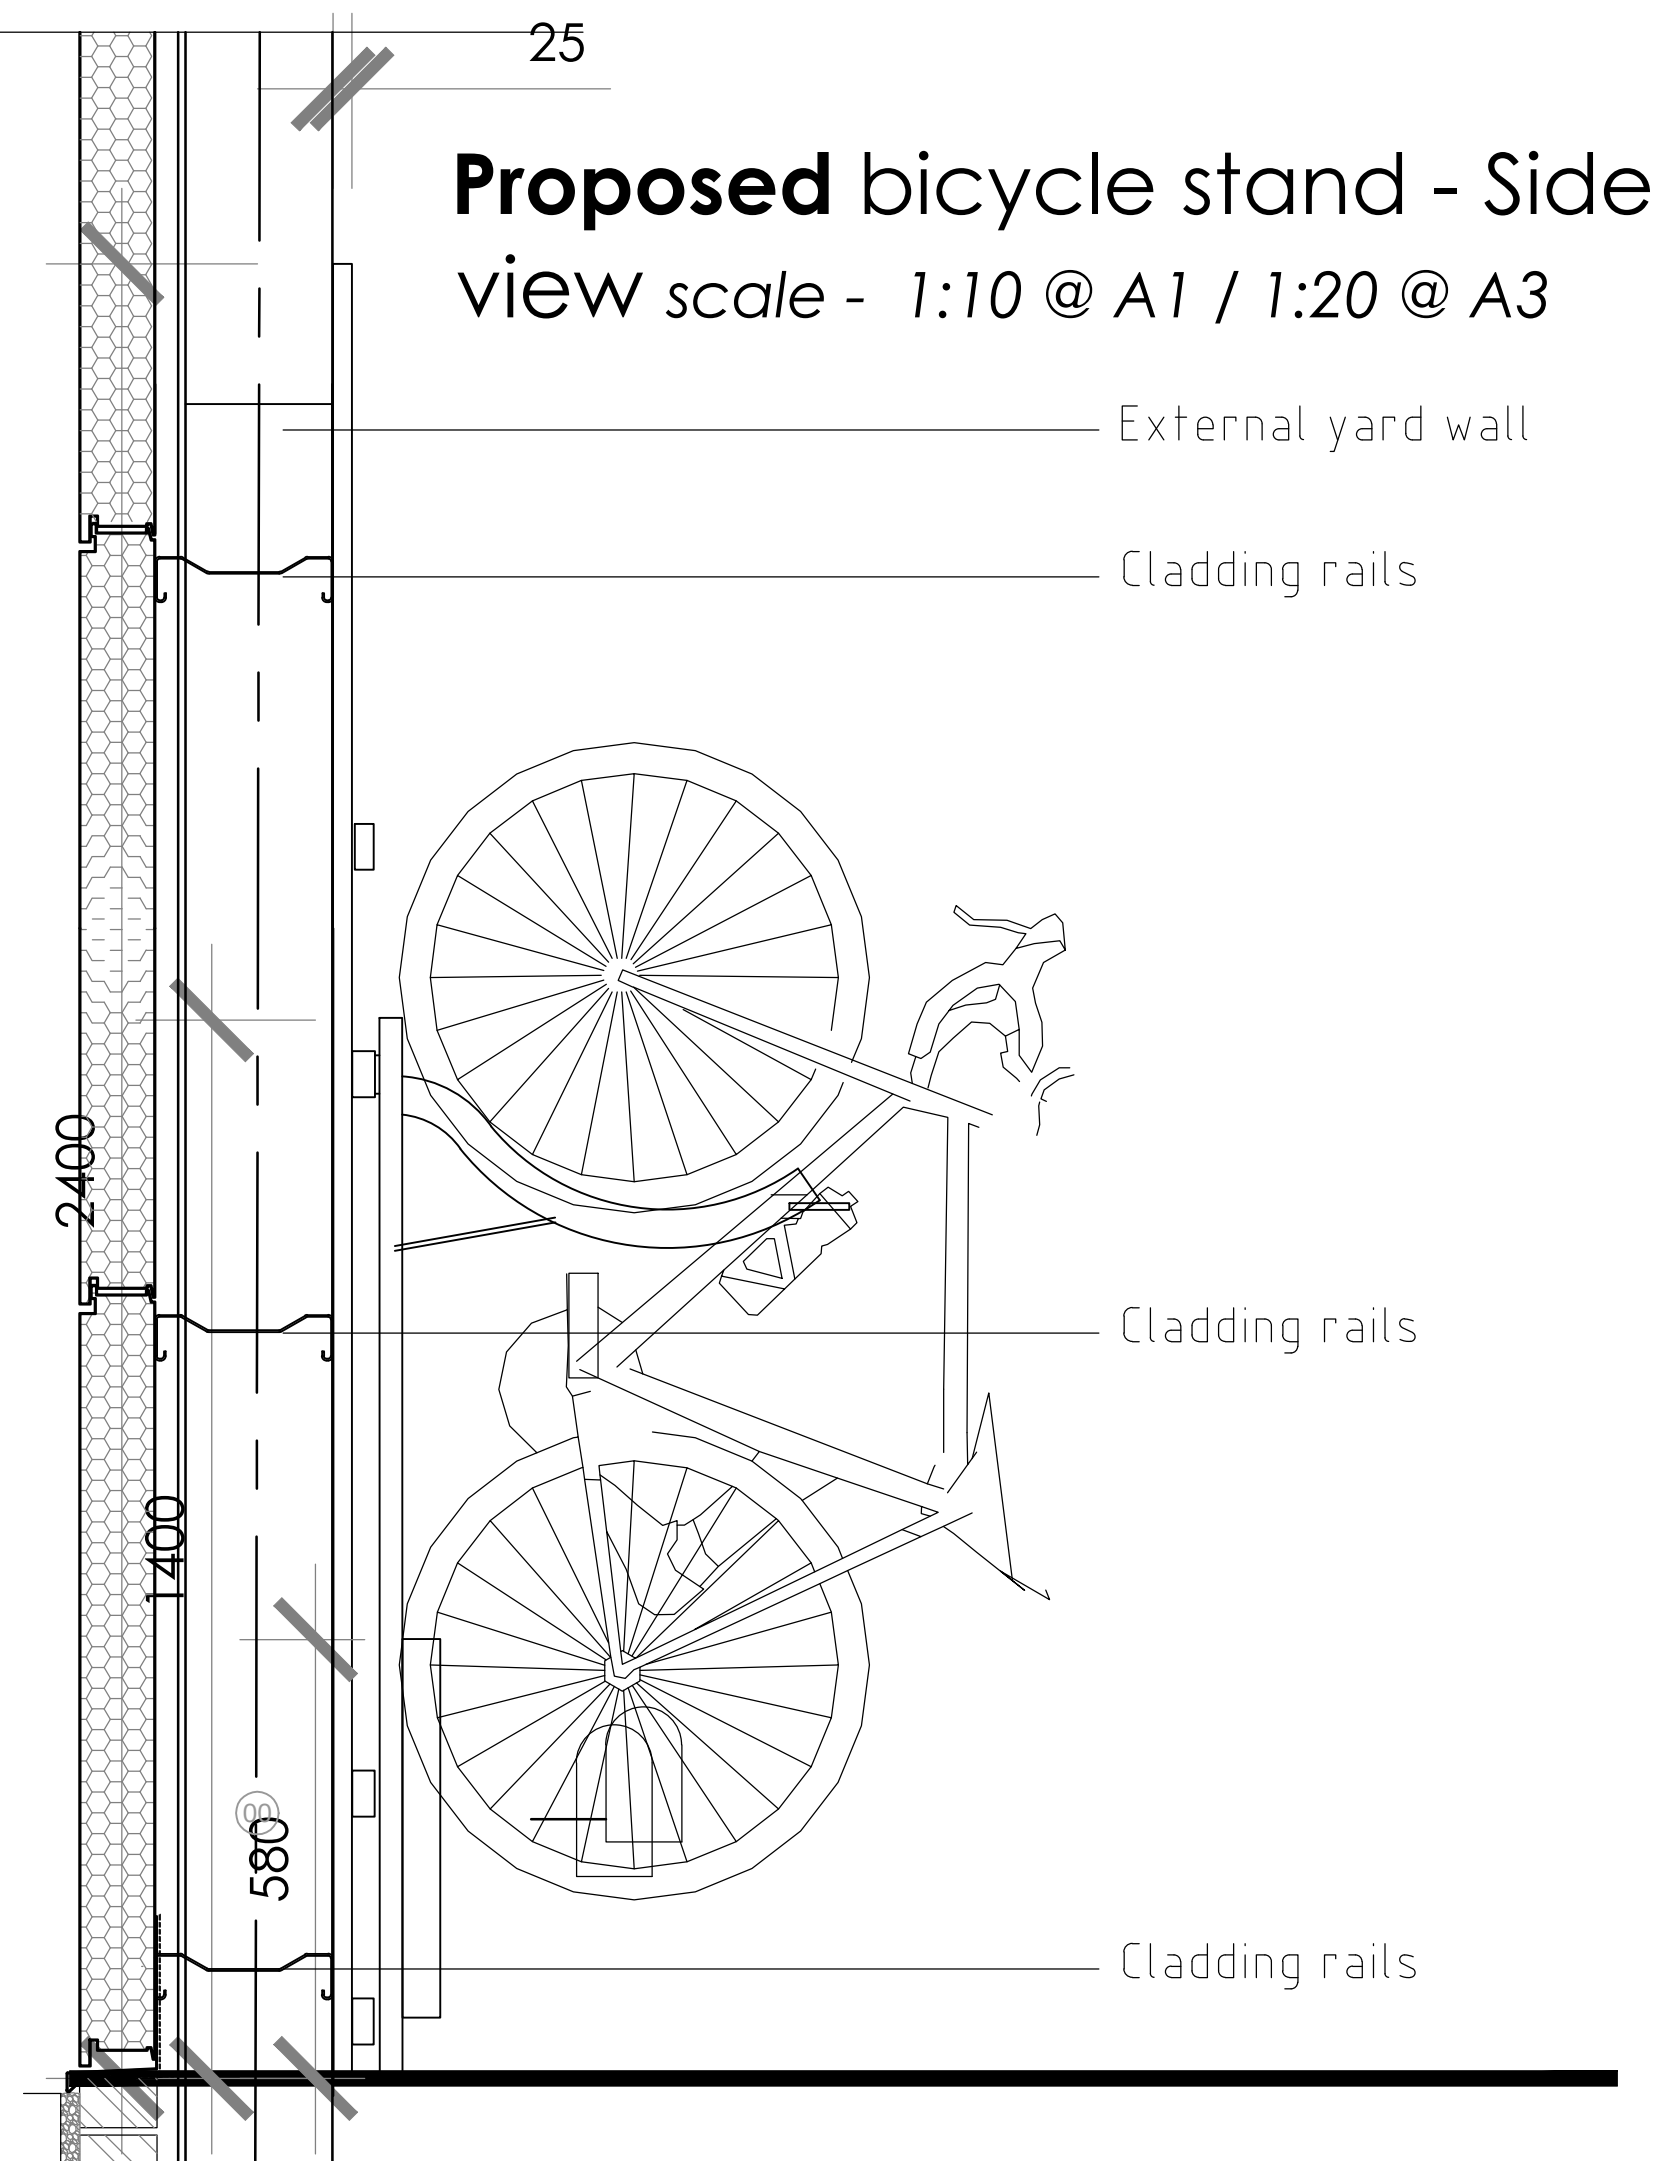

Proposed bicycle stand - Side view
scale - 1:10 @ A1 / 1:20 @ A3

ALL DIMENSIONS TO BE CHECKED ON SITE.
DO NOT SCALE FROM THIS DRAWING EXCEPT FOR THE PURPOSES OF LOCAL AUTHORITY PLANNING

rev	date	description
A	18.01.17	Key plan updated in line with drawing B122 Rev N (BF)

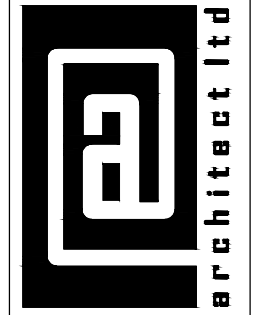

Suite 2,
Clocktower house,
Station Rd,
West Hamdon,
Essex,
CM13 3XL
tel.: 01708 477899
fax: 0709 223 4930
e: office@architect.ltd.uk
web: www.architect.ltd.uk



new build

store address
KFC BEDHAMPTON

Larchwood Avenue
P09 3QW

drawing title
PROPOSED
Secure cycle stand

drawn by	checked	date
NS	@	Nov 16
store no.	scale	
0000	1:10 various	

drawing no.	revision
0000/2011/B127/14-0062	A

FOR APPROVAL