


**Proposed two storey rear extension at:
23 Ferndale
Waterlooville
PO7 7PH**



**BLOCK PLAN
SCALE 1:500**



**SITE LOCATION
SCALE 1:1250**

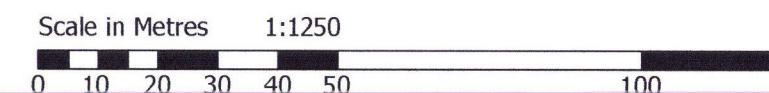

Notes: The design and construction of this project shall be in accordance with the current Building Regulations & NHBC Standards. These notes & drawings have been prepared solely for the purpose of Planning & Building Regulation approval. Do not scale from this drawing unless for Planning purposes. All dimensions to be checked on-site and any alterations to be approved by the Architect and/or client prior to any work commencing. <u>Ordnance Survey Licence No: 100047591</u> This drawing to be copyright and to be read in conjunction with all other drawings	Revisions:	Key:	Drawing Details: PLANNING DRAWING Block & Location Plans <table><tr><td>Project No:</td><td>Drawing No:</td><td>Rev No:</td></tr><tr><td>838</td><td>3</td><td></td></tr><tr><td>Scale:</td><td>Drawn:</td><td>Date:</td></tr><tr><td>1:500 1:1250 @ A3</td><td>BWH</td><td>04/01/16</td></tr></table>	Project No:	Drawing No:	Rev No:	838	3		Scale:	Drawn:	Date:	1:500 1:1250 @ A3	BWH	04/01/16	Client Name: Mr & Mrs P Hale	Project Address: 23 Ferndale Waterlooville Hants PO7 7PH	 BH ARCHITECTURE Ltd Heath Cottage Newlands Lane Purbrook Waterlooville Hants PO7 5SQ Tel: 023 9223 2322 Mob: 07747 771808 E-mail: bhard@bernardharding.com
Project No:	Drawing No:	Rev No:																
838	3																	
Scale:	Drawn:	Date:																
1:500 1:1250 @ A3	BWH	04/01/16																