



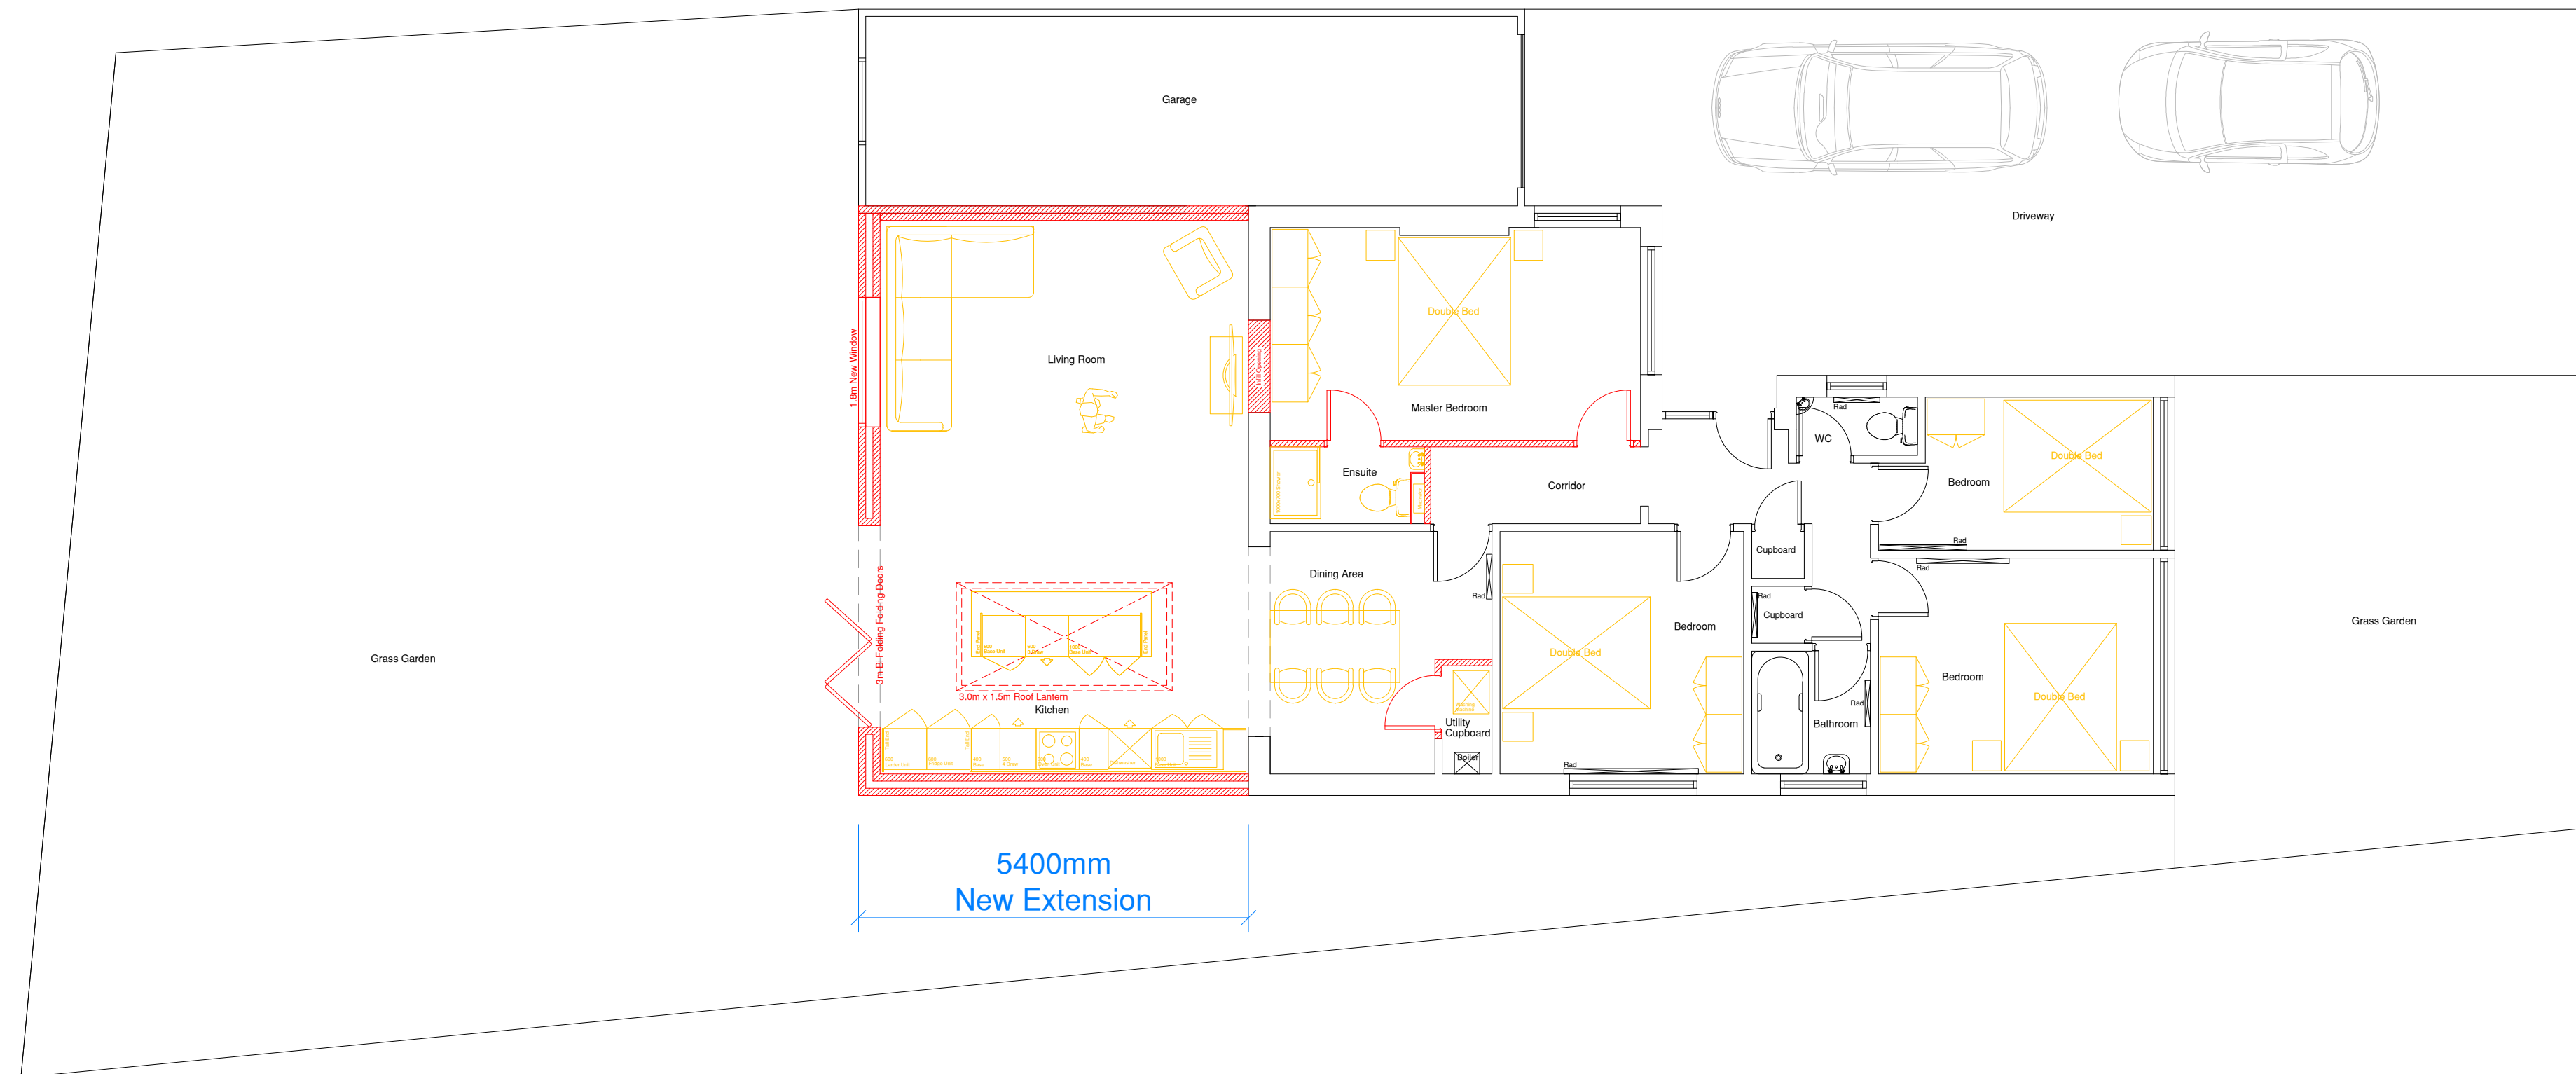

Proposed Plan

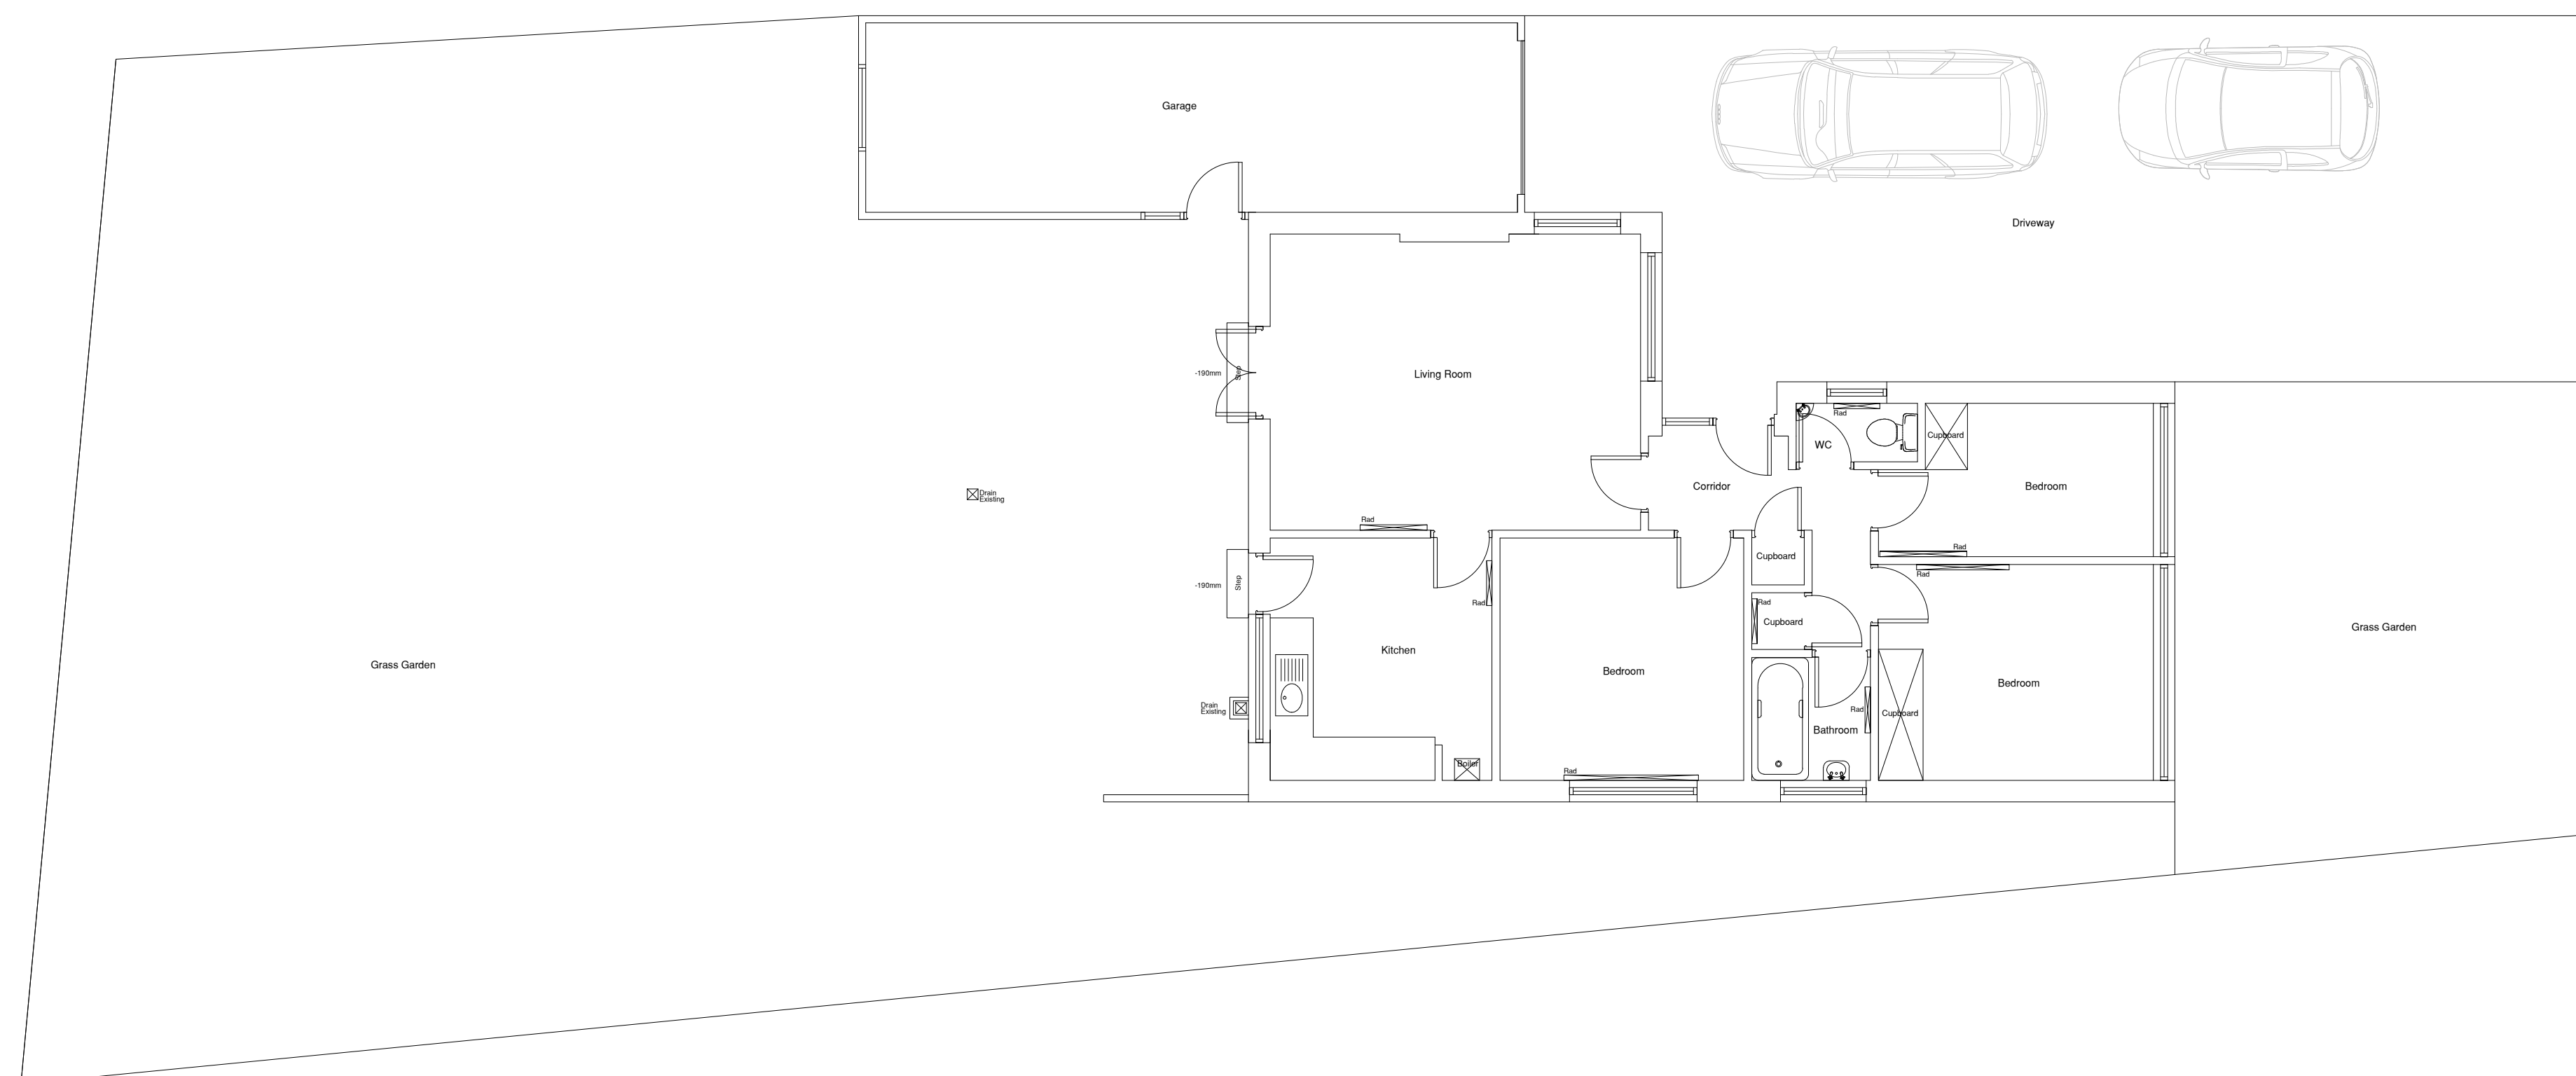

Existing Plan

0m 1m 2m 3m 4m 5m
Scale @ 1:100