Outline Street Elevation

0.000AOD

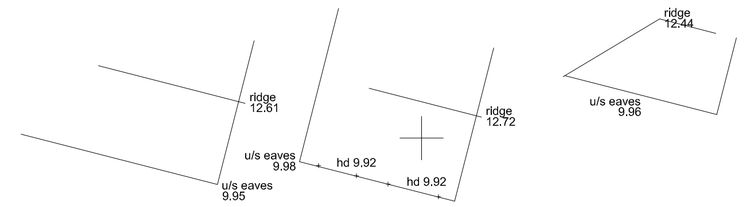

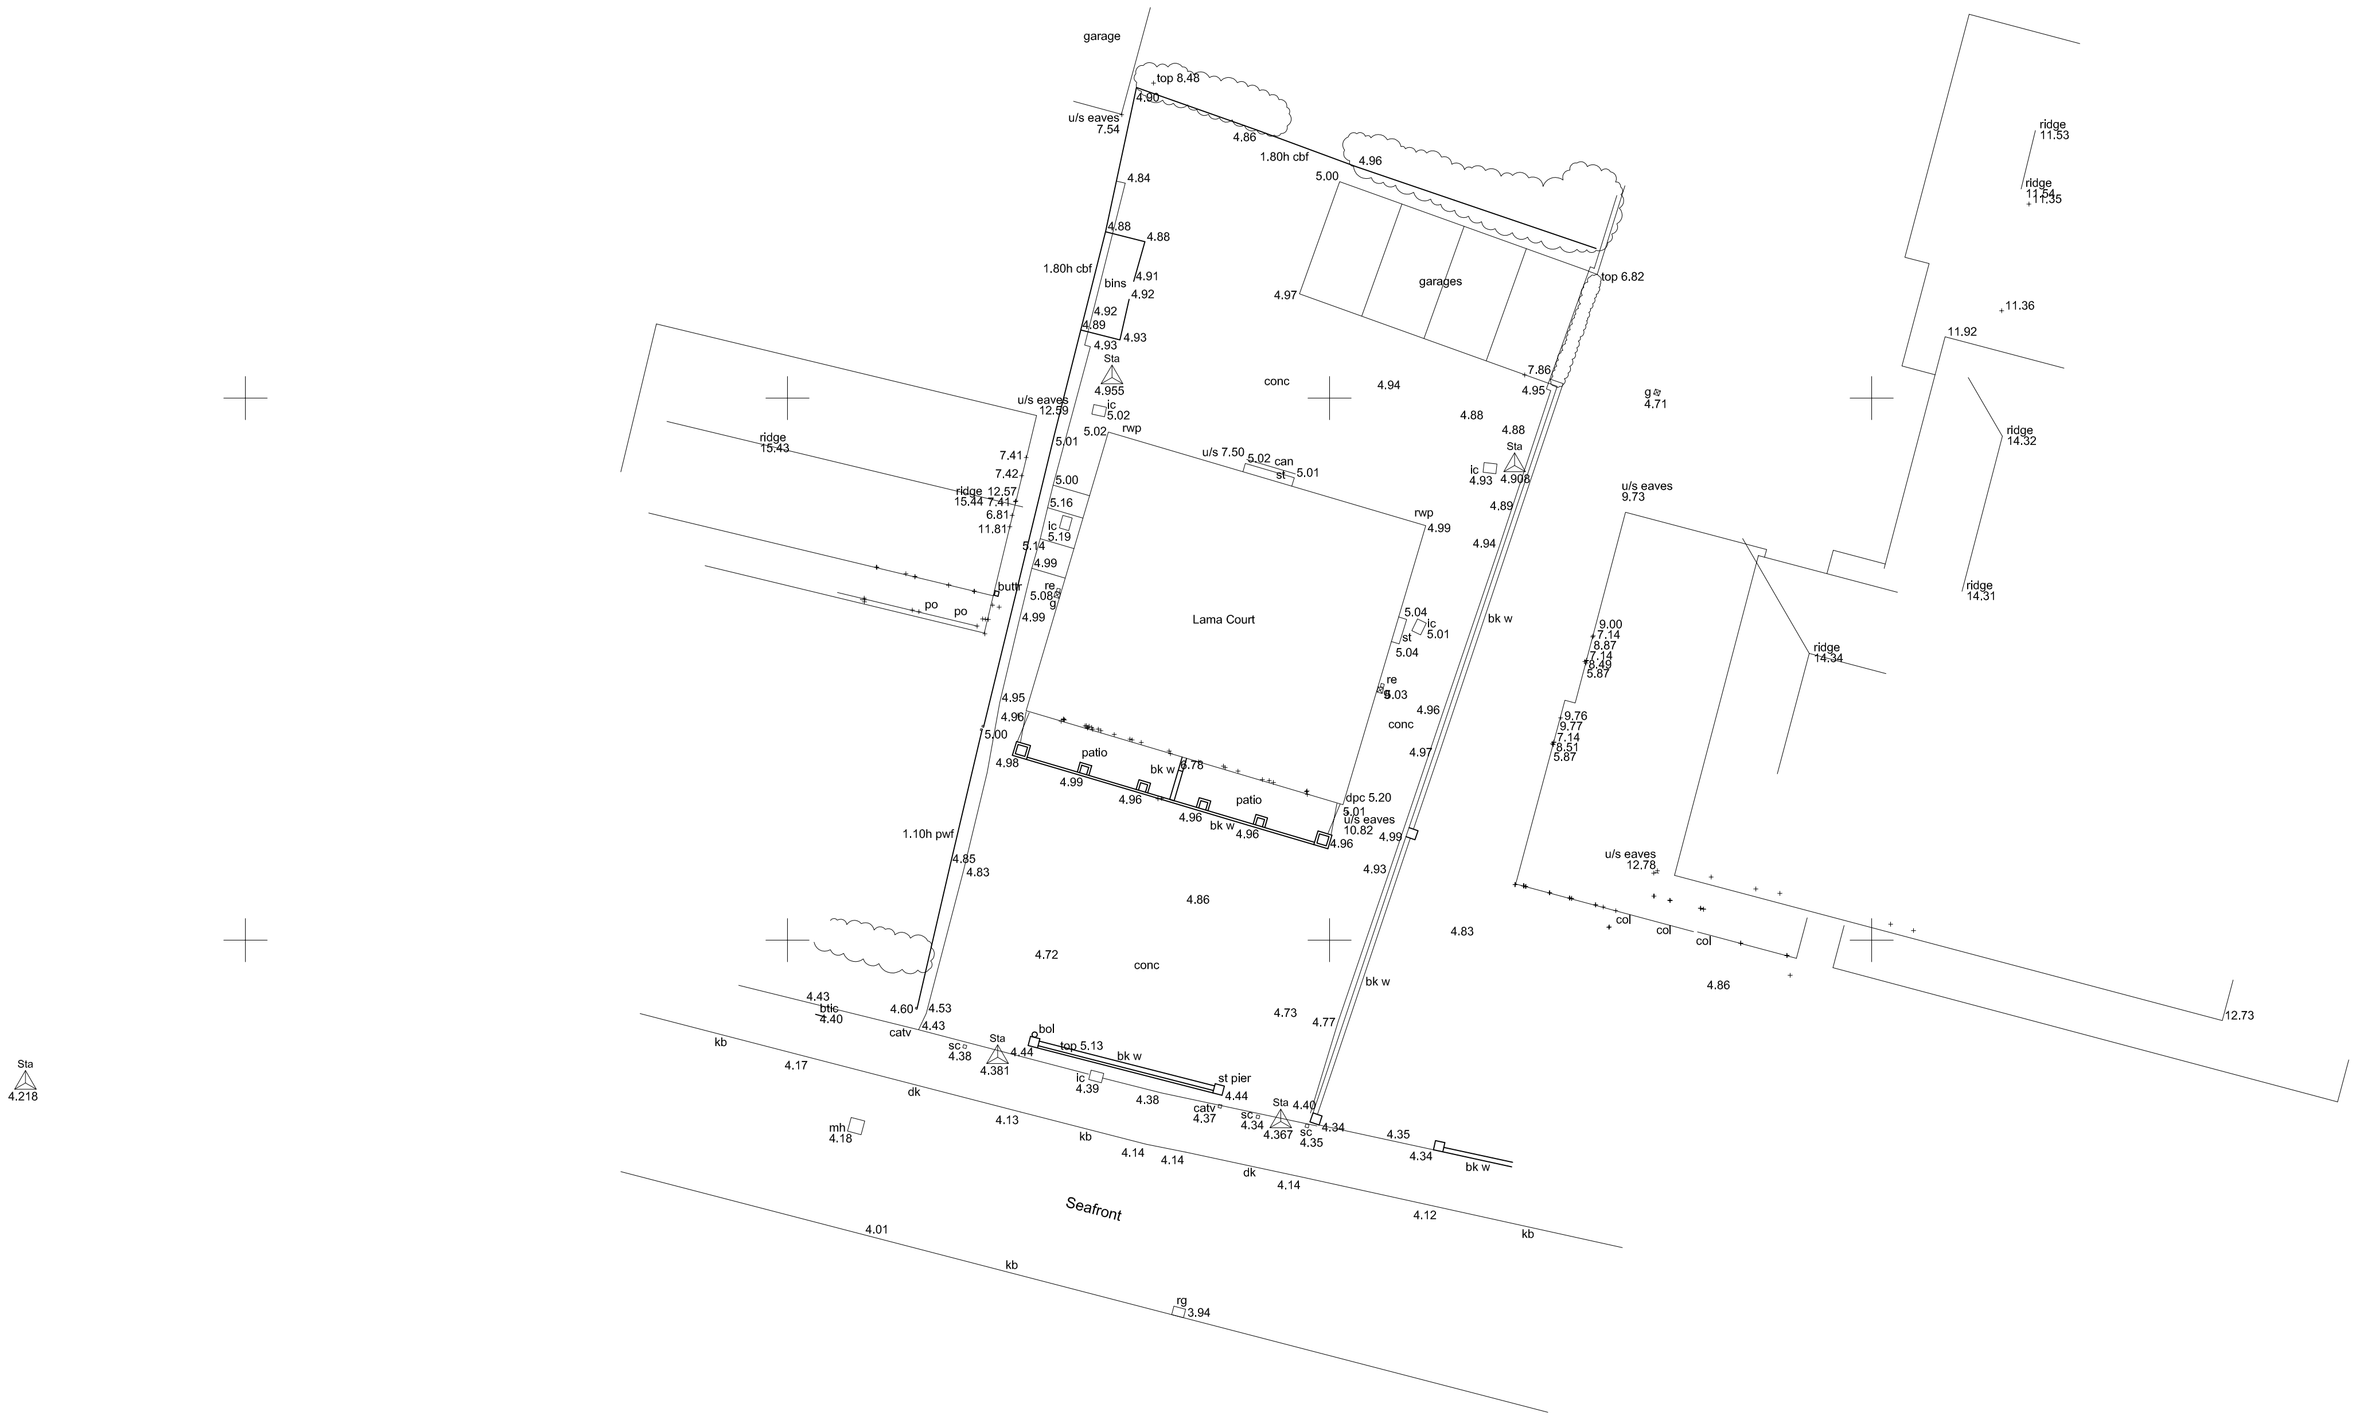

Revisions

Legend

ars	air raid shelter	nb	notice board
bk.w	brick wall	p	post
bol	bollard	pbx	post box
bm	boundary marker	pl	pavement light
bs	bus stop	re	rodding eye
btic	bt inspection chamber	rnp	road name plate
catv	cable tv cover	ret.w	retaining wall
cul	culvert	rwp	rainwater pipe
ch	channel	rp	reflector post
chy	chimney	rs	road sign
dr	drain	st	step
dp	downpipe	Sta	survey station
dk	dropped kerb	sc	stop cock
d	diameter	sp	sign post
ep	electricity pole	st	step
eb	electricity box	sv	stop valve
elp	electricity pylon	svp	soil and vent pipe
em	electricity marker	tcb	telephone call box
er	earth rod	tsic	tel service cover
flb	flower bed	tl	traffic light
fb	footbridge	tp	telegraph pole
fh	fire hydrant	tsic	traffic signal cover
fs	flag staff	u/s	underside
fp	footpath	utl	unable to lift
g	gulley	vp	vent pipe
gir	girth	w	wall
gm	gas marker	wm	water meter
gsv	gas stop valve	Fence details	
h	height	bw	barbed wire
hydr	hydrant	cb	close boarded
ic	inspection chamber	ci	corrugated iron
jbx	junction box	cl	chain link
kb	kerb	cp	chestnut paling
ko	kerb outlet	ir	iron railing
lbx	letter box	iw	interwoven
lp	lamp post	pal	paling
lc	lamp column	pw	post and wire
mb	multi-bole	pwm	post and wire mesh
mh	manhole	pr	post and rail
mp	marker post	gh	gate hurdle
ms	mile stone	wh	woven hurdle

Grid Origin OSGB

Removal of this block also removes all warranties and infringes copyright

* Detail assumed, inaccessible or not surveyed

Title to this drawing remains with Solent Surveys

©Solent Surveys

TITLE/PROJECT

Lama Court
128-130 The Seafront
Hayling Island
PO11 9HW

Survey Drawing

SOLENT SURVEYS
BUILDING AND LAND SURVEY CONSULTANTS
SOLENT HOUSE 7 KENILWORTH GARDENS
WEST END SOUTHAMPTON SO30 3RE
e-mail mail@solentsurveys.co.uk
Tel 02380 471991

SCALE 1:200 (0 1 2 3 4 5)	DRAWN BY J.R.Chalk ACInstCES
DATE June 2015	LEVELS BASED ON GPS/OSBM Datum
DRAWING NUMBER 13649 S1	REVISIONS

GRAHAM ASH ARCHITECTS
CHARTERED ARCHITECTS TOWN PLANNING CONSULTANTS
Graham Ash Architects Ltd.
65 Leigh Road, Eastleigh, Hampshire SO50 9DF
TELEPHONE 01794 518706 Or 07768 453105
EMAIL: Info@grahamasharchitects.com
WEBSITE: www.grahamasharchitects.com

CLIENT: **Mr D Aylward**

PROJECT: **Lama Court, Seafront, (128-130) Hayling Island, PO11 9HW**

TITLE: **Existing Site Survey**

DESIGNED BY GA	DATE 7-7-15	DRWN / DTALD BY: JAT
SCALE 1:200	PLOTTED 7-7-15	REV.

SCALE @ 1:200 (0 1 2 3 4 10m)

PURPOSE OF ISSUE:

☑ information ☐ approval ☐ render ☐ construction

DWG. NO. **15:027:04**