


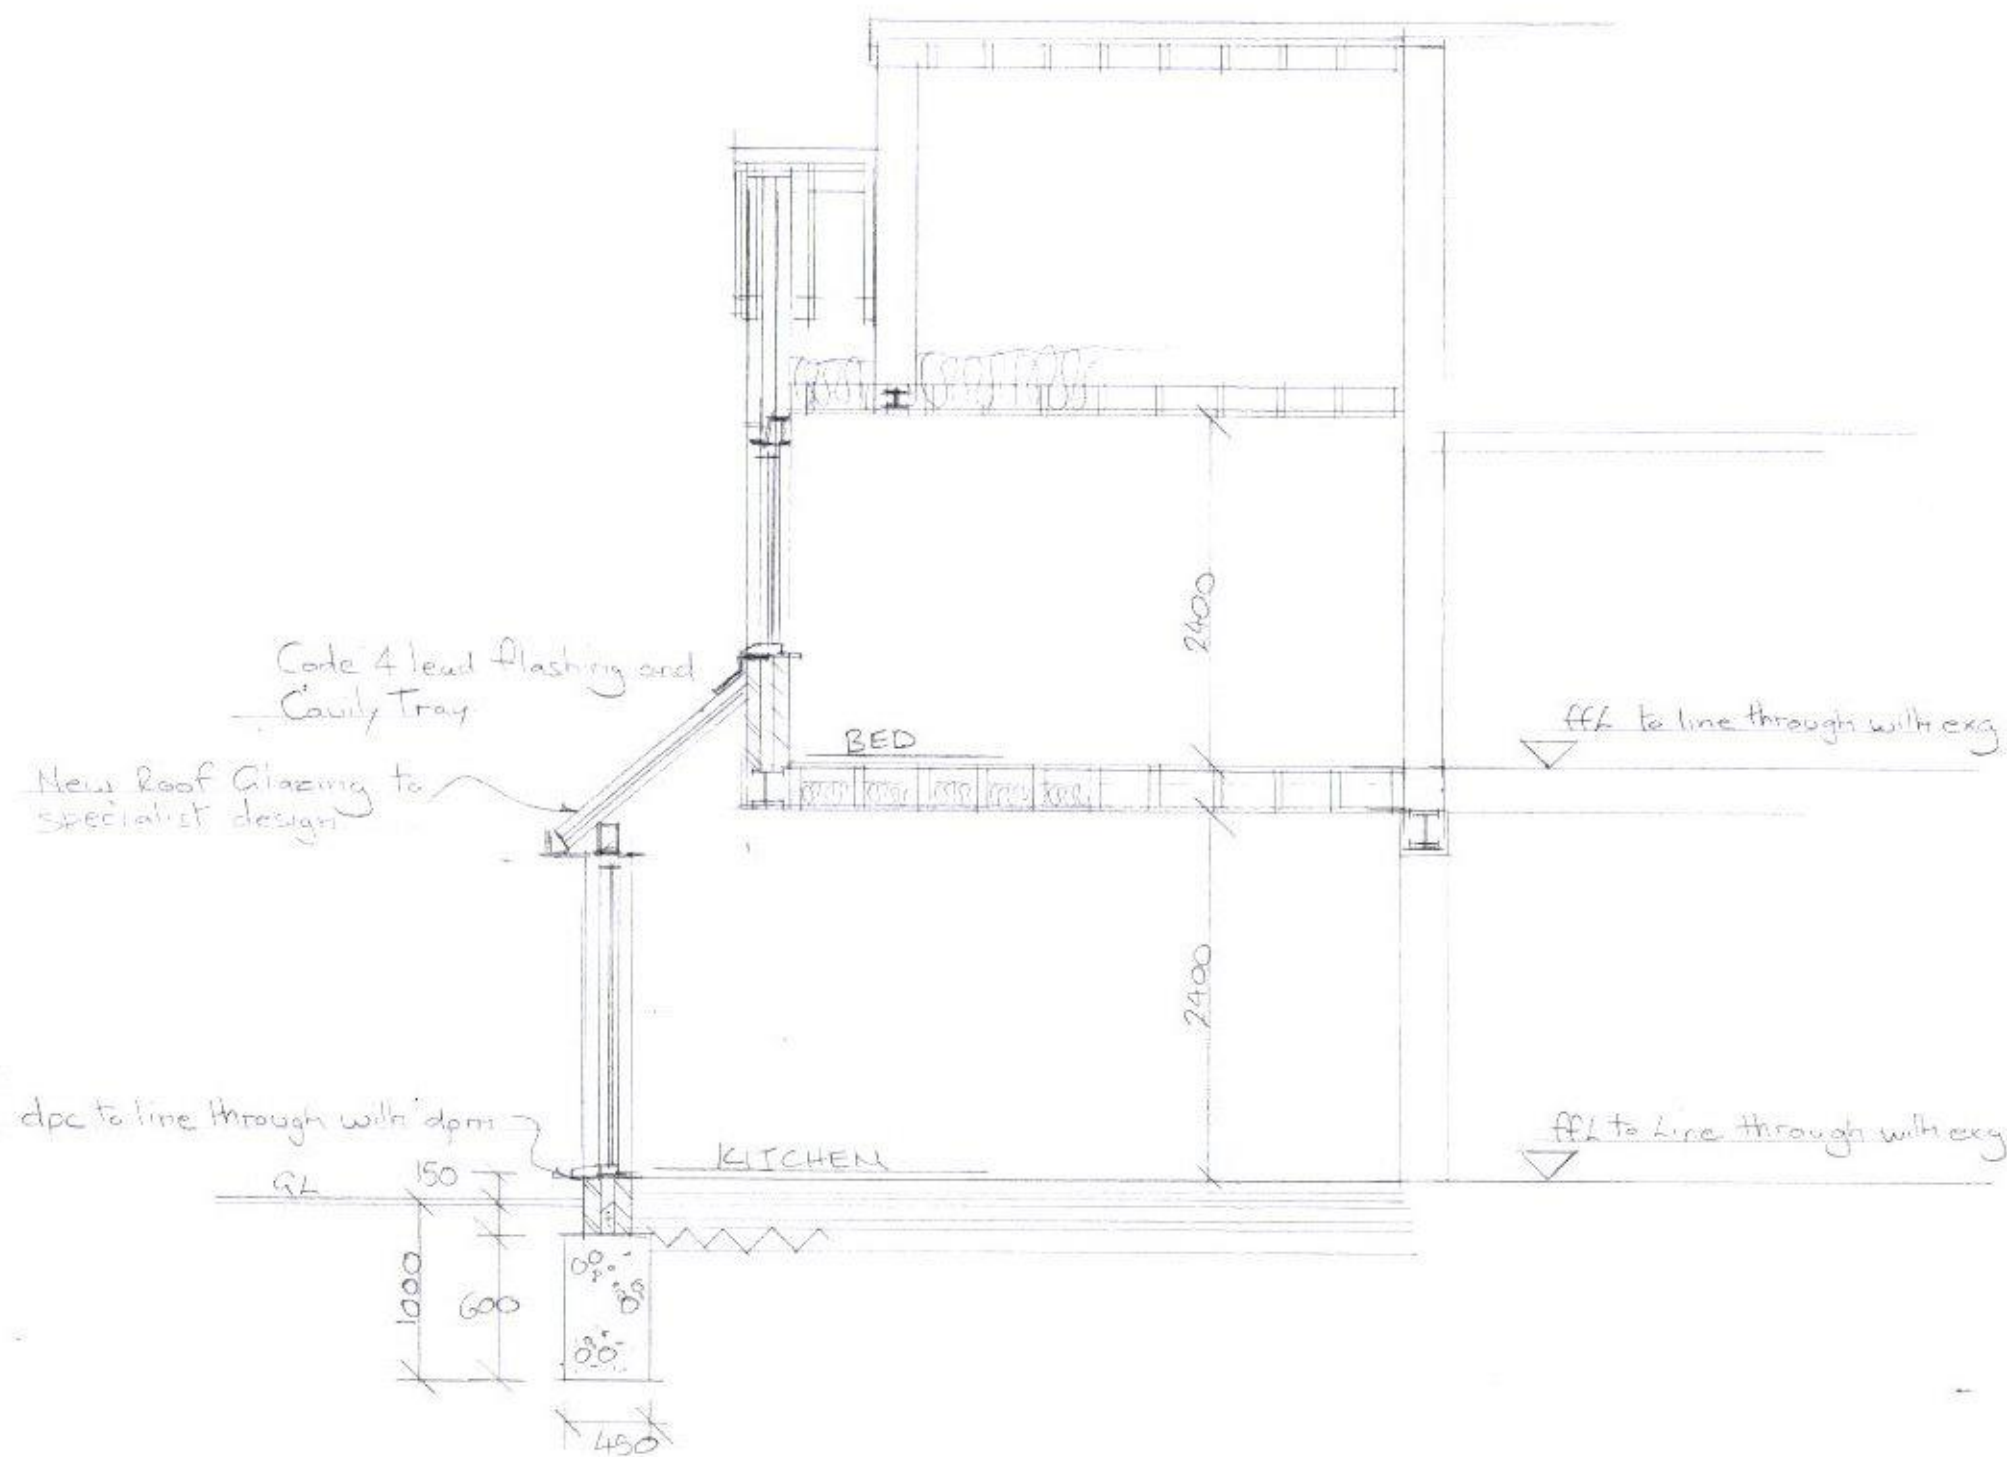

SECTION A-A 1:50

SECTION A-A 1:50


95 LONDON ROAD COWPLAIN

HANTS PO8 8XB

HAVANT BOROUGH
COUNCIL


13 MAR 2017

RECEIVED

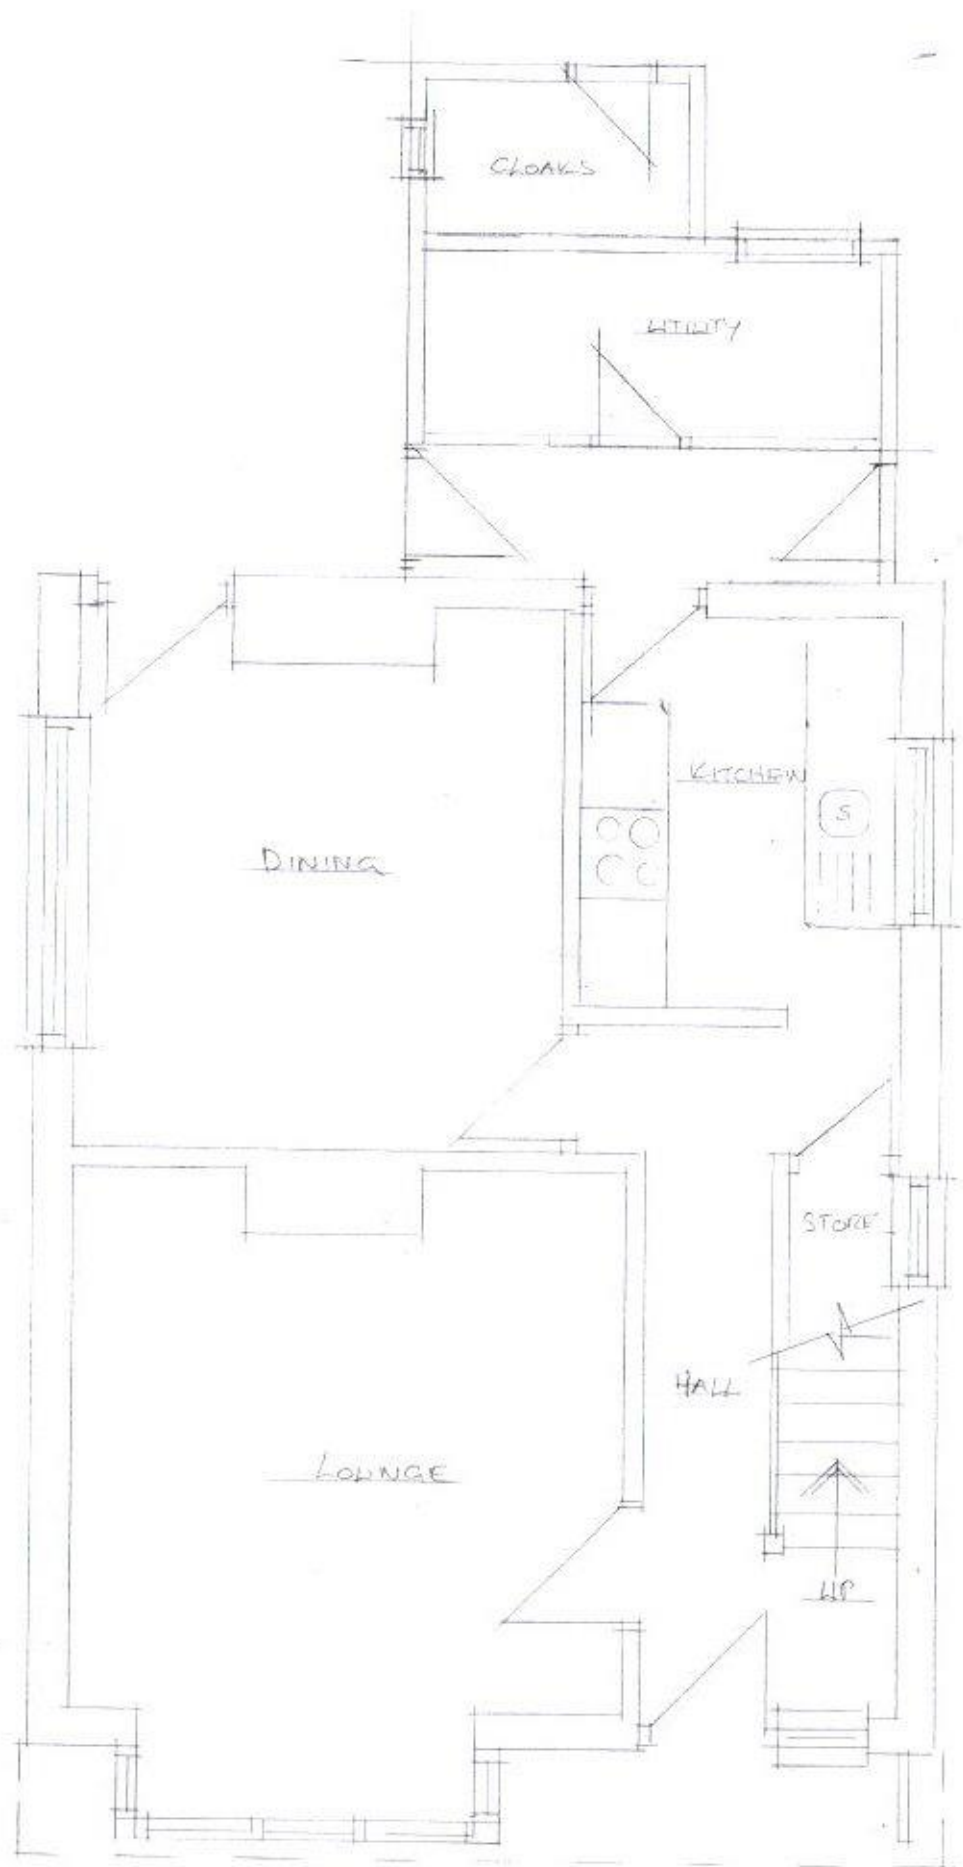

EXISTING GROUND FLOOR PLAN

EXISTING PLANS 1:50

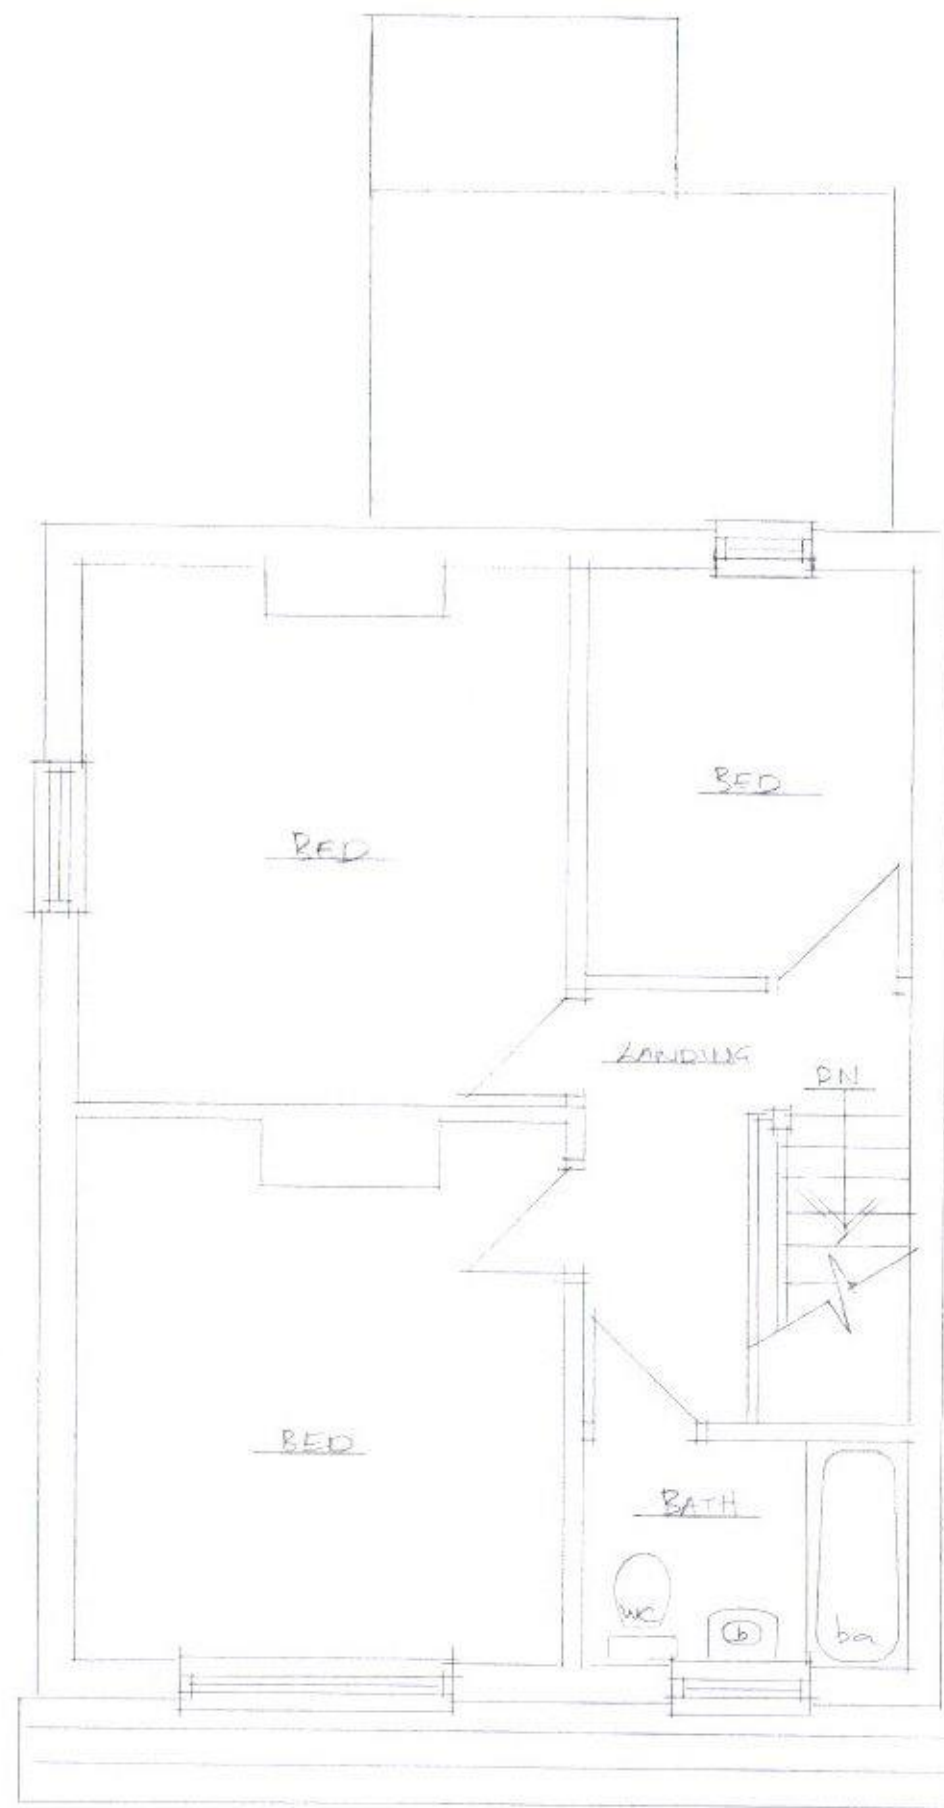

EXG FIRST FLOOR PLAN

HAVANT BOROUGH
COUNCIL

13 MAR 2017

RECEIVED