

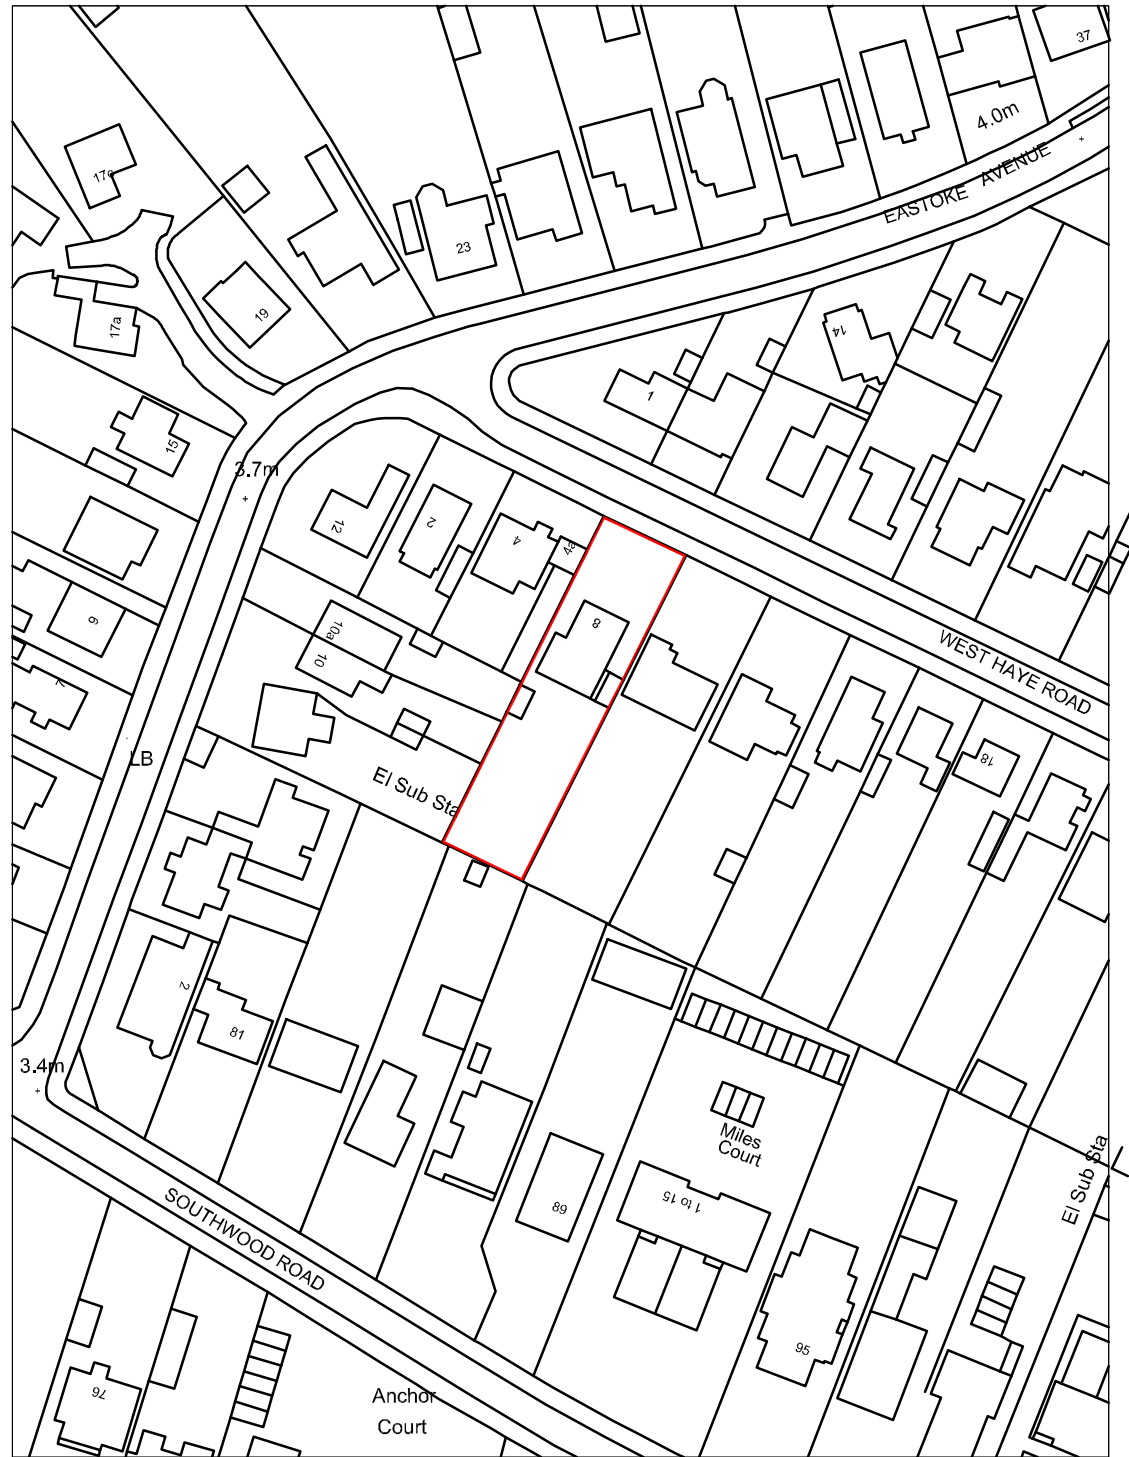


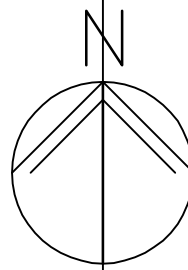

LOCATION PLAN 1:1250

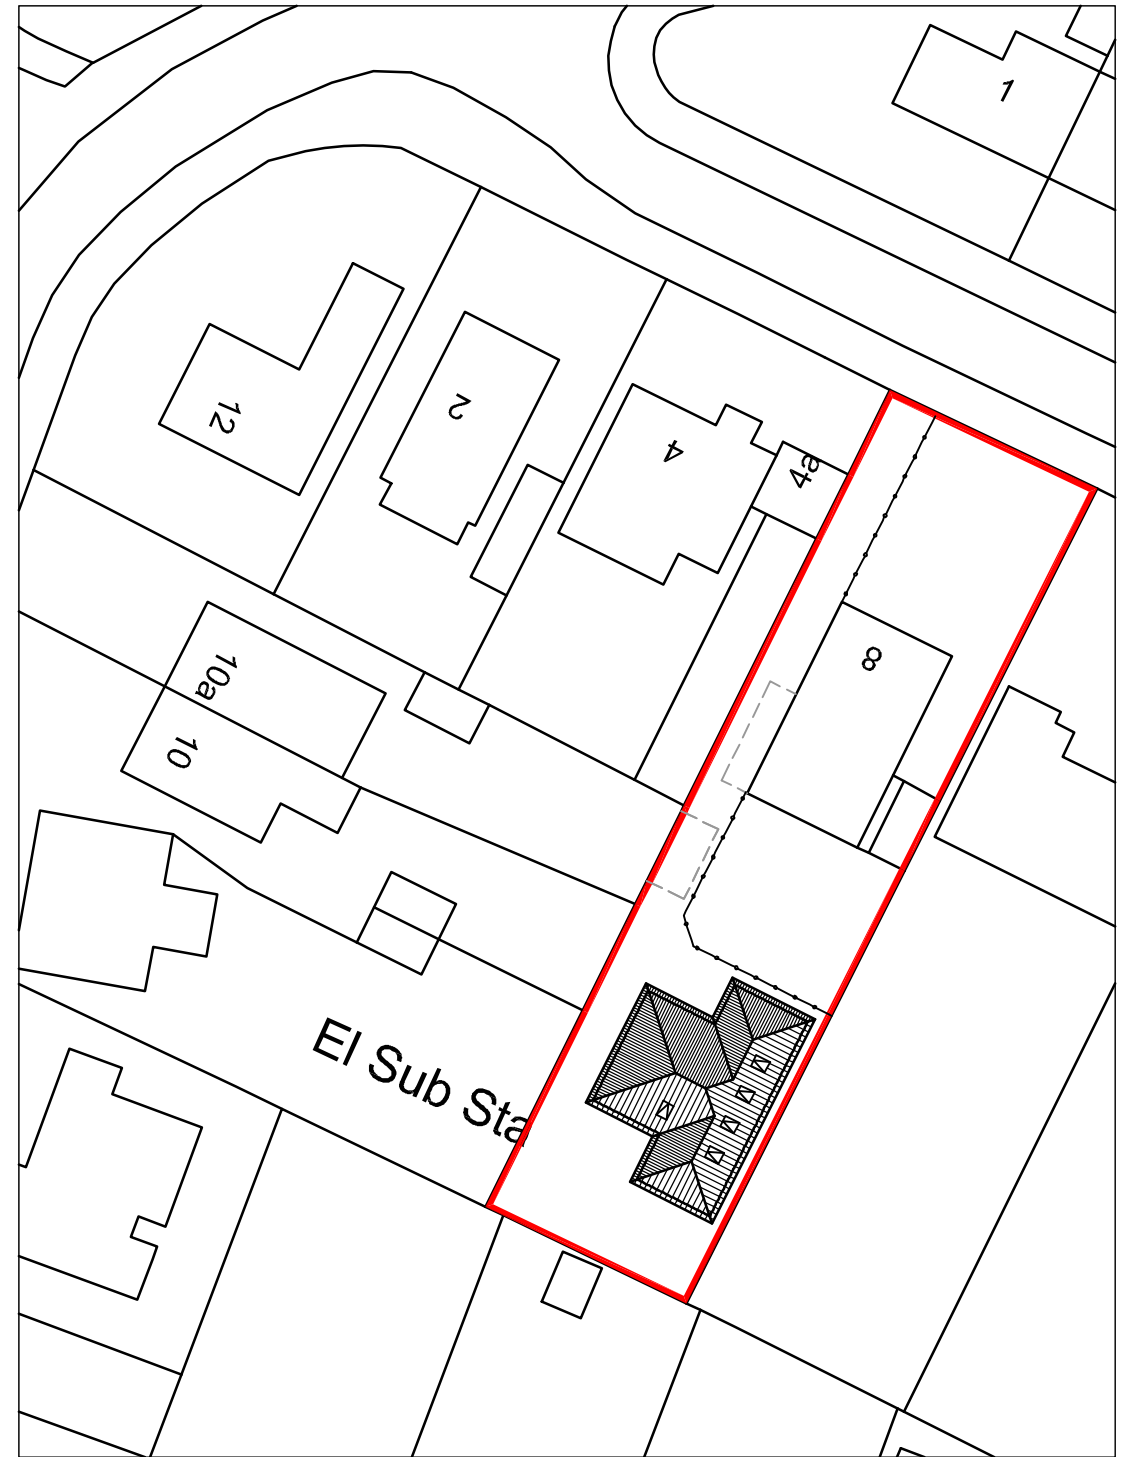

BLOCK PLAN 1:500

m 10 20 30 40

metres 10 20 30 40

Land Rear of
8 West Hays Road,
Hayling Island,
P011 9RN

SITE PLANS

Revisions

A.
B.
C.
D.




Martin Critchley
CHARTERED ARCHITECT

The Old Brewery,
15E South Street, Havant,
Hampshire, PO9 1BU
023 92 474 919
critchleyarchitect@hotmail.com

Scale A3 = AS SHOWN
Date 10/04/17
Drawn OS

17021-101⁰

© Crown Copyright
All rights reserved.
Reproduced by Permission.
Licence No. 100046837

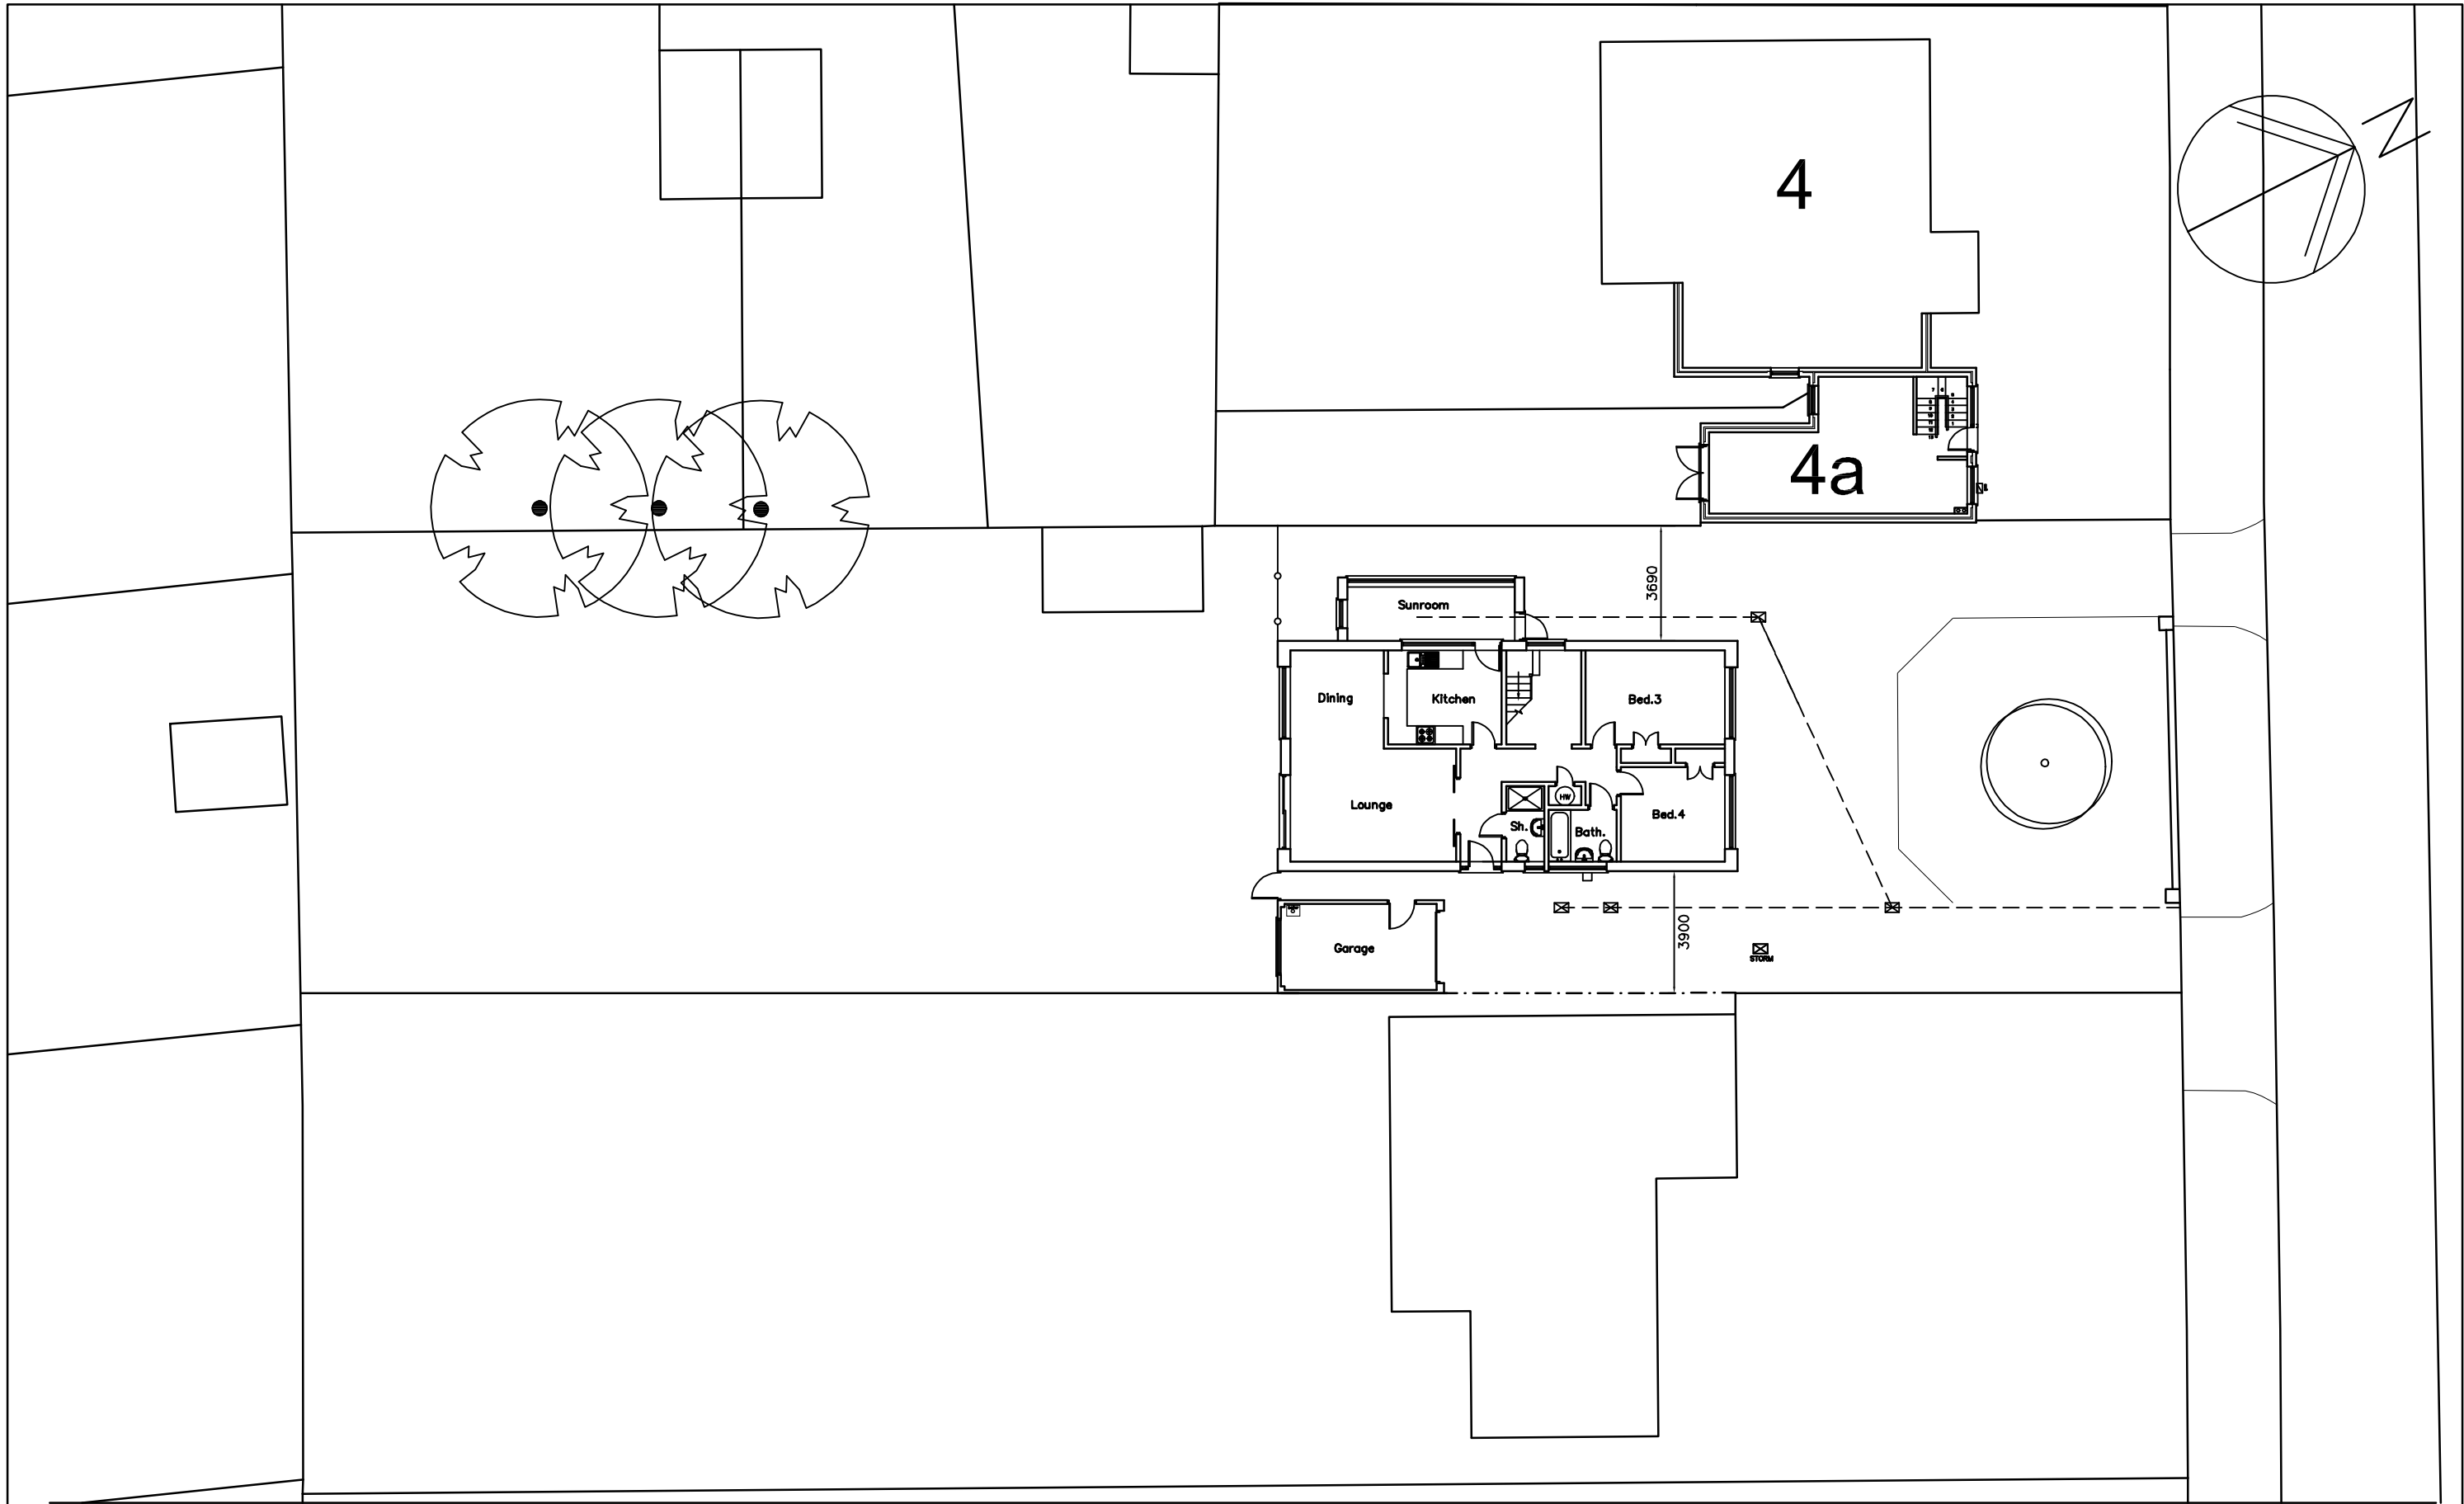

Land Rear of
8 West Haye Road,
Hayling Island,
P011 9RN

EXISTING
SITE PLAN

- Revisions
- A.
 - B.
 - C.




Martin Critchley
CHARTERED ARCHITECT

The Old Brewery,
15E South Street, Havant,
Hampshire, PO9 1BU
023 92 474 919
critchleyarchitect@hotmail.com

Scale A3=1:200 A1=1:100
Date 15/03/17
Drawn JHL

17021-102⁰

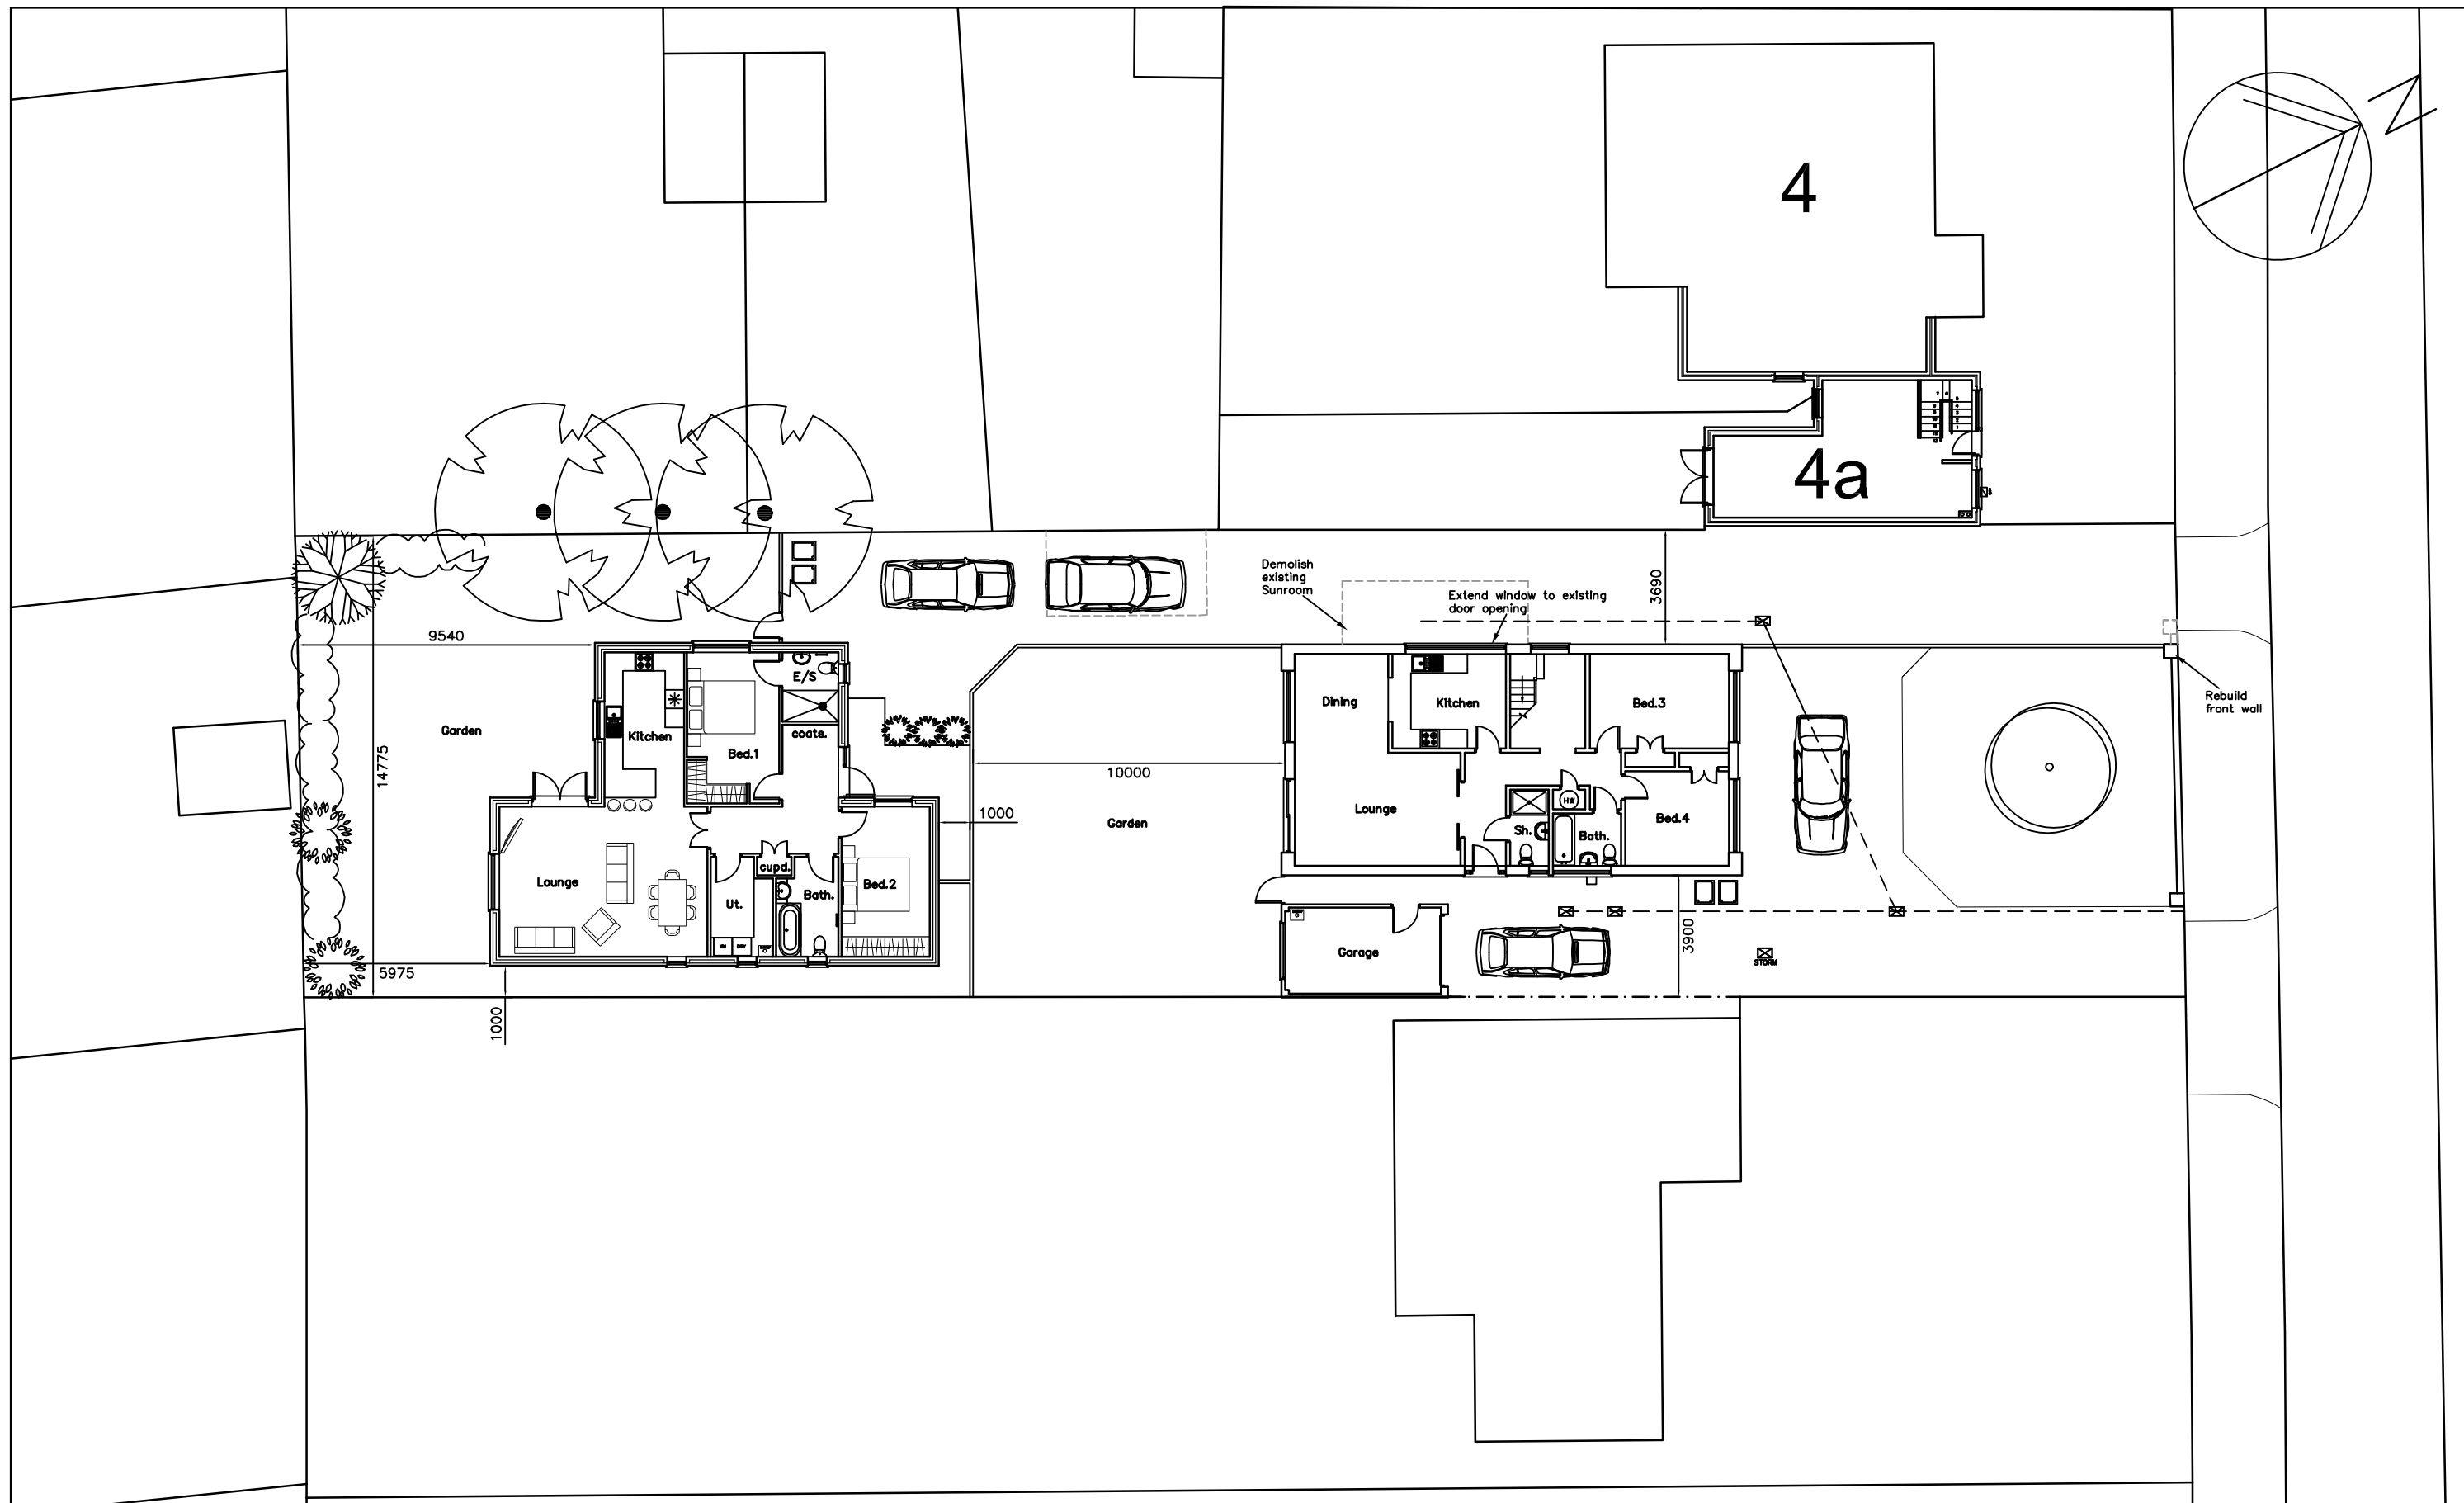

Land Rear of
8 West Haye Road,
Hayling Island,
PO11 9RN

PROPOSED SITE PLAN




Revisions
A. Client revisions. 31/03/17
B.
C.



Scale A3=1:200 A1=1:100
Date 15/03/17
Drawn JHL

17021-103^A



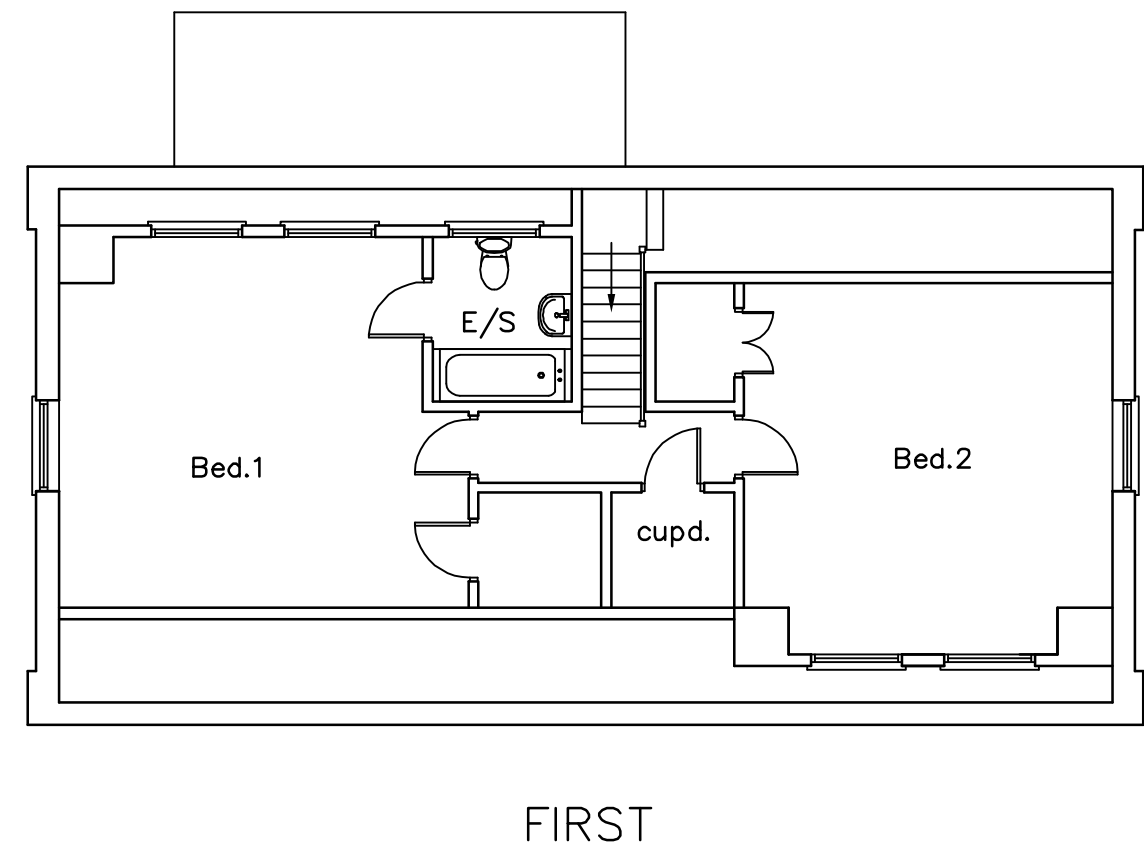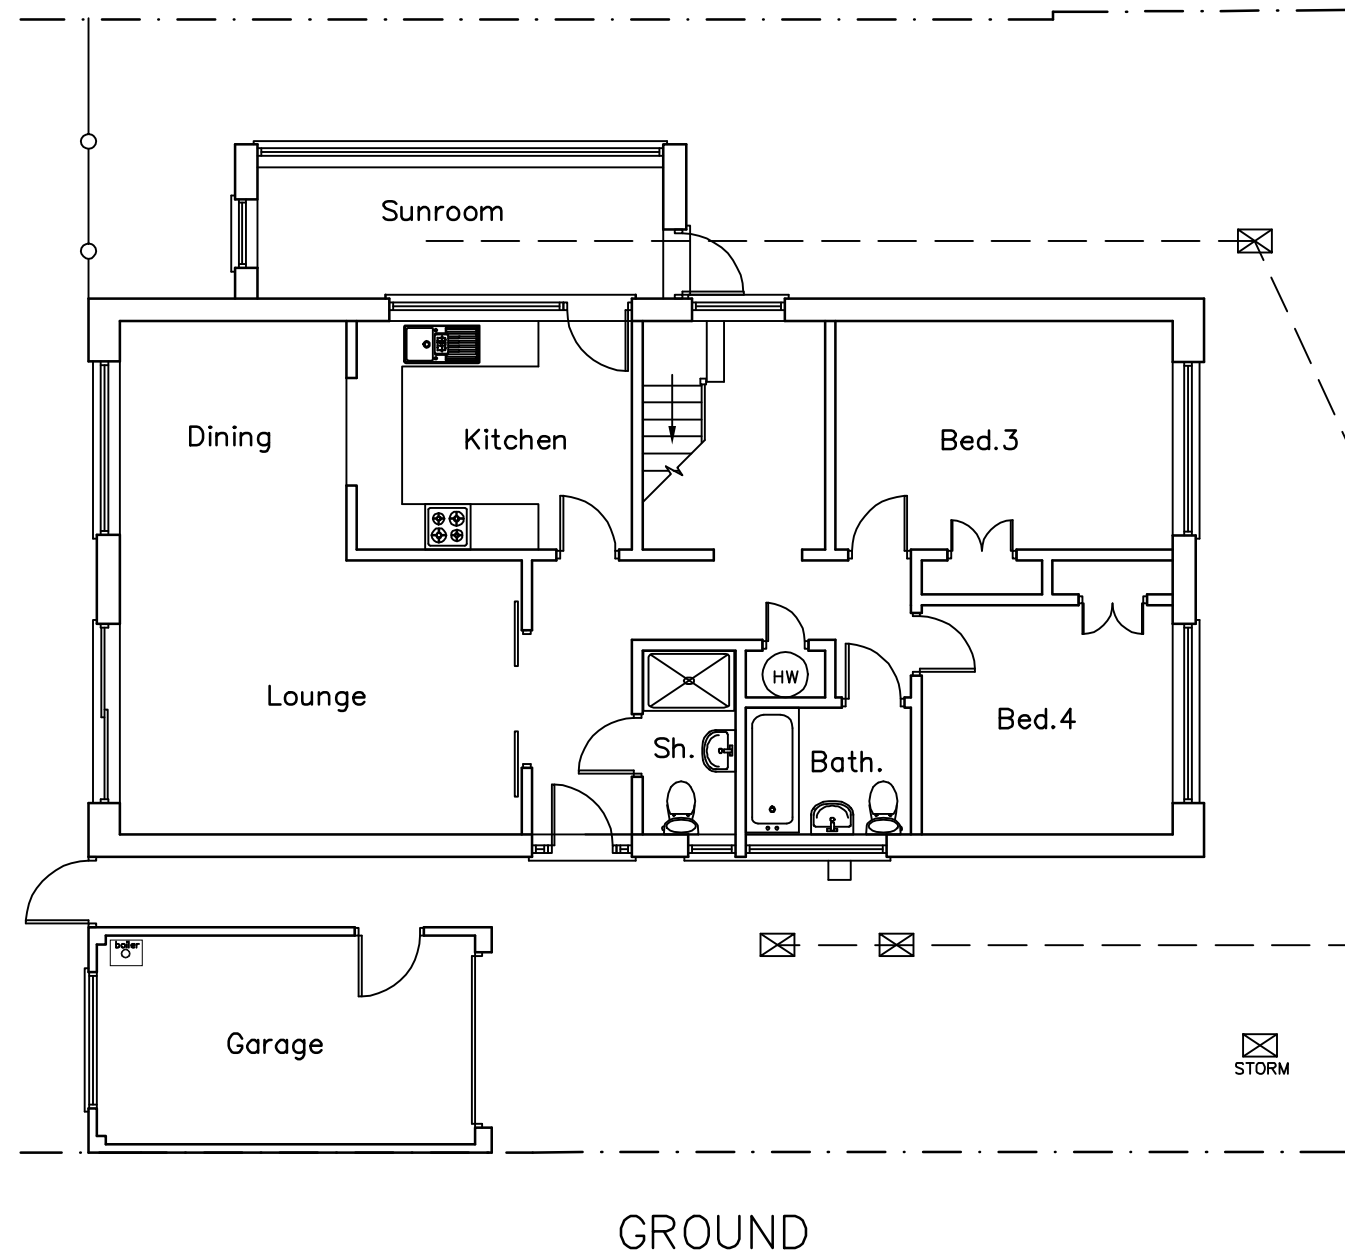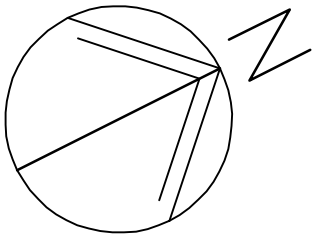

Land Rear of
8 West Haye Road,
Hayling Island,
P011 9RN

NO. 8 EXISTING FLOOR PLANS

Revisions
A.



Scale A3 = 1:100
Drawn JHL
Date 15/03/17

17021-201⁰

metres

10


20

30


40



NORTH

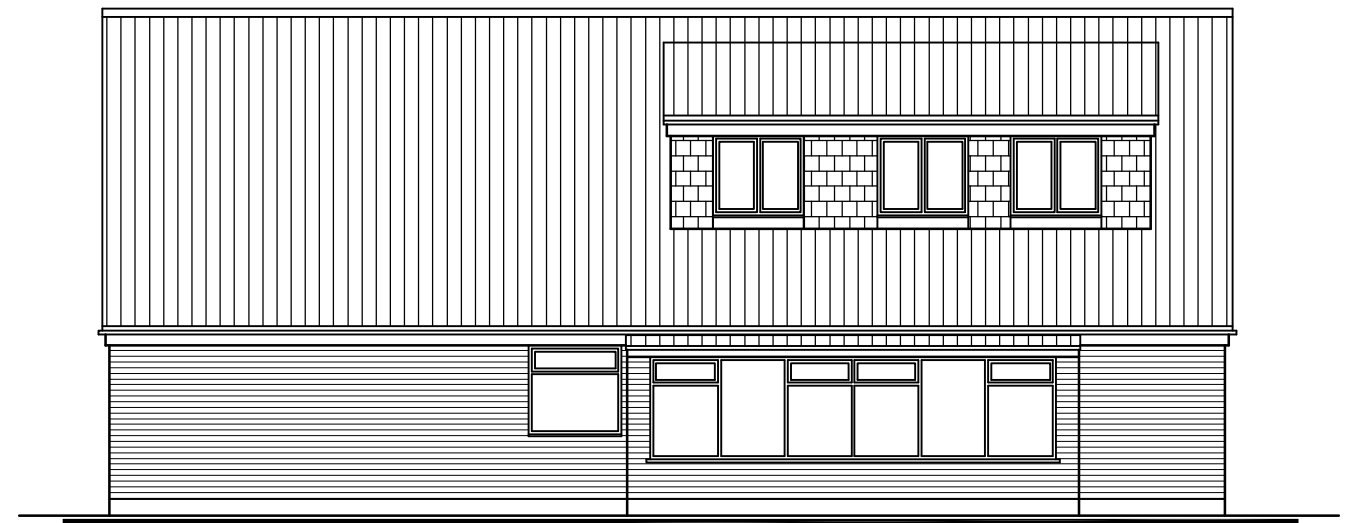

WEST

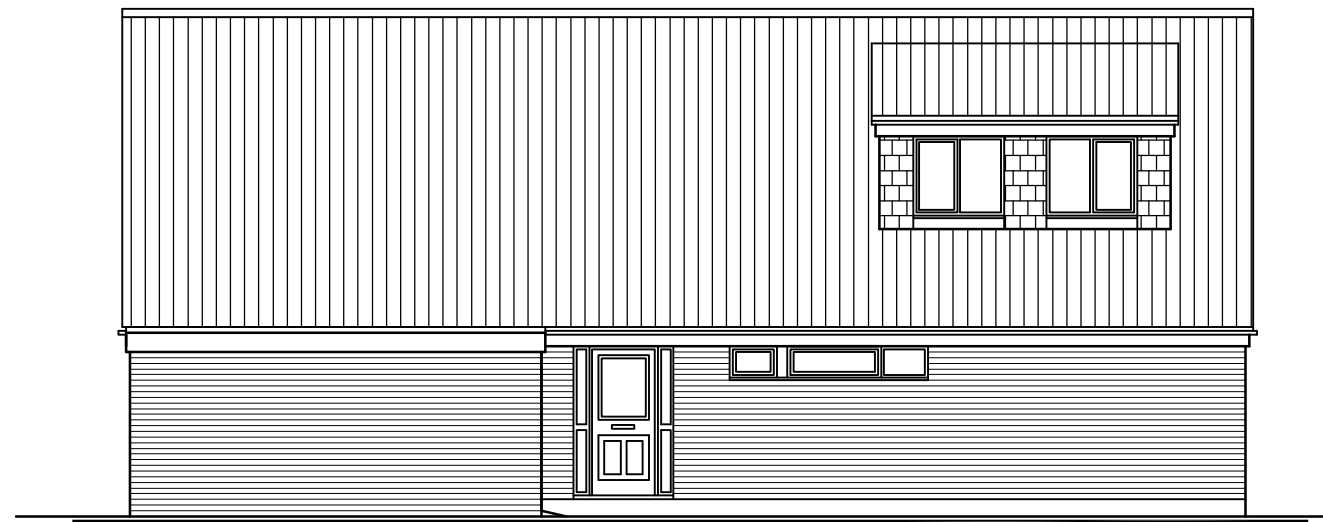

SOUTH




EAST

Land Rear of
8 West Haye Road,
Hayling Island,
P011 9RN



NO. 8 EXISTING ELEVATIONS

Revisions
A.

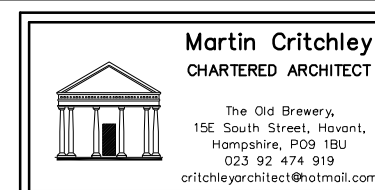

Scale A3 = 1:100
Drawn JHL
Date 31/03/17


17021-301⁰

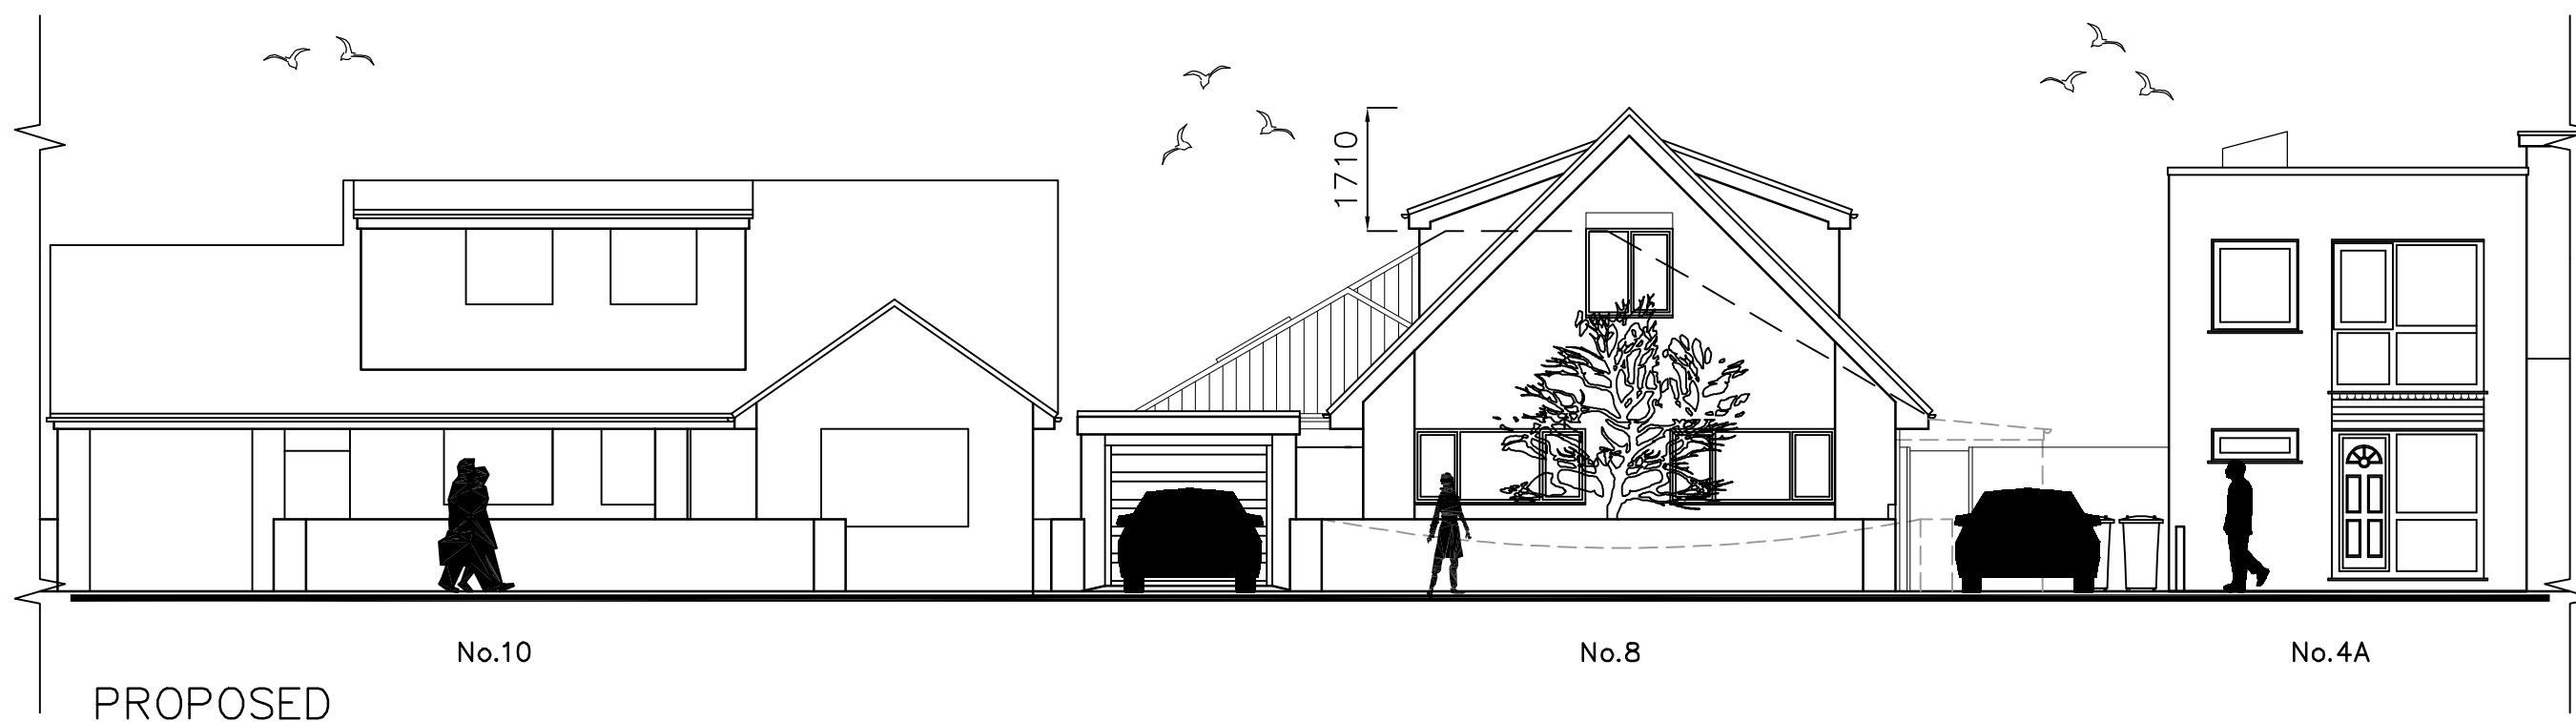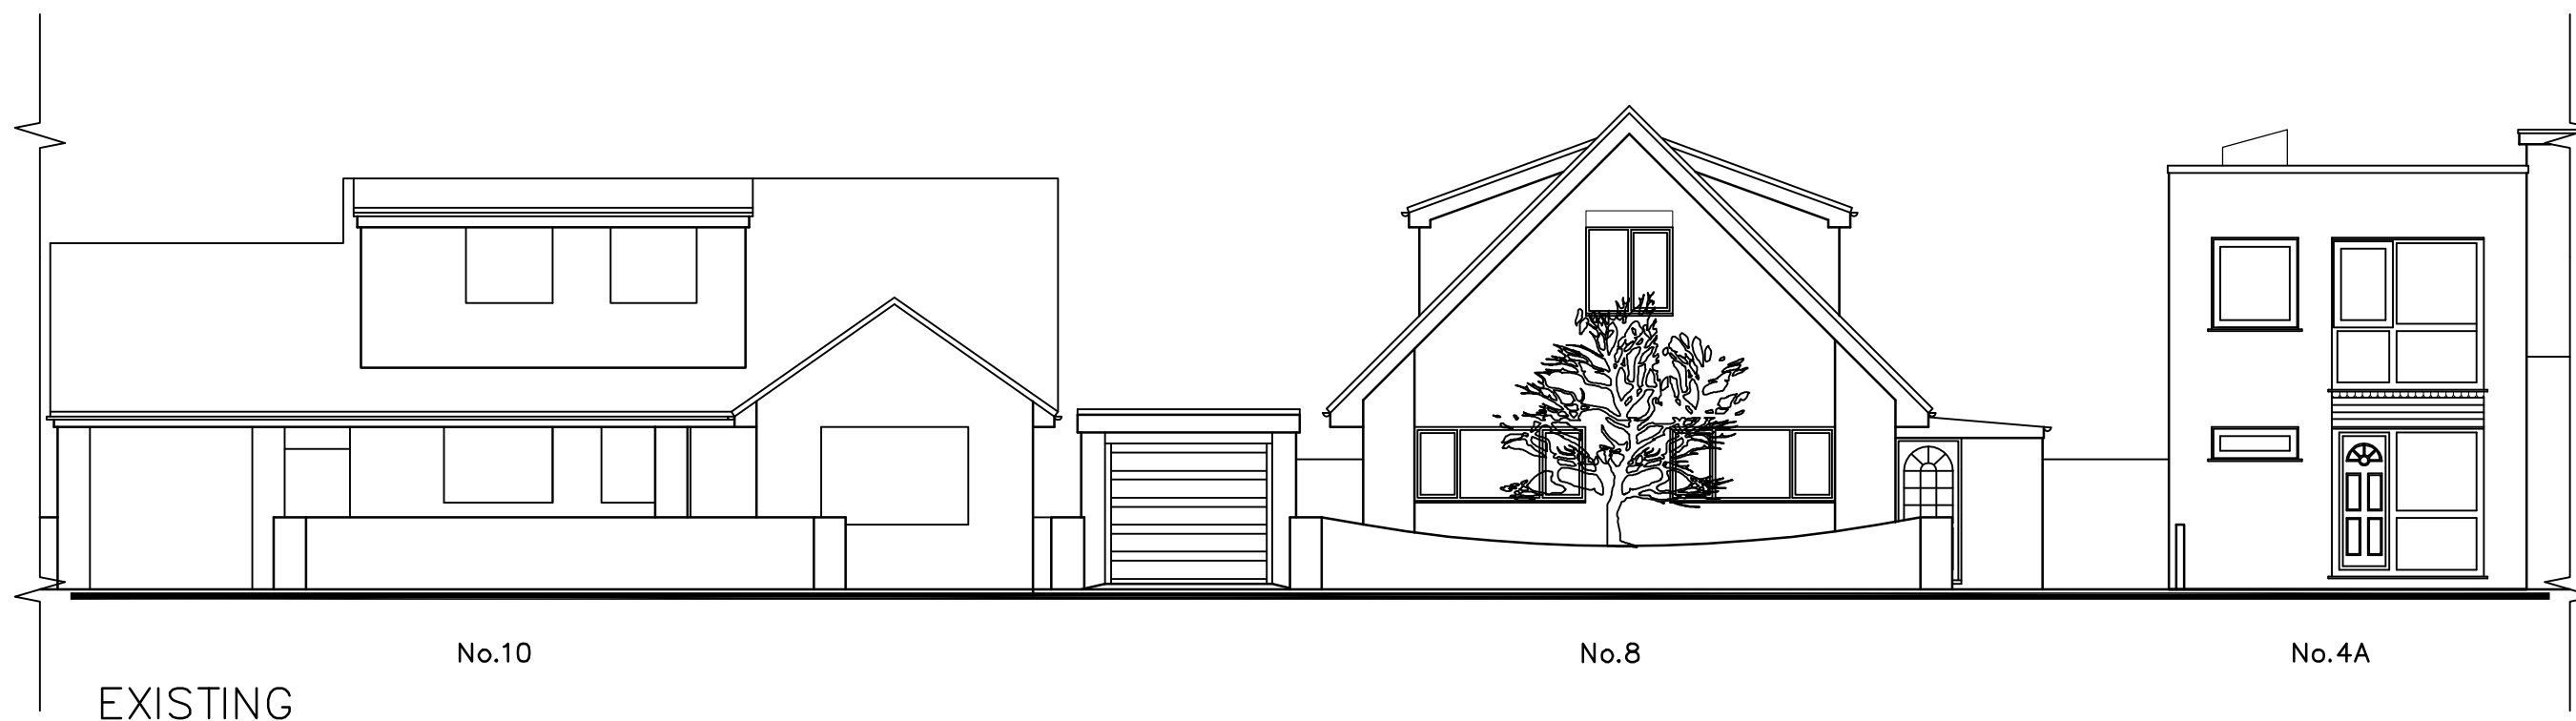

Land Rear of
8 West Haye Road,
Hayling Island,
P011 9RN

STREET ELEVATIONS

Revisions
A.

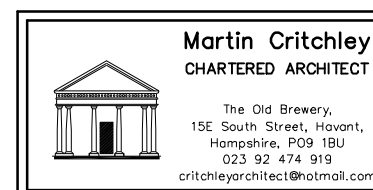

Scale A3 = 1:100
Drawn JHL
Date 03/04/17

17021-302⁰



metres

10


20

30

40

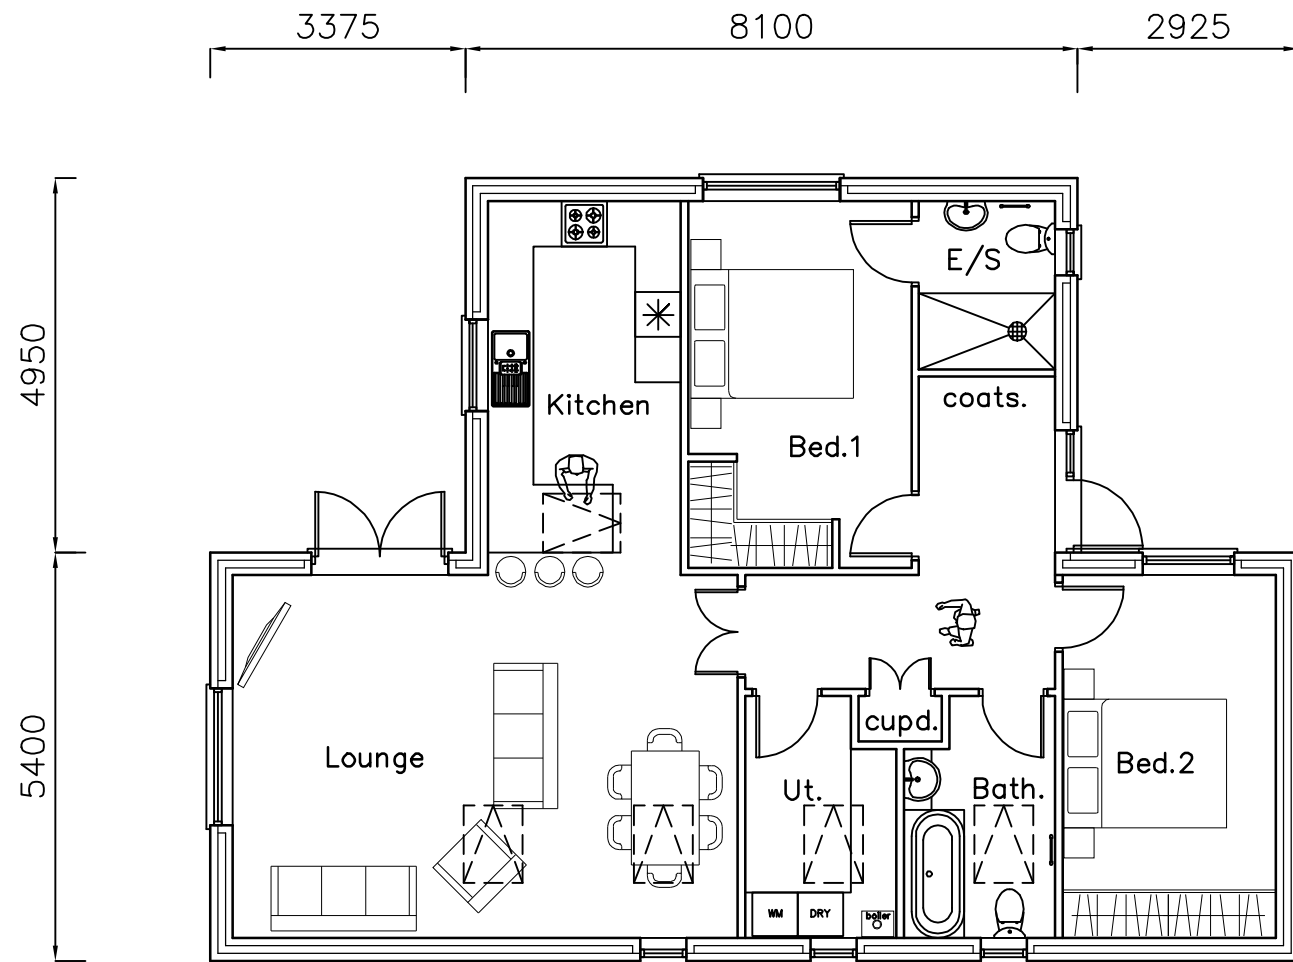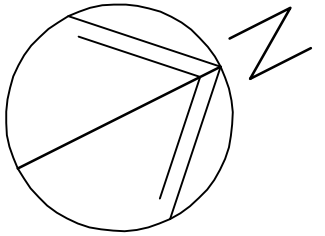

GROUND

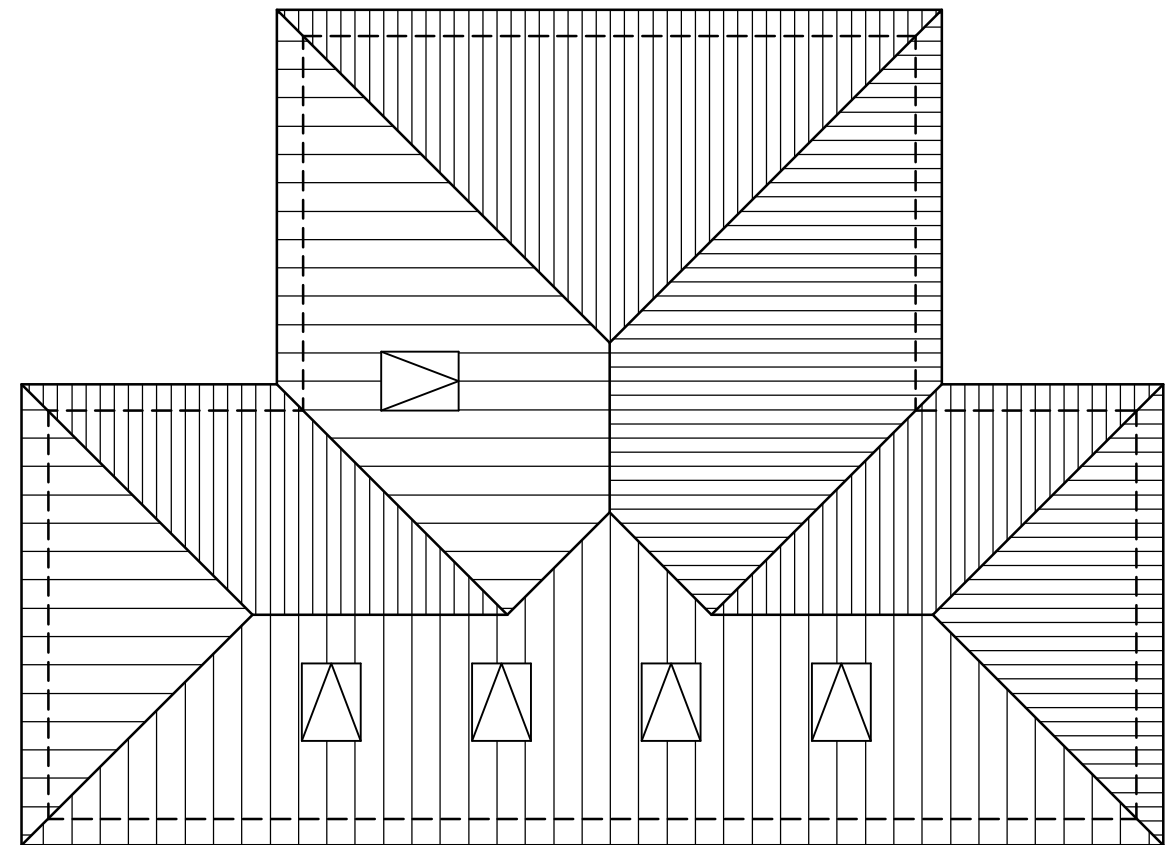


ROOF

Land Rear of
8 West Haye Road,
Hayling Island,
P011 9RN

PROPOSED BUNGALOW FLOOR PLANS

Revisions
A.

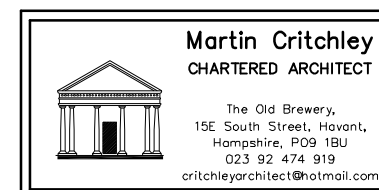

Scale A3 = 1:100
Drawn JHL
Date 31/03/17

17021-401⁰




NORTH



WEST



SOUTH

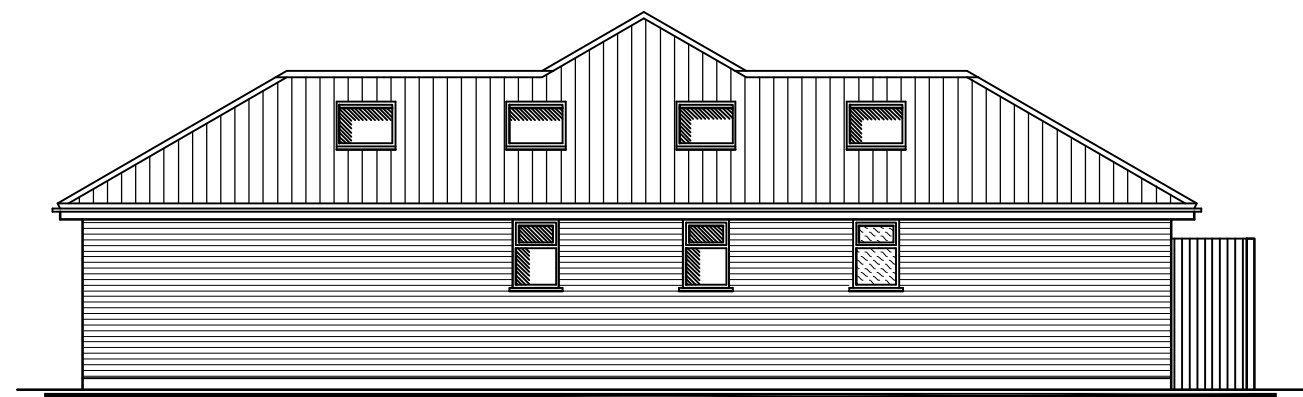

EAST

Land Rear of
8 West Haye Road,
Hayling Island,
P011 9RN

PROPOSED BUNGALOW ELEVATIONS

Revisions
A.



Scale A3 = 1:100
Drawn JHL
Date 31/03/17


17021-501⁰




NORTH



WEST

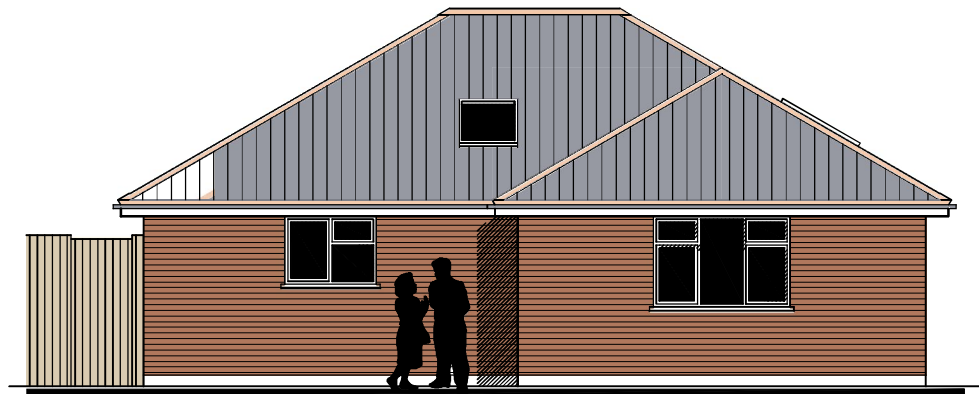

SOUTH

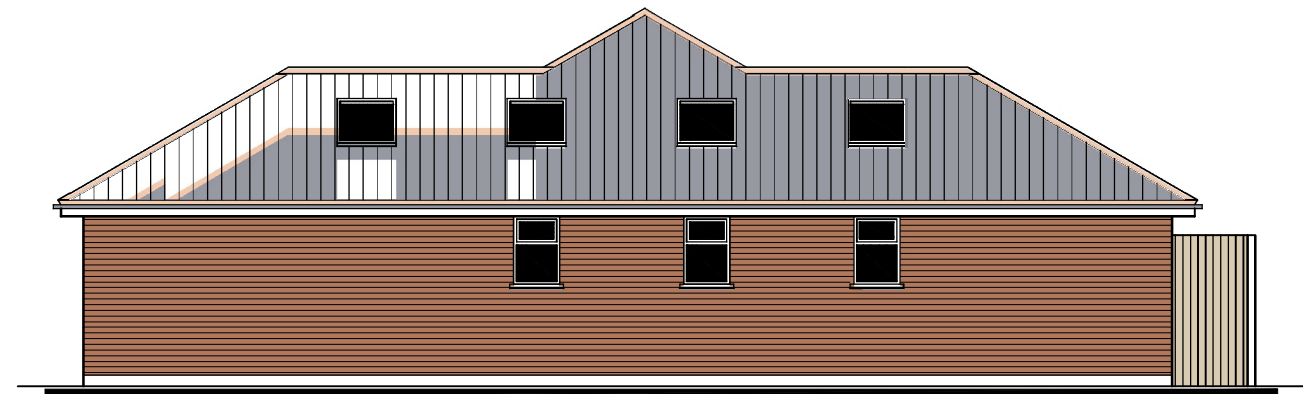


EAST

Land Rear of
8 West Haye Road,
Hayling Island,
P011 9RN

PROPOSED BUNGALOW ELEVATIONS

Revisions
A.

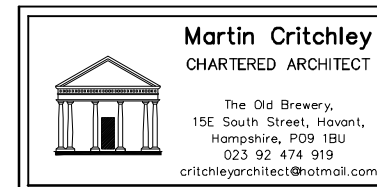

Scale A3 = 1:100
Drawn JHL
Date 31/03/17

17021-502⁰

metres

10

20

30

40