



4:16:4
Double Glazed Pyro-Glass
in a Hardwood Frame
to achieve 30mins Fire Resistance
Intumescent Sealant around Glazing

70mm Ogee Architrave


Scale 1:5

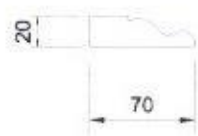

4:16:4
Double Glazed Pyro-Glass
in a Hardwood Frame
to achieve 30mins Fire Resistance
Intumescent Sealant around Glazing

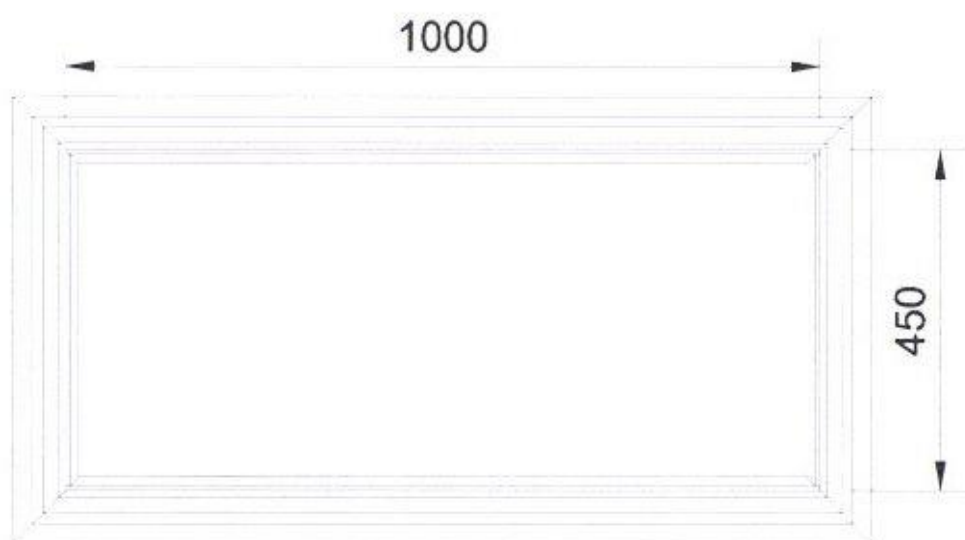


Dining Room Window
Scale 1:10

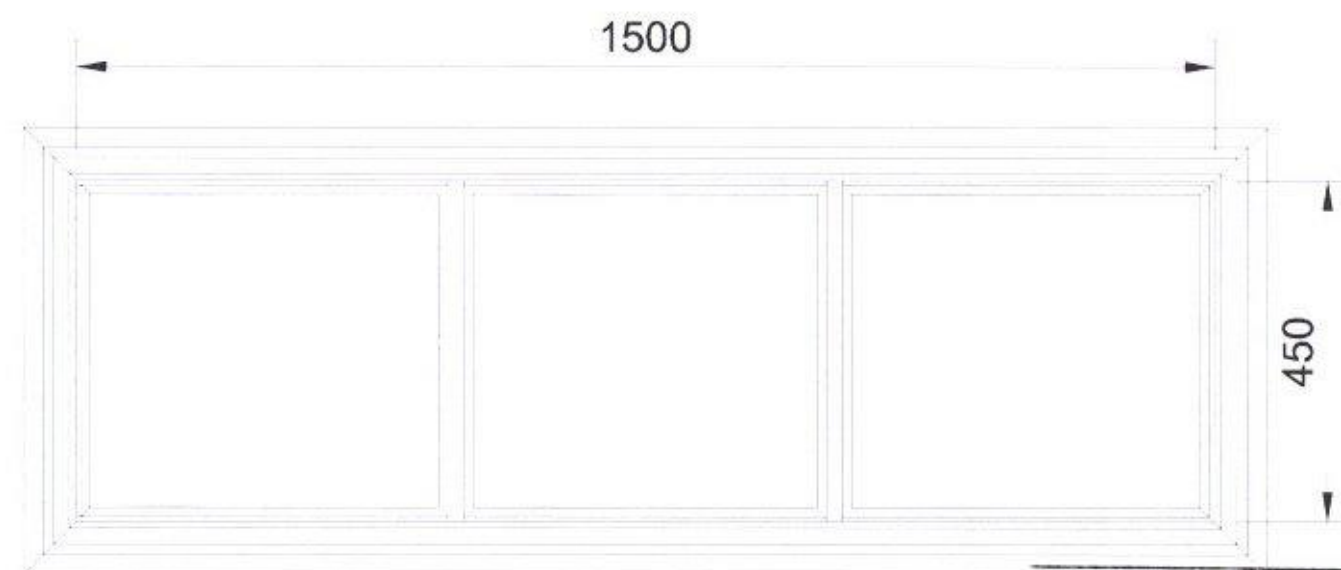

Living Room Window
Scale 1:10

HAVANT BOROUGH
COUNCIL
13 JUN 2016
RECEIVED

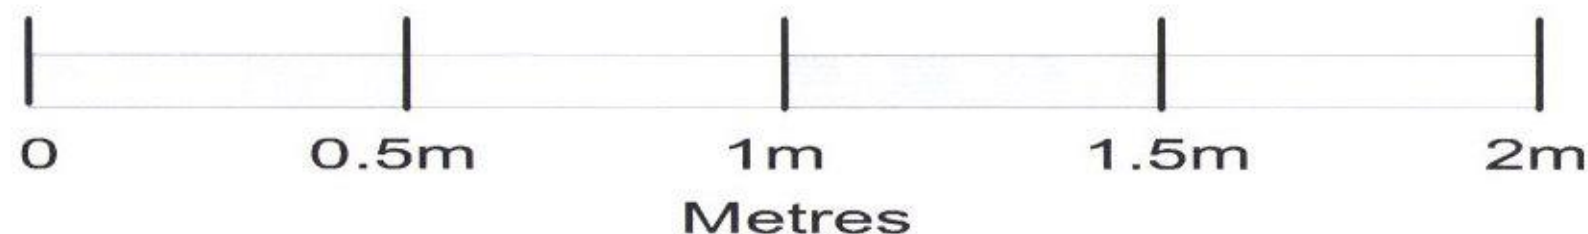

Mr P Everest

Form two Openings
to gain Borrowed Light

Flat A
Dolphin House
Queen Street
Emsworth
Chichester

Scale 1:10 @ A3

Amendment
Proposed Window
Elevation

Drawing No. 16/113/005

Drawn

Date May 2016