
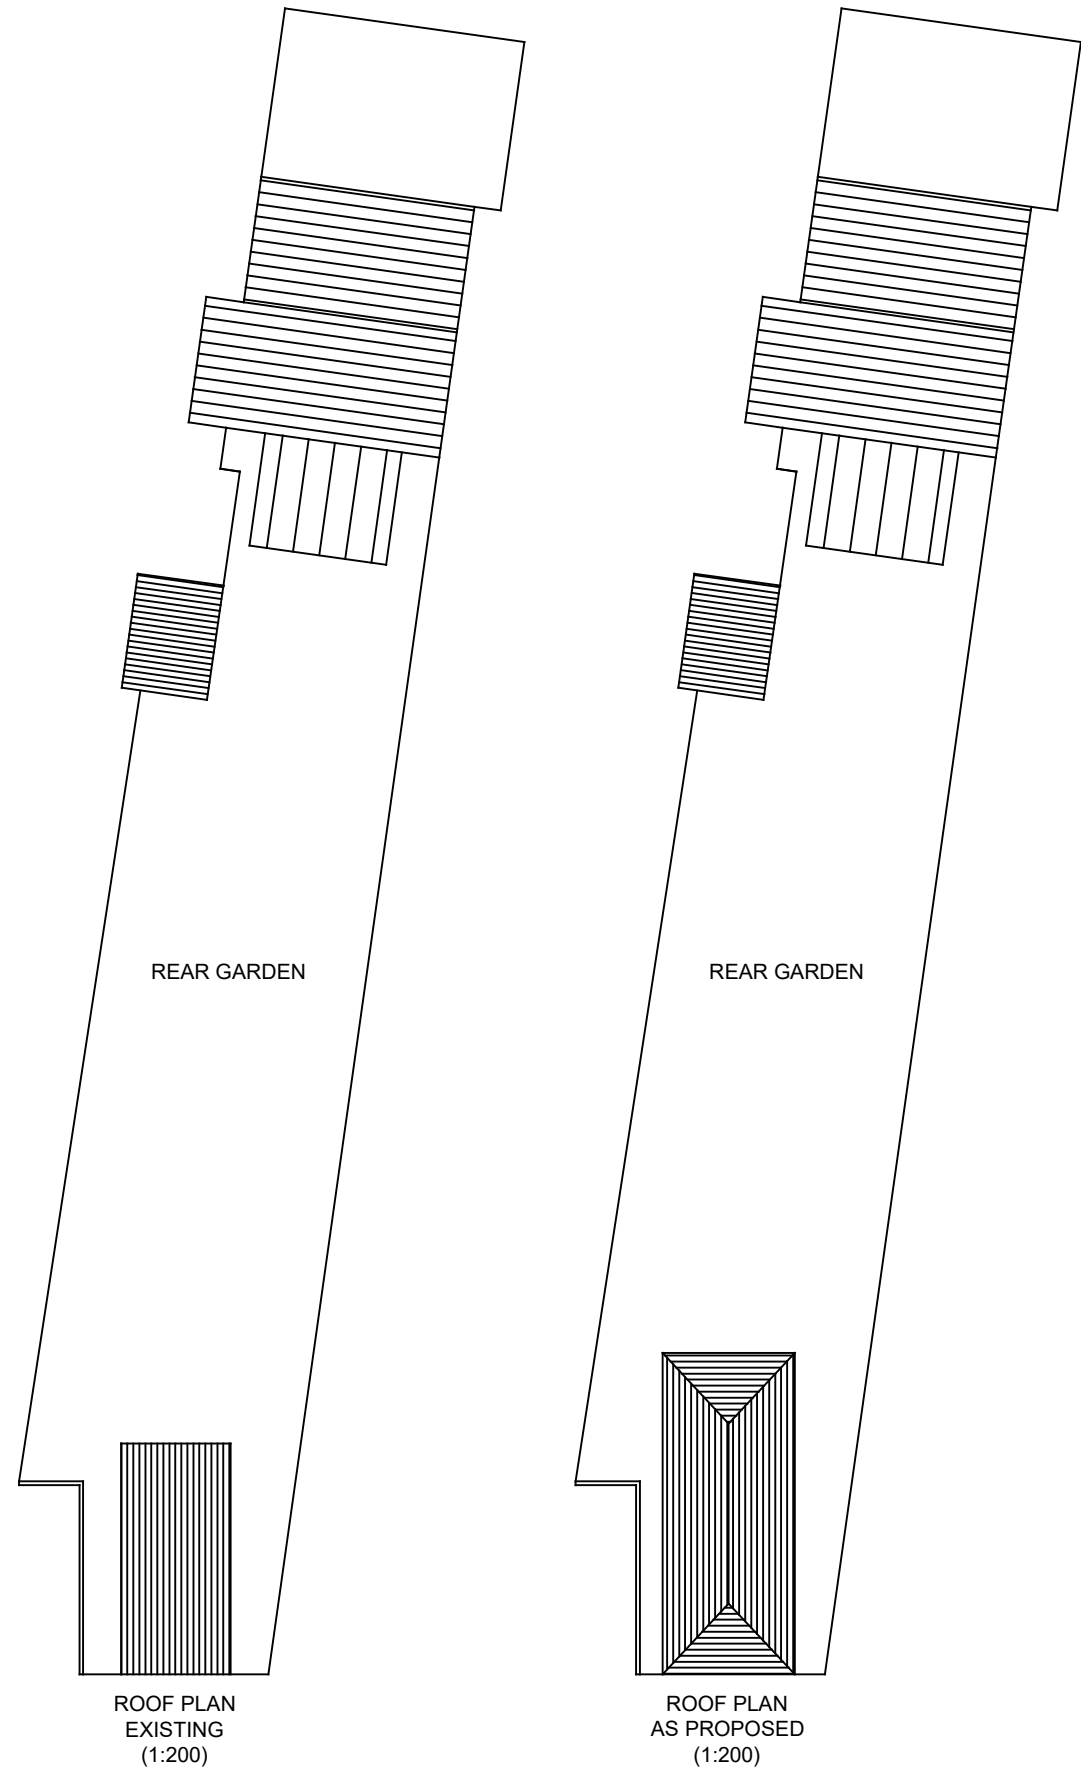


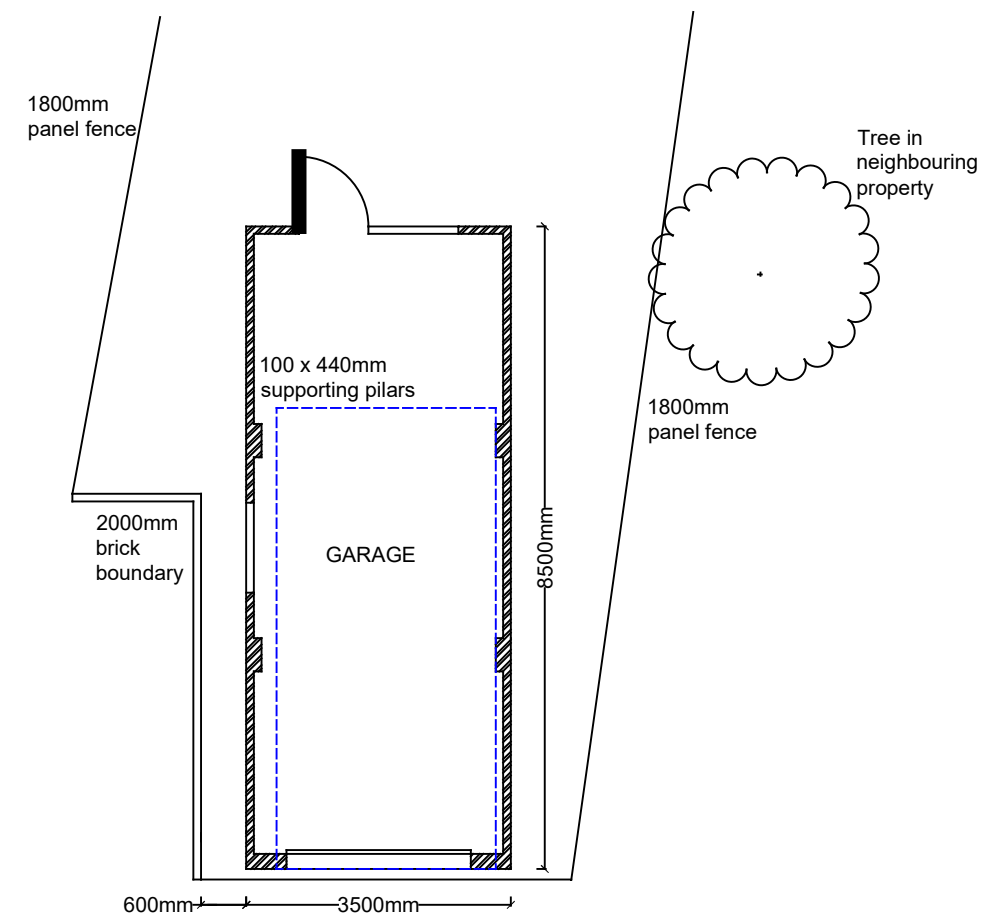

A	Mar 2017	Initial design
CLIENT	Mr A. Booth	
SITE	10 Horsebridge Road, Havant	
PROJECT	Detached Garage	
DRAWING	ACB-002 Roof and Floor Plans	
REV	A	
DATE	28 March 2017	
SCALE	1:100 @ A3	
<div>0m1m2m3m4m5m</div>		