


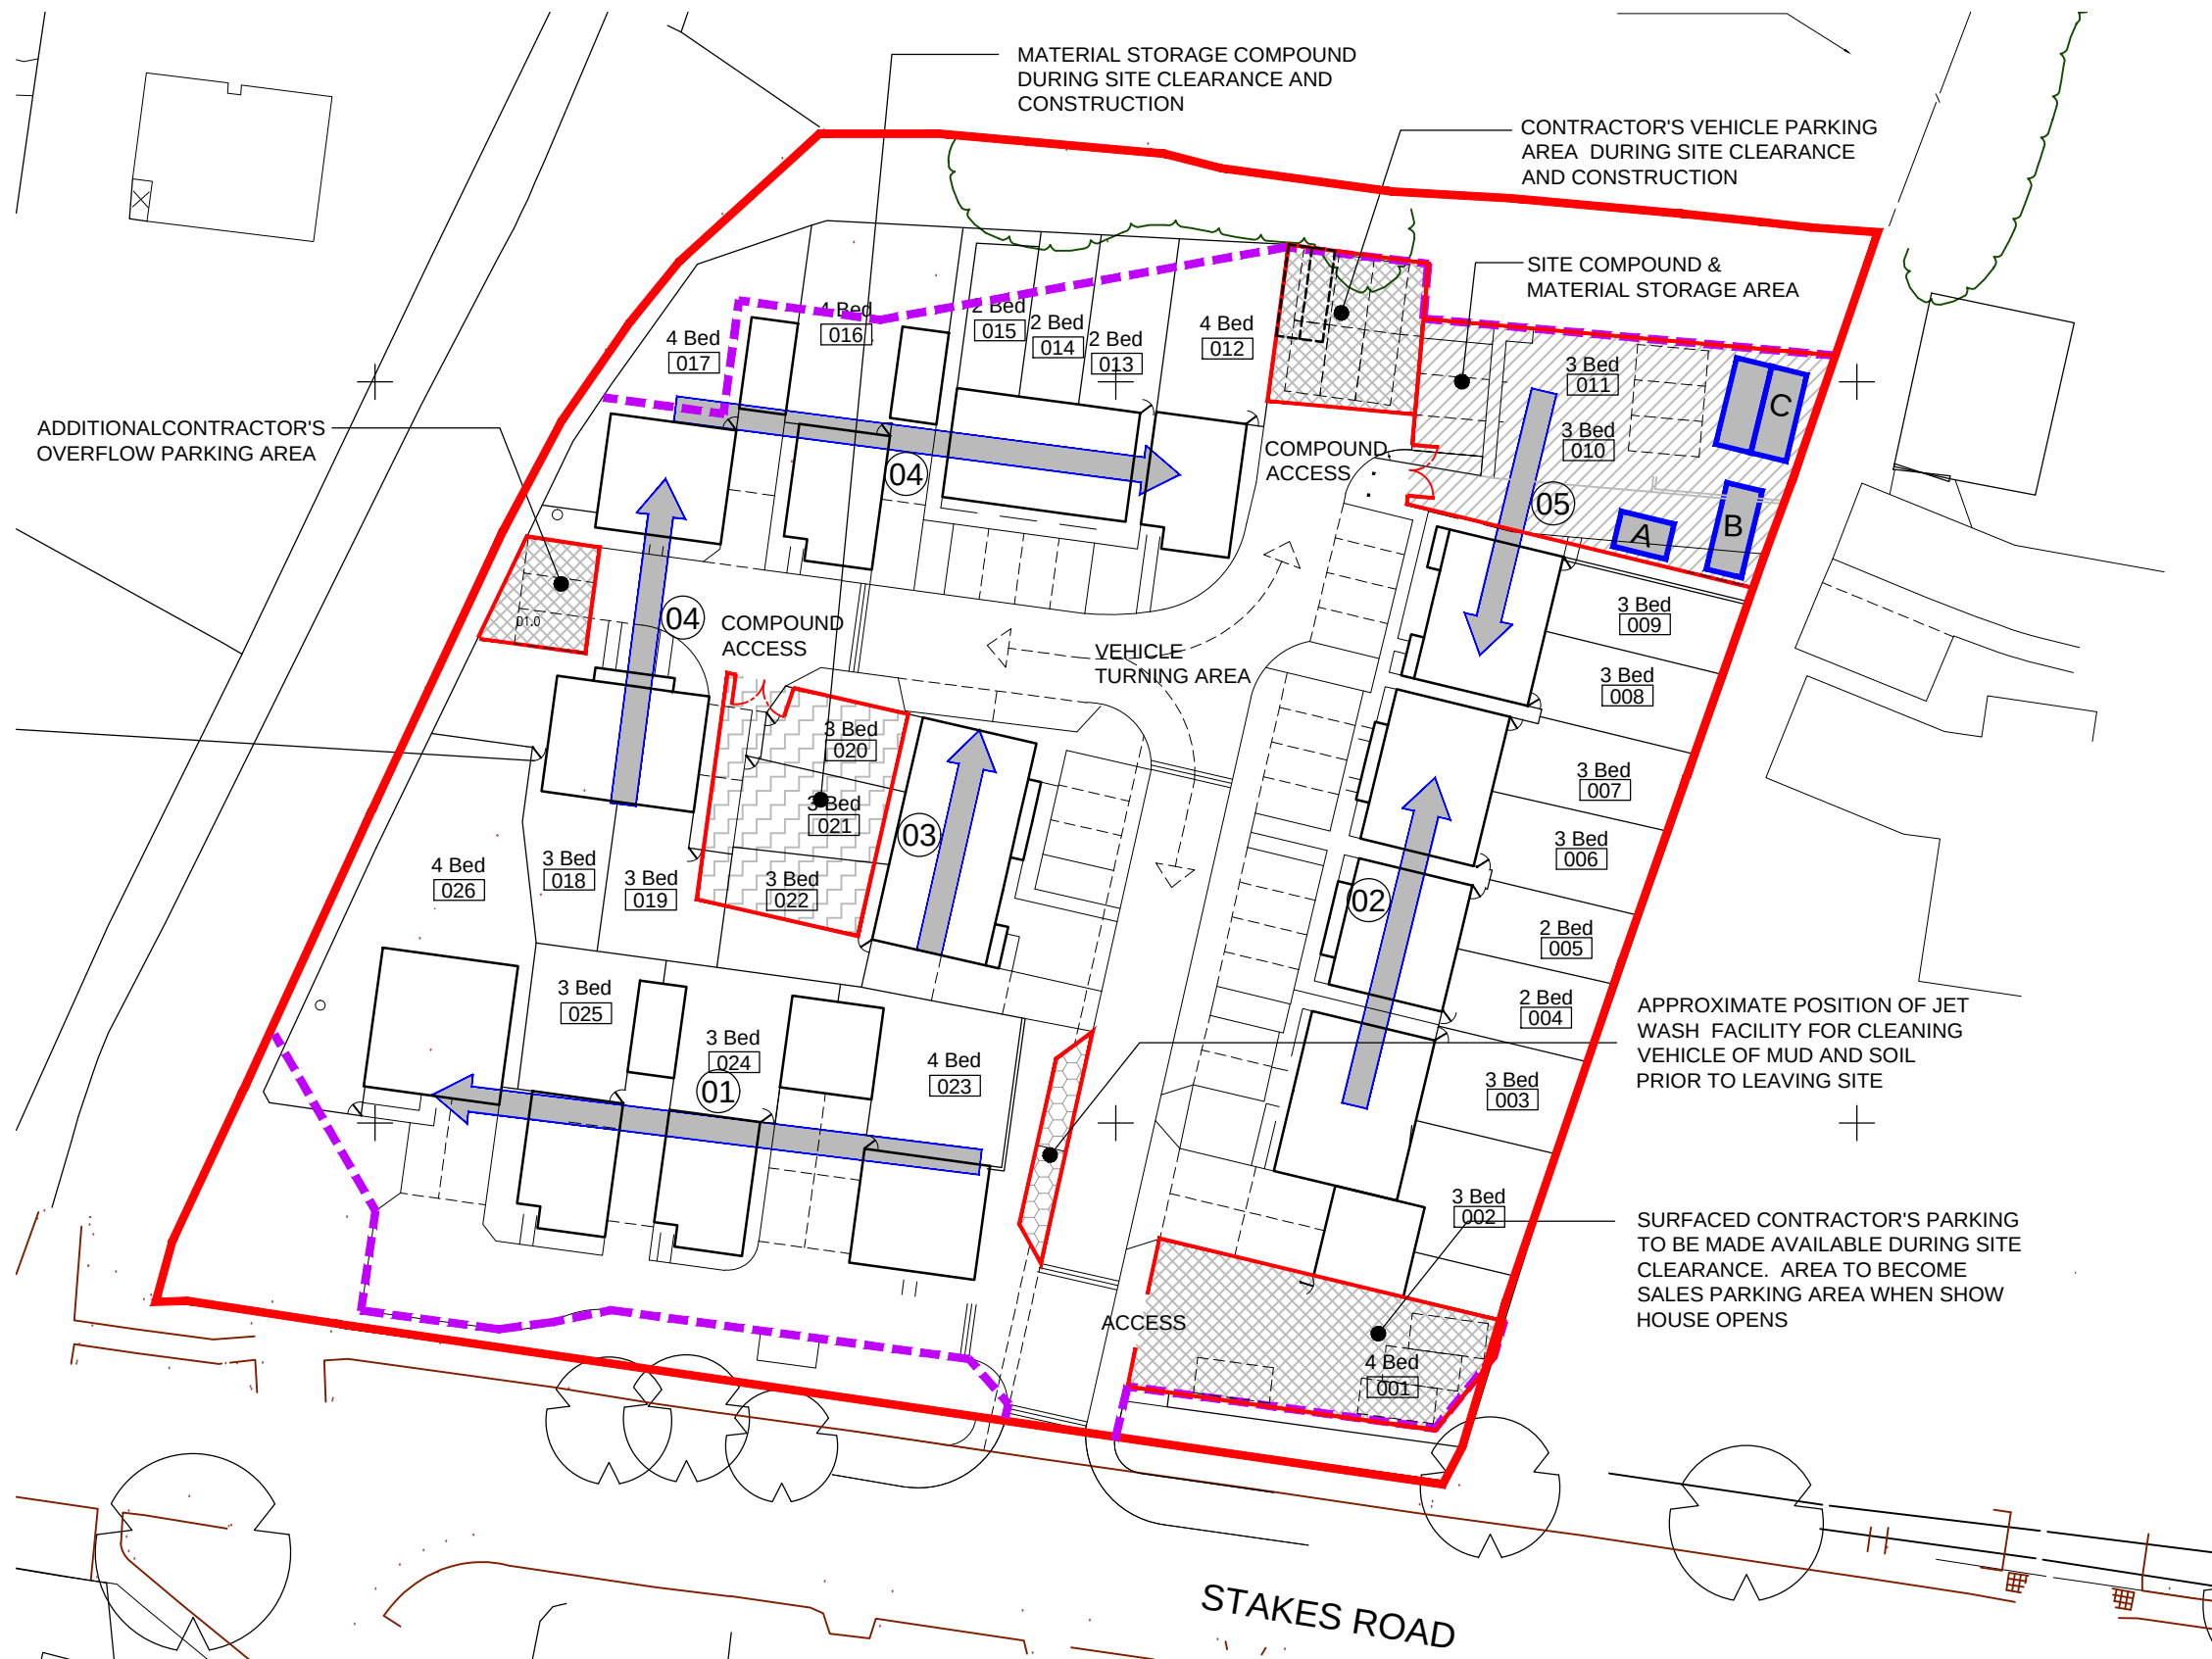

KEY

- A - TOILET BLOCK
- B - SITE OFFICE OVER CANTEEN
- C - MATERIAL STORAGE CONTAINERS

← # ANTICIPATED BUILDING SEQUENCE

--- TREE PROTECTION BARRIER

- [Hatched Box] SITE COMPOUND
- [Stippled Box] MATERIAL STORAGE COMPOUND
- [Cross-hatched Box] CONTRACTOR'S PARKING
- [Hatched Box] JET-WASH LOCATION

Drawing Title Site Compound	Job No 471	Drawing No A-02-030	Rev A	A 15.03.17	Site compound layout updated	CL
	Drawn CL	Checked DB	Date 17.01.17	Rev	Date	Revision Details
Job Title Purbrook School Lane, Havant	Scale 1:500 @ A3 		Status APPROVAL		PERSIMMON Together, we make a home	

File Location: s:\technical\current sites\purbrook, purbrook school lane\drawings\architecture\planning\layouts